




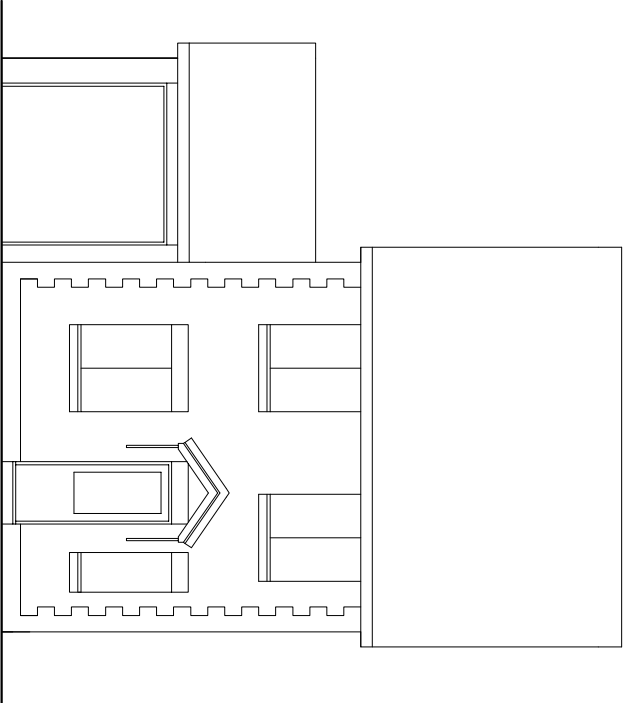


EXISTING SOUTH ELEVATION 1:100

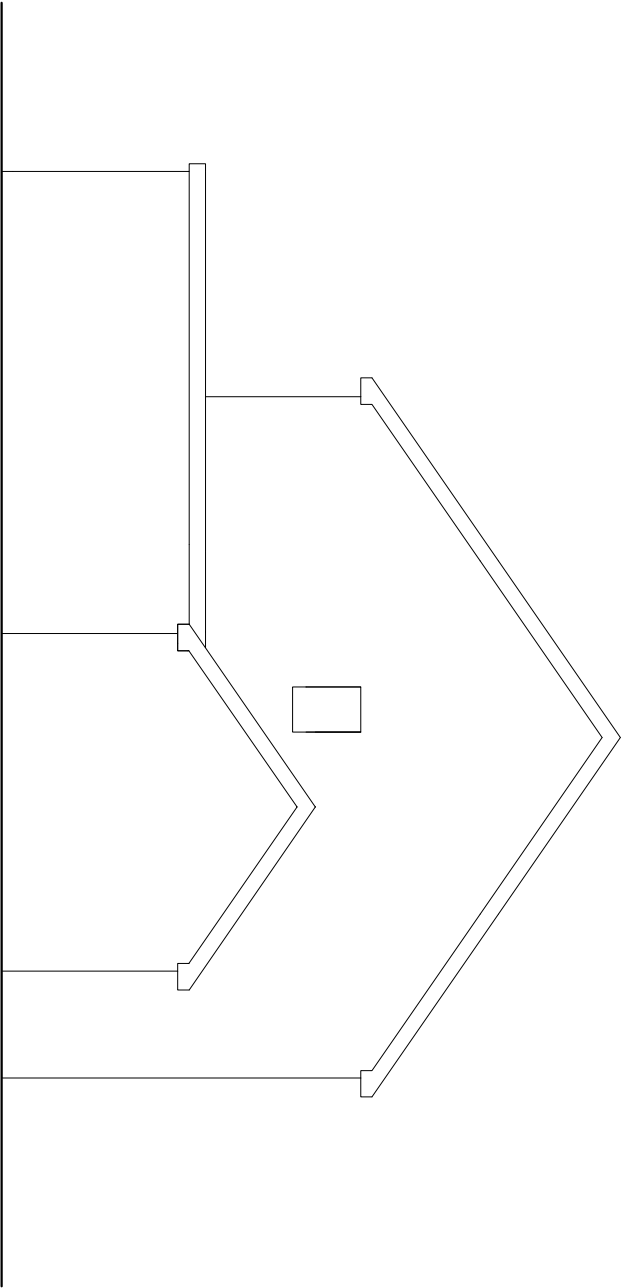

EXISTING WEST ELEVATION 1:100

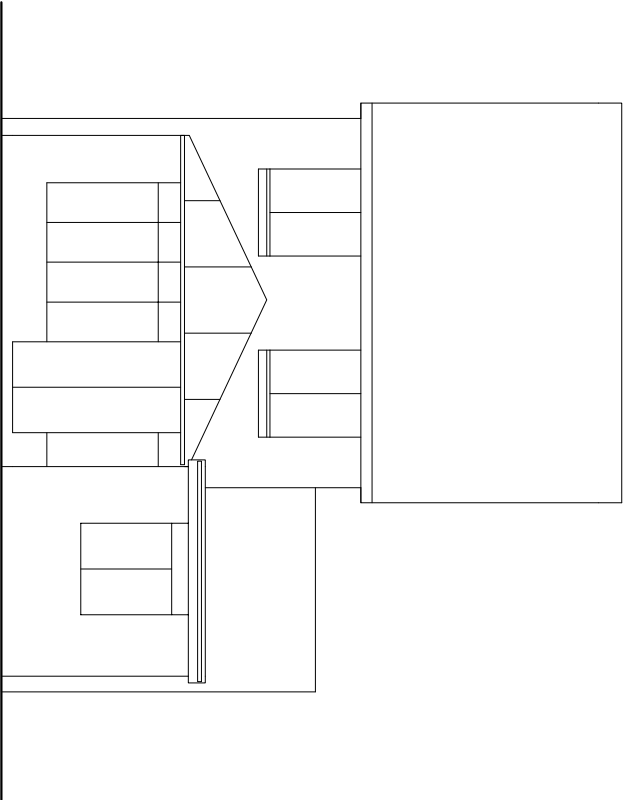

EXISTING NORTH ELEVATION 1:100

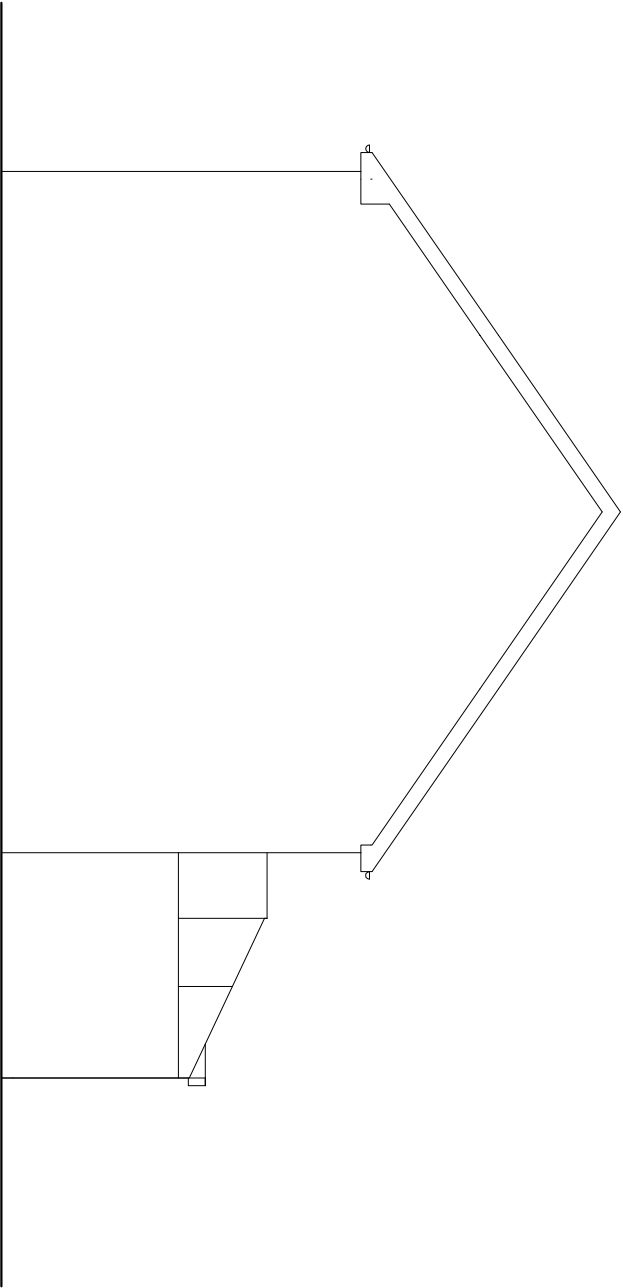

EXISTING EAST ELEVATION 1:100



Scale Bar 1:100

ARW Design		DRAWING TITLE: EXISTING ELEVATIONS PROJECT: PROPOSED SIDE EXTENSION	LOCATION: 4, HAREBELL CLOSE, LITTLEHAMPTON CLIENT: M. MCGLUCKIN	SCALE: AS NOTED @ paper size A3 DATE: JUNE 2017	DRAWN: ARW	DRAWING NO: 3225/2 REVISION:
------------	--	--	--	--	---------------	------------------------------------