



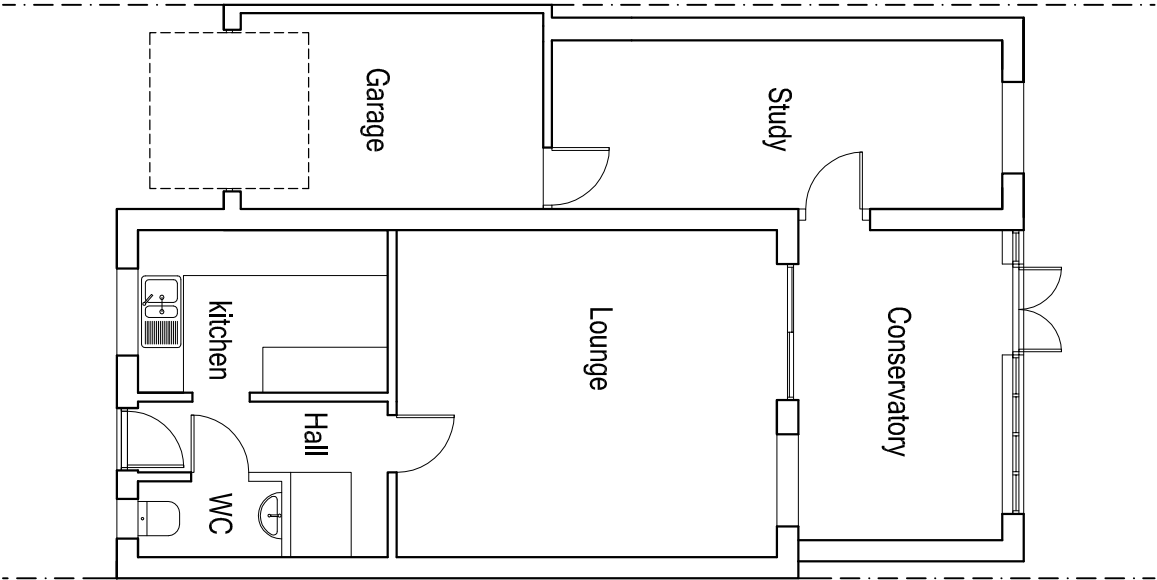

EXISTING GROUND FLOOR PLAN 1:100

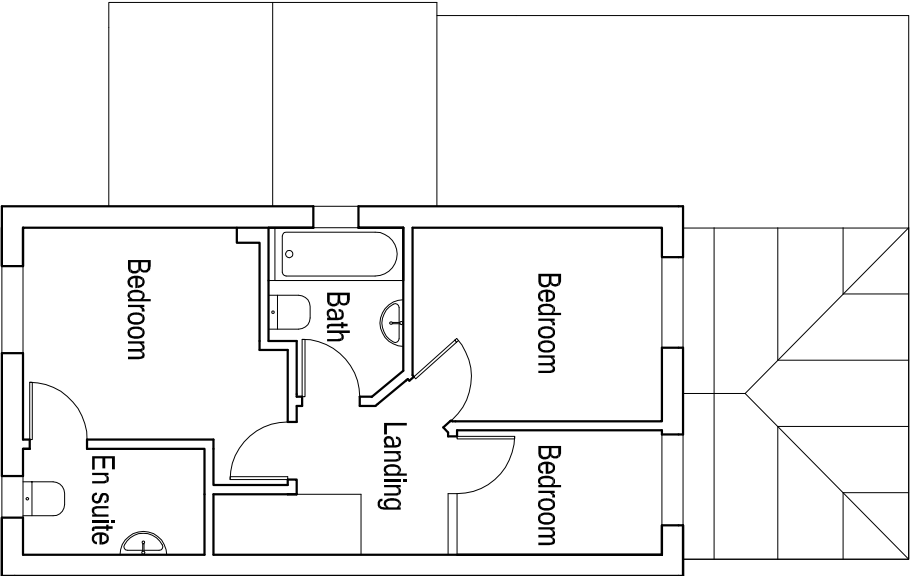

EXISTING FIRST FLOOR PLAN 1:100



Scale Bar 1:100

ARW Design	DRAWING TITLE: EXISTING FLOOR PLANS PROJECT: PROPOSED SIDE EXTENSION	LOCATION: 4, HAREBELL CLOSE, LITTLEHAMPTON CLIENT: M. MCGUCKIN	SCALE: AS NOTED @ paper size A3 DATE: JUNE 2017 DRAWN: ARW	DRAWING NO: 3225/1 REVISION:
------------	--	--	--	---