



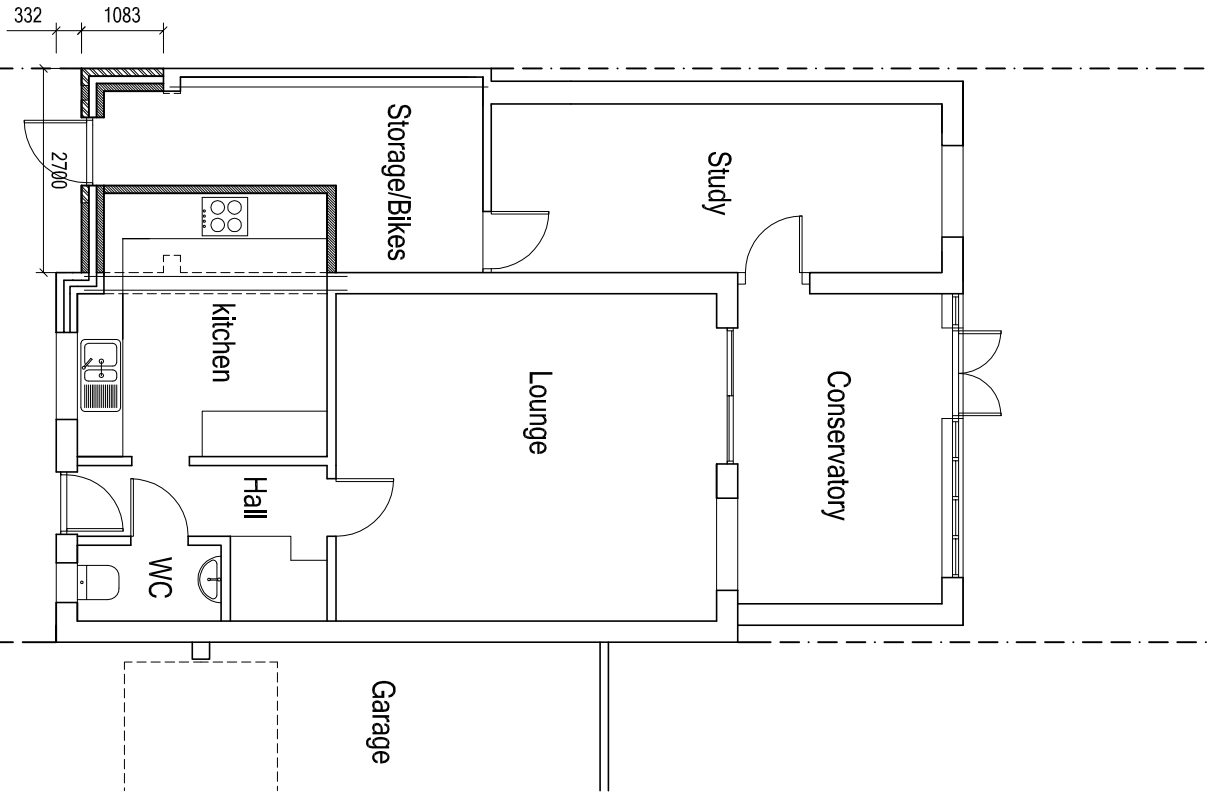

PROPOSED GROUND FLOOR PLAN 1:100

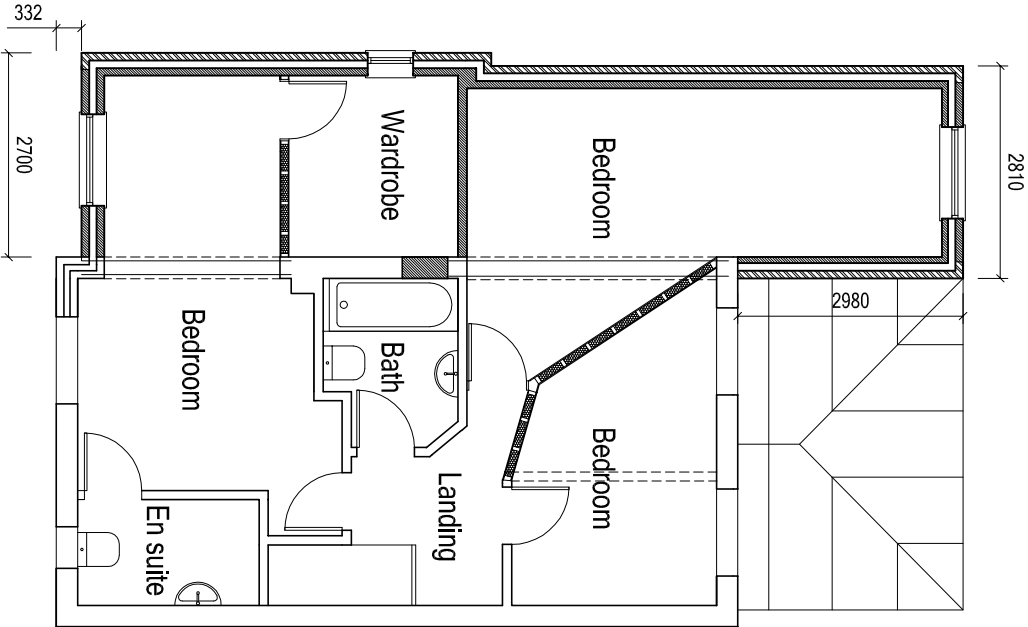

PROPOSED FIRST FLOOR PLAN 1:100



Scale Bar 1:100

ARW Design	DRAWING TITLE: PROPOSED FLOOR PLANS PROJECT: PROPOSED SIDE EXTENSION	LOCATION: 4, HAREBELL CLOSE, LITTLEHAMPTON CLIENT: M. MCGUCKIN	SCALE: AS NOTED @ paper size A3 DATE: JUNE 2017	DRAWN: ARW	DRAWING NO: 3225/3
					REVISION: