




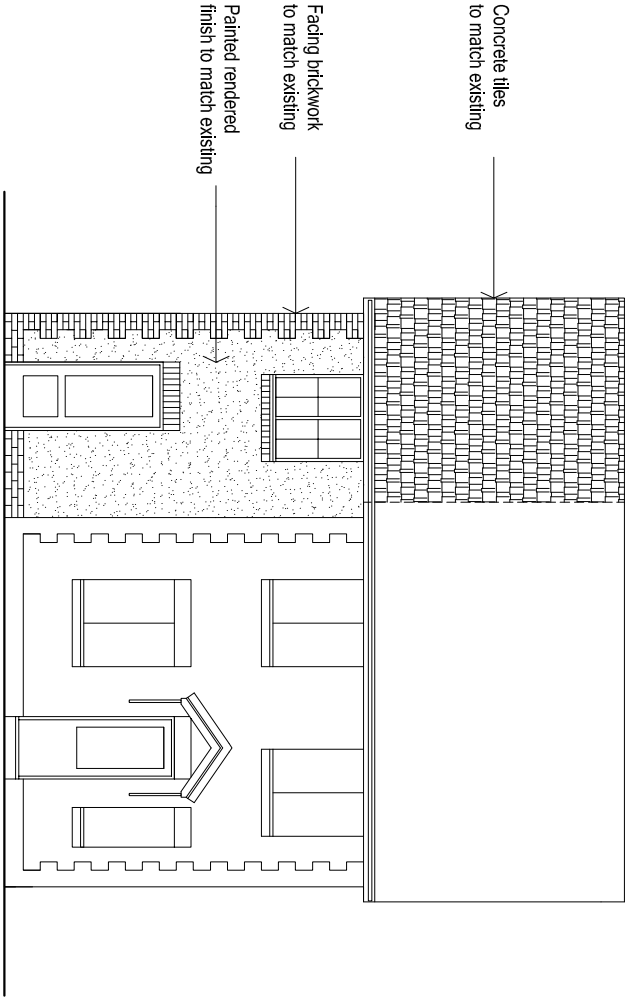


PROPOSED SOUTH ELEVATION 1:100

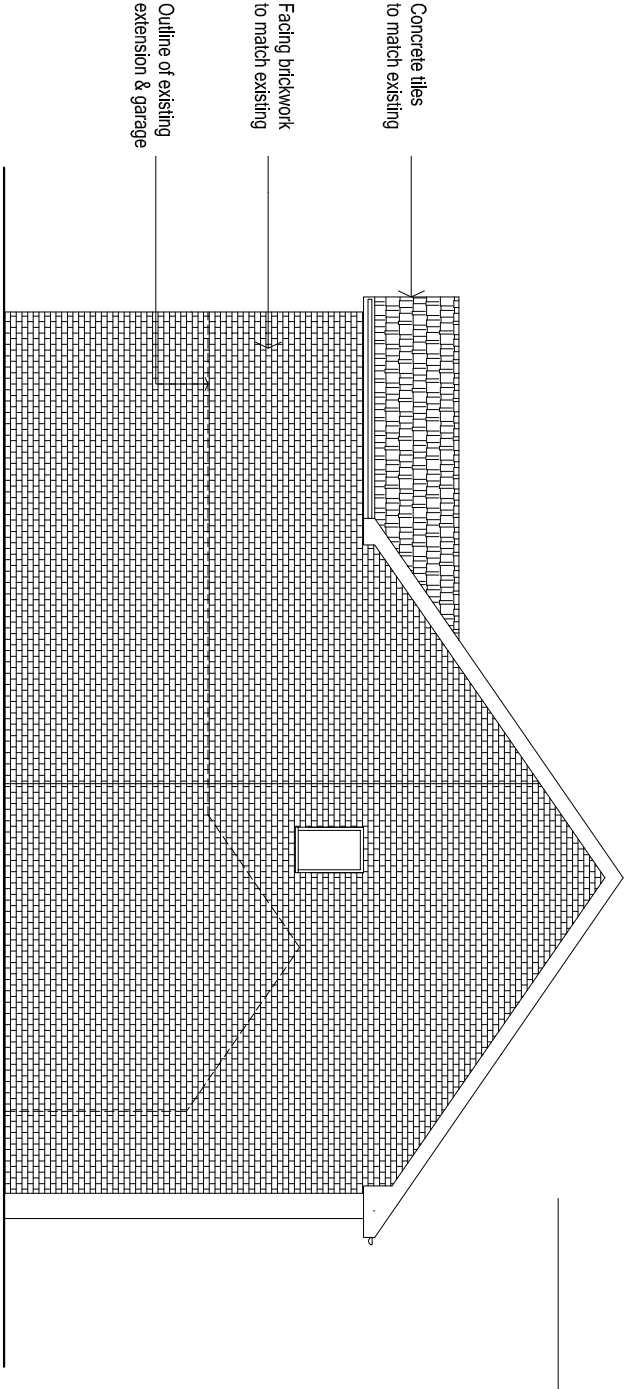

PROPOSED WEST ELEVATION 1:100

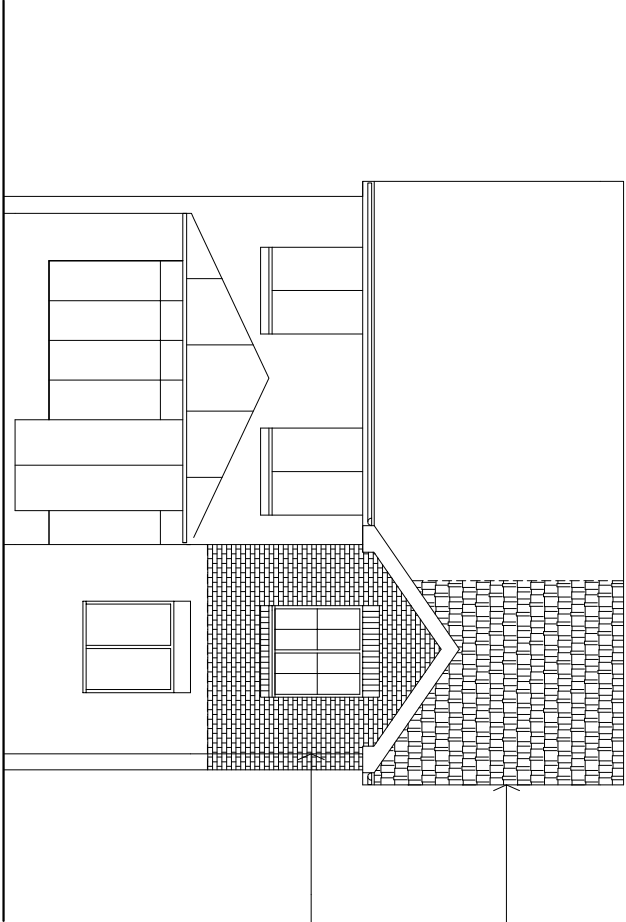

PROPOSED NORTH ELEVATION 1:100

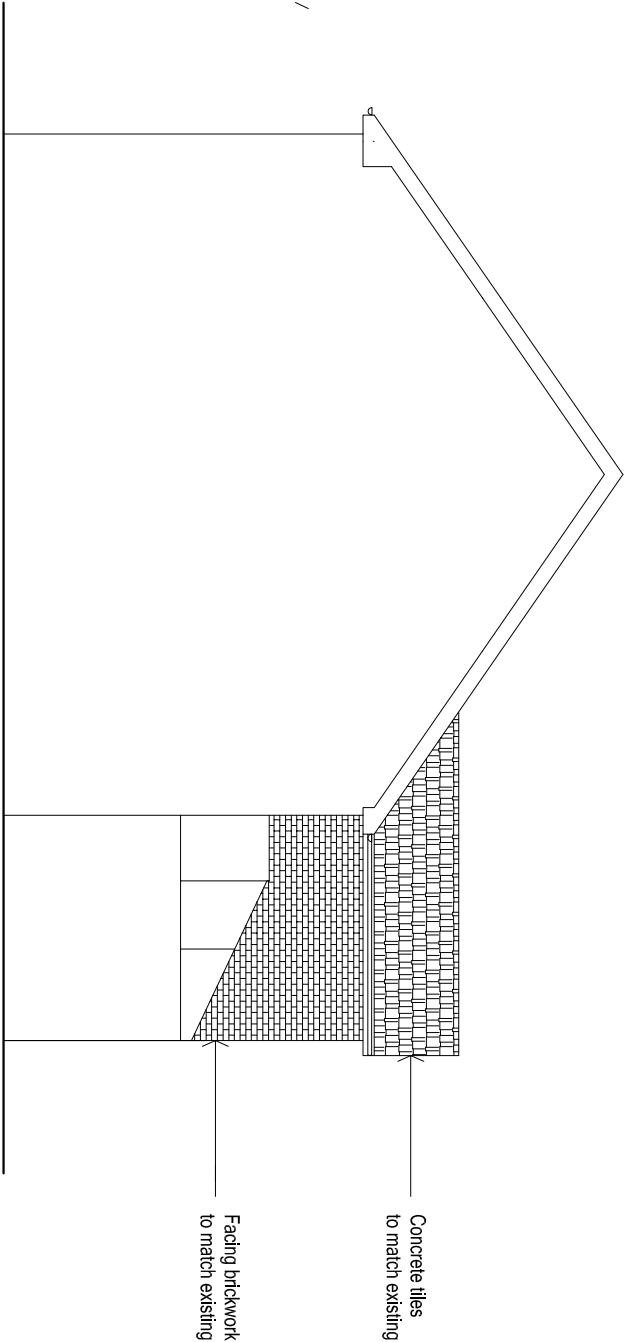

PROPOSED EAST ELEVATION 1:100



ARW Design	DRAWING TITLE: PROPOSED ELEVATIONS PROJECT: PROPOSED SIDE EXTENSION		LOCATION: 4, HAREBELL CLOSE, LITTLEHAMPTON CLIENT: M. MCGUCKIN		SCALE: AS NOTED @ paper size A3 DATE: JUNE 2017		DRAWN: ARW		DRAWING NO: 3225/4
									REVISION: