



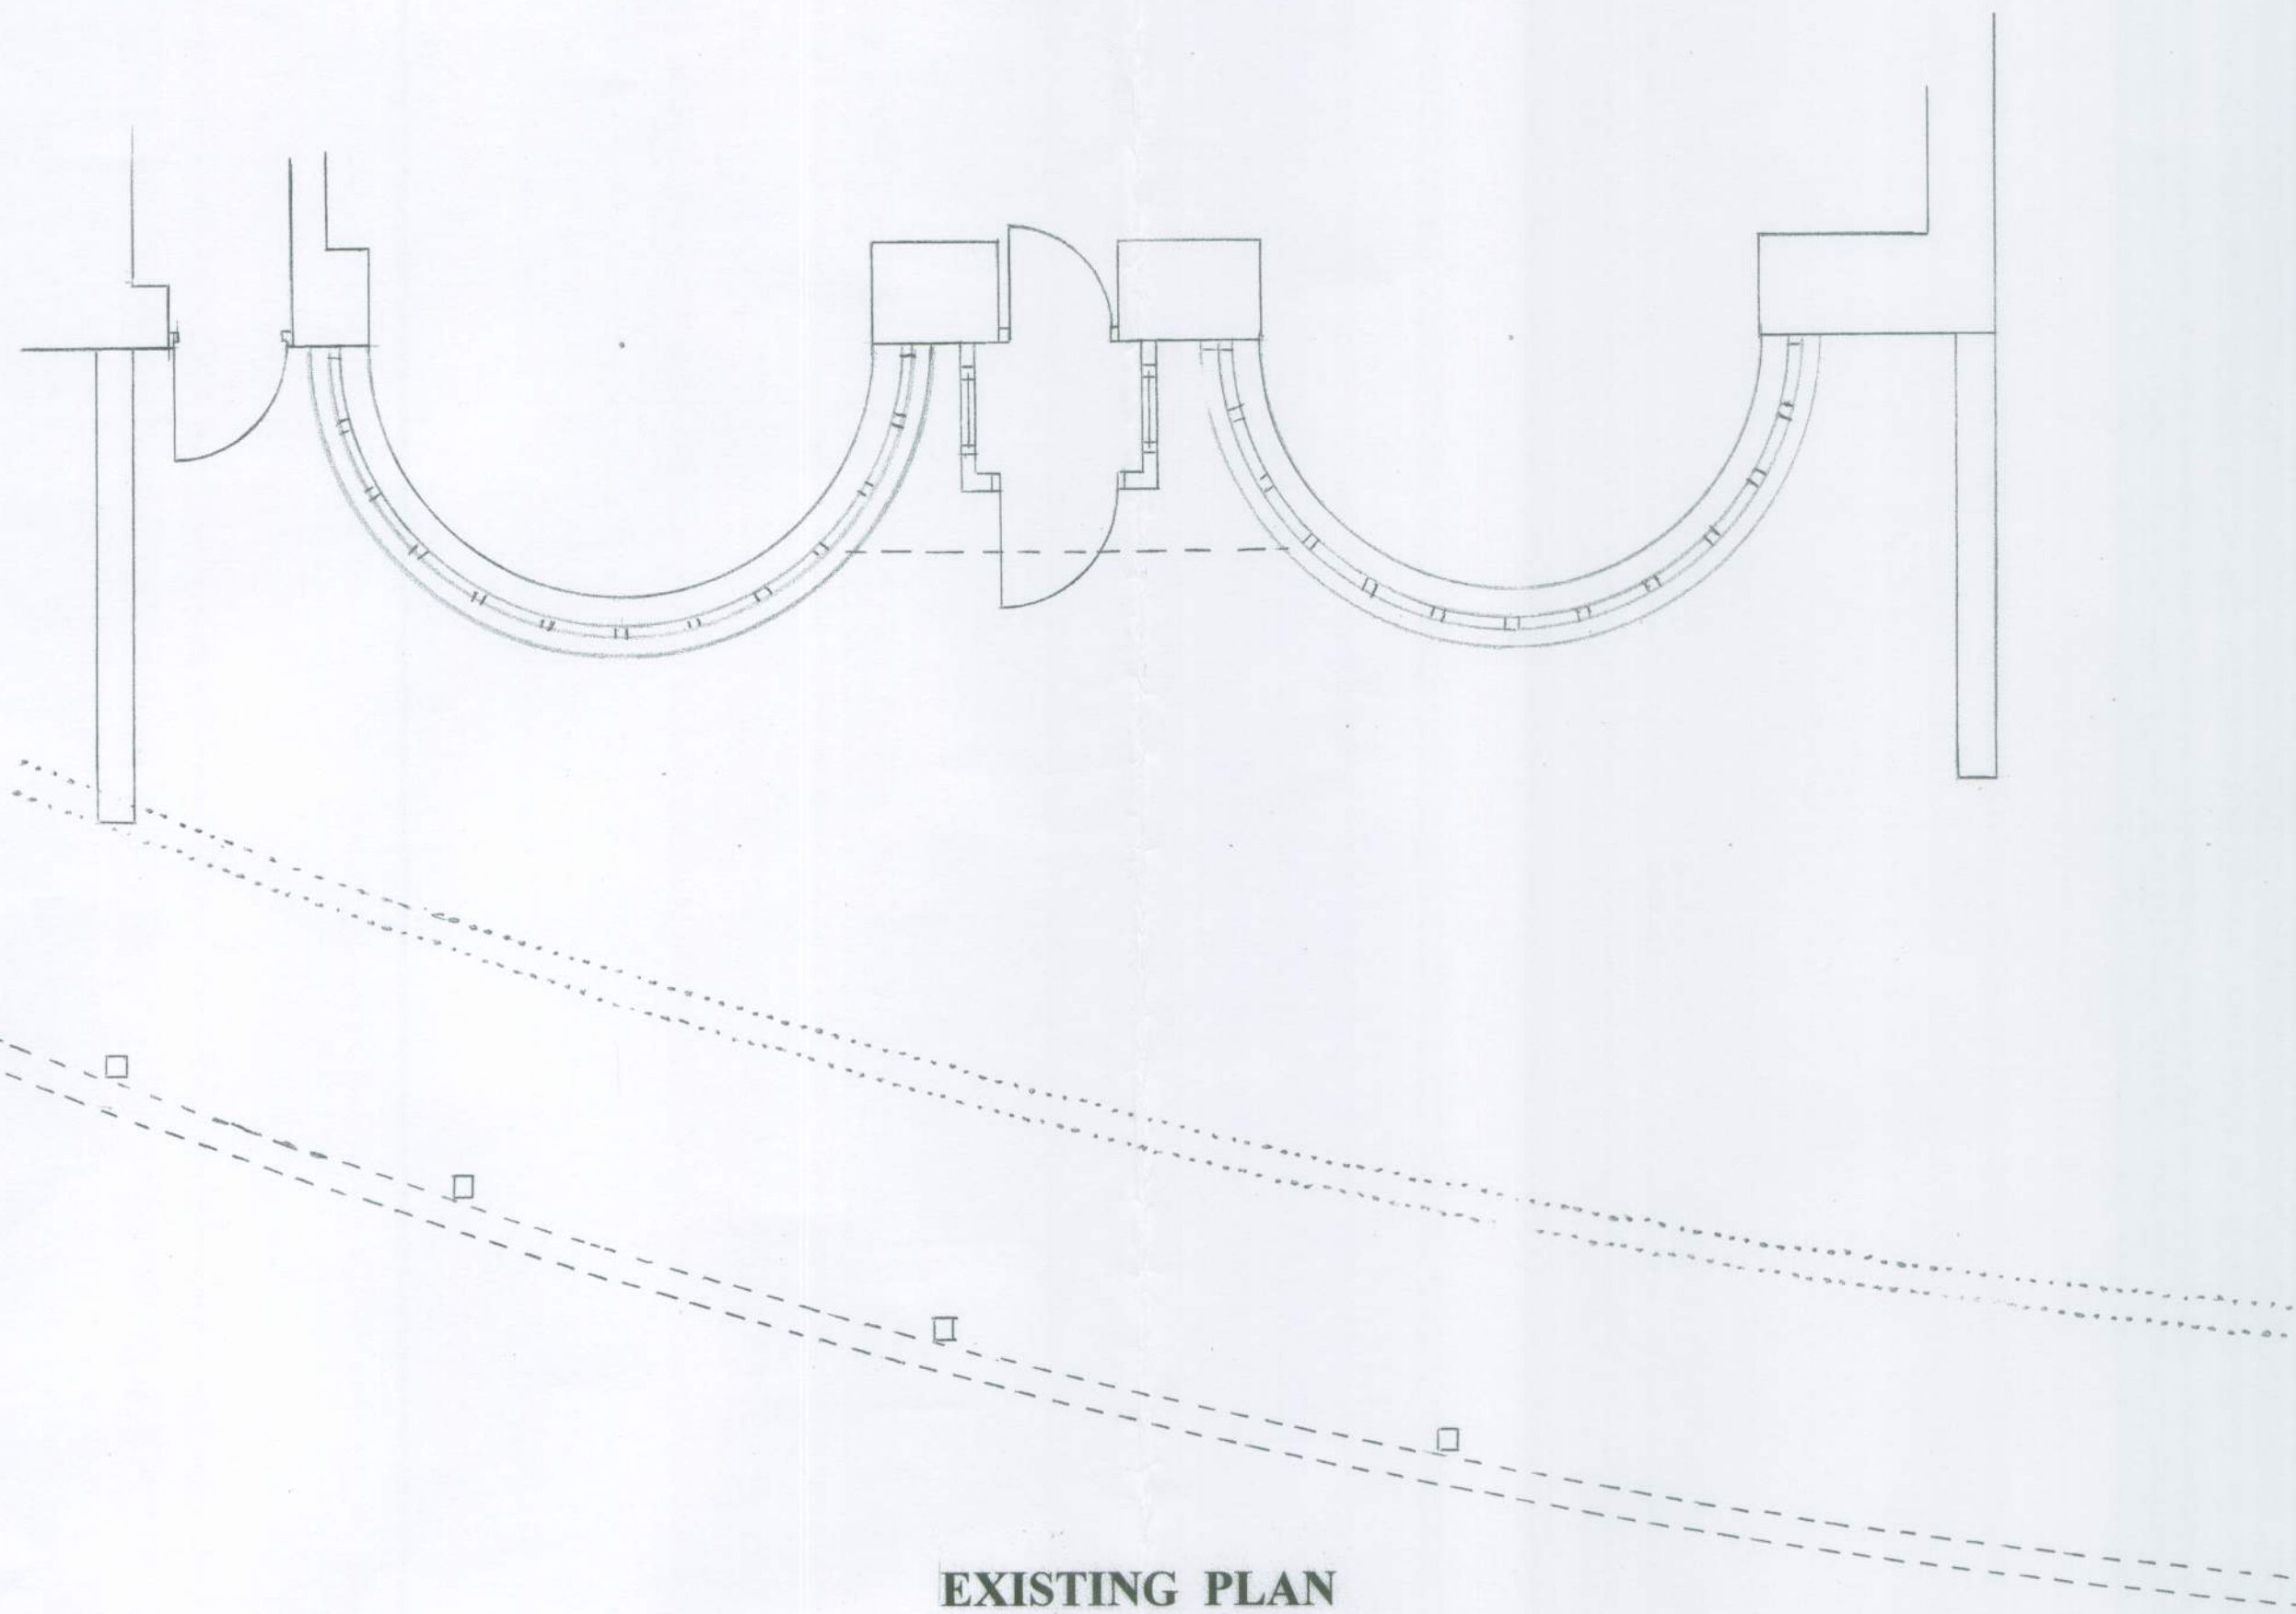


EXISTING PLAN



EXISTING FRONT ELEVATION

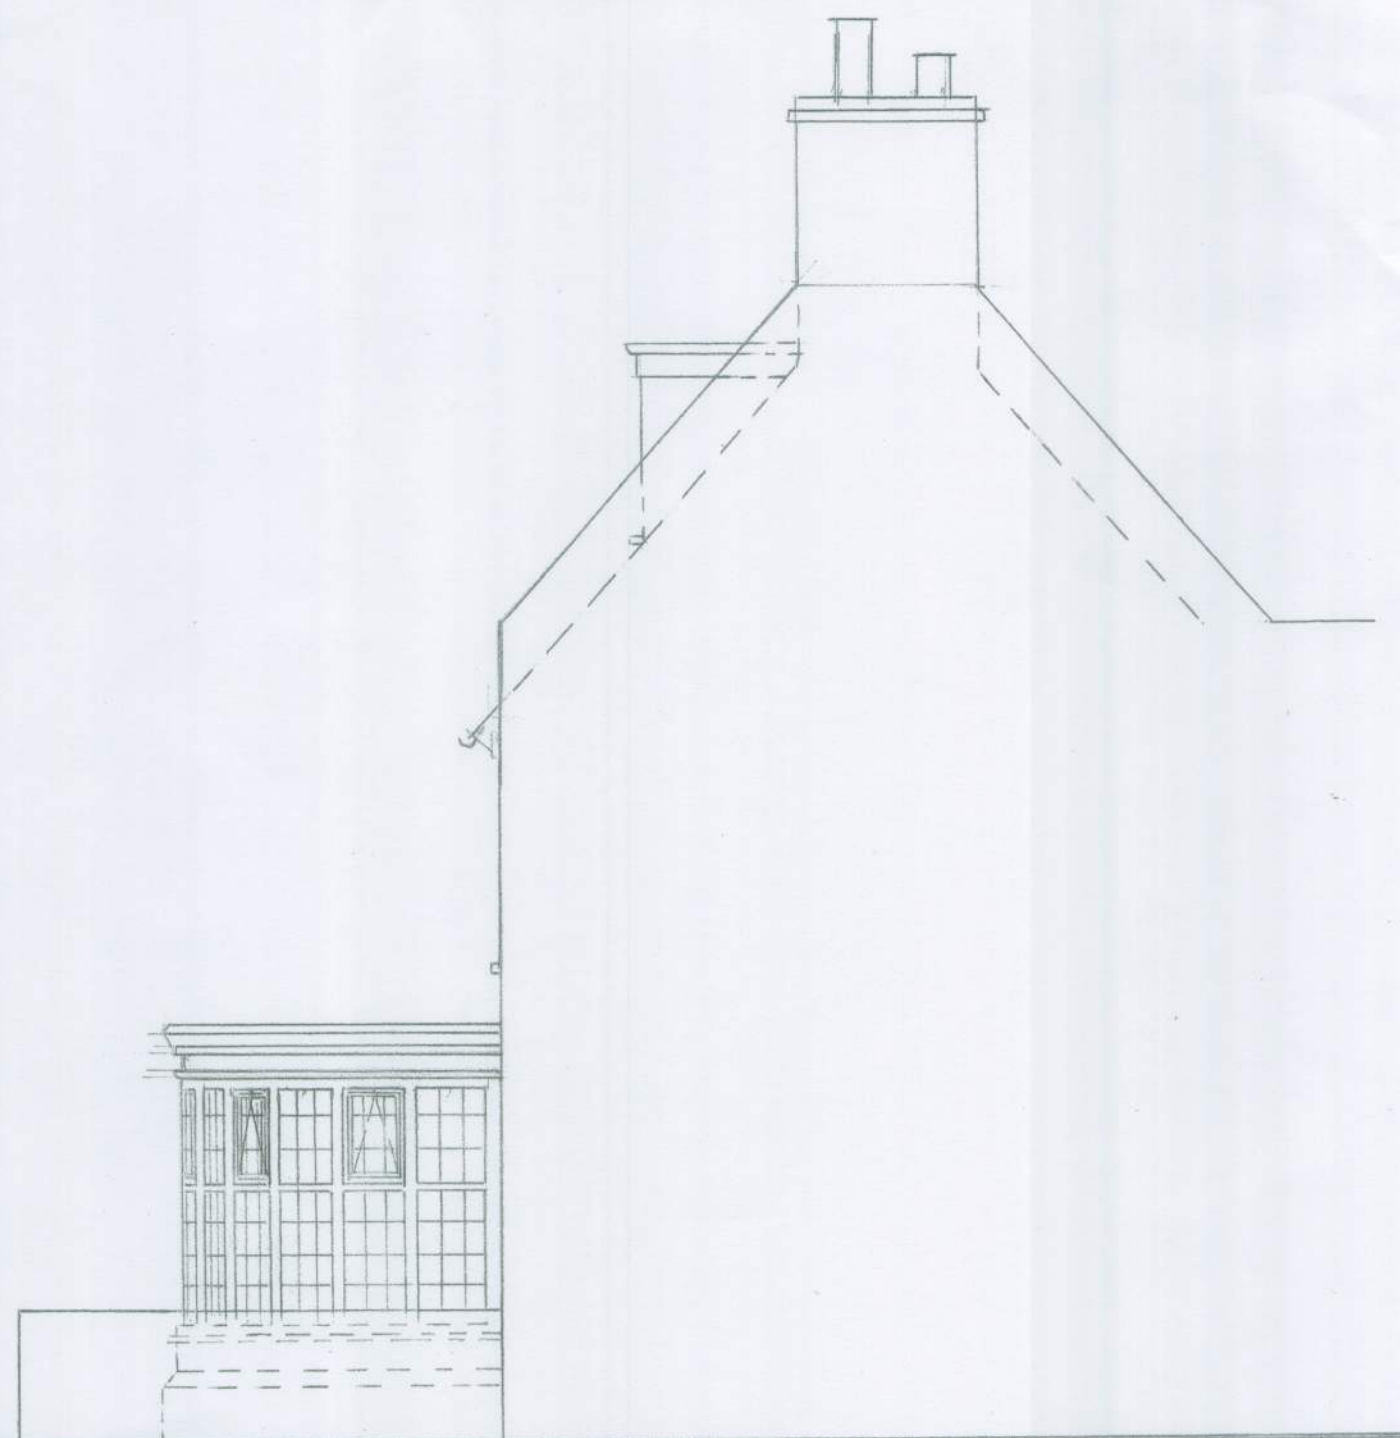

EXISTING SIDE ELEVATION

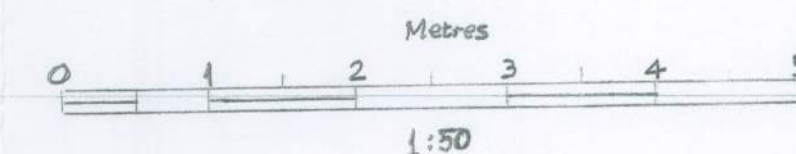

COPYRIGHT PROTECTION

This drawing is the property of D. Pearson,
6 Wellwynds Road, Cranleigh, Surrey GU6 8BP
and MUST NOT be copied or used in any way
including building, until fees are paid
resulting in the purchase of the copyright.

Cranleigh Planning & Architecture
6 Wellwynds Road
Cranleigh
GU6 8BP
T. 01483 272610 M. 07530 938395
Email: dt_pearson@yahoo.co.uk

CLIENT:

Mr. D. Jones

DESCRIPTION of DEVELOPEMENT :

NEW PORCH.
REPLACEMENT GLAZING TO FRONT BAYS, GEORGIAN SASH and DORMER
WINDOWS.
RAILINGS TO FORECOURT PERIMETER

TITLE:

EXISTING PLAN, FRONT AND SIDE ELEVATION
at: THE WHITE HART PUBLIC HOUSE,
32 SURREY STREET, LITTLEHAMPTON, WEST SUSSEX BN17 5BH

SCALE 1: 50

DRN. D Pearson

DRG. No. **1140** Sht. 1 of 2

DATE May 15

CHKD.