


Revisions

Rev A Internal screen & F drainage amended 30/11/98
Rev B Disabled access & toilet provided 22/02/99



Project	Brokerage & Dive Chandlery Unit 3
Title	General Arrangement Floor Plan
Scale	1 : 50
Date	20/11/98
Job No	IB/221
Drg No	103
Rev	B

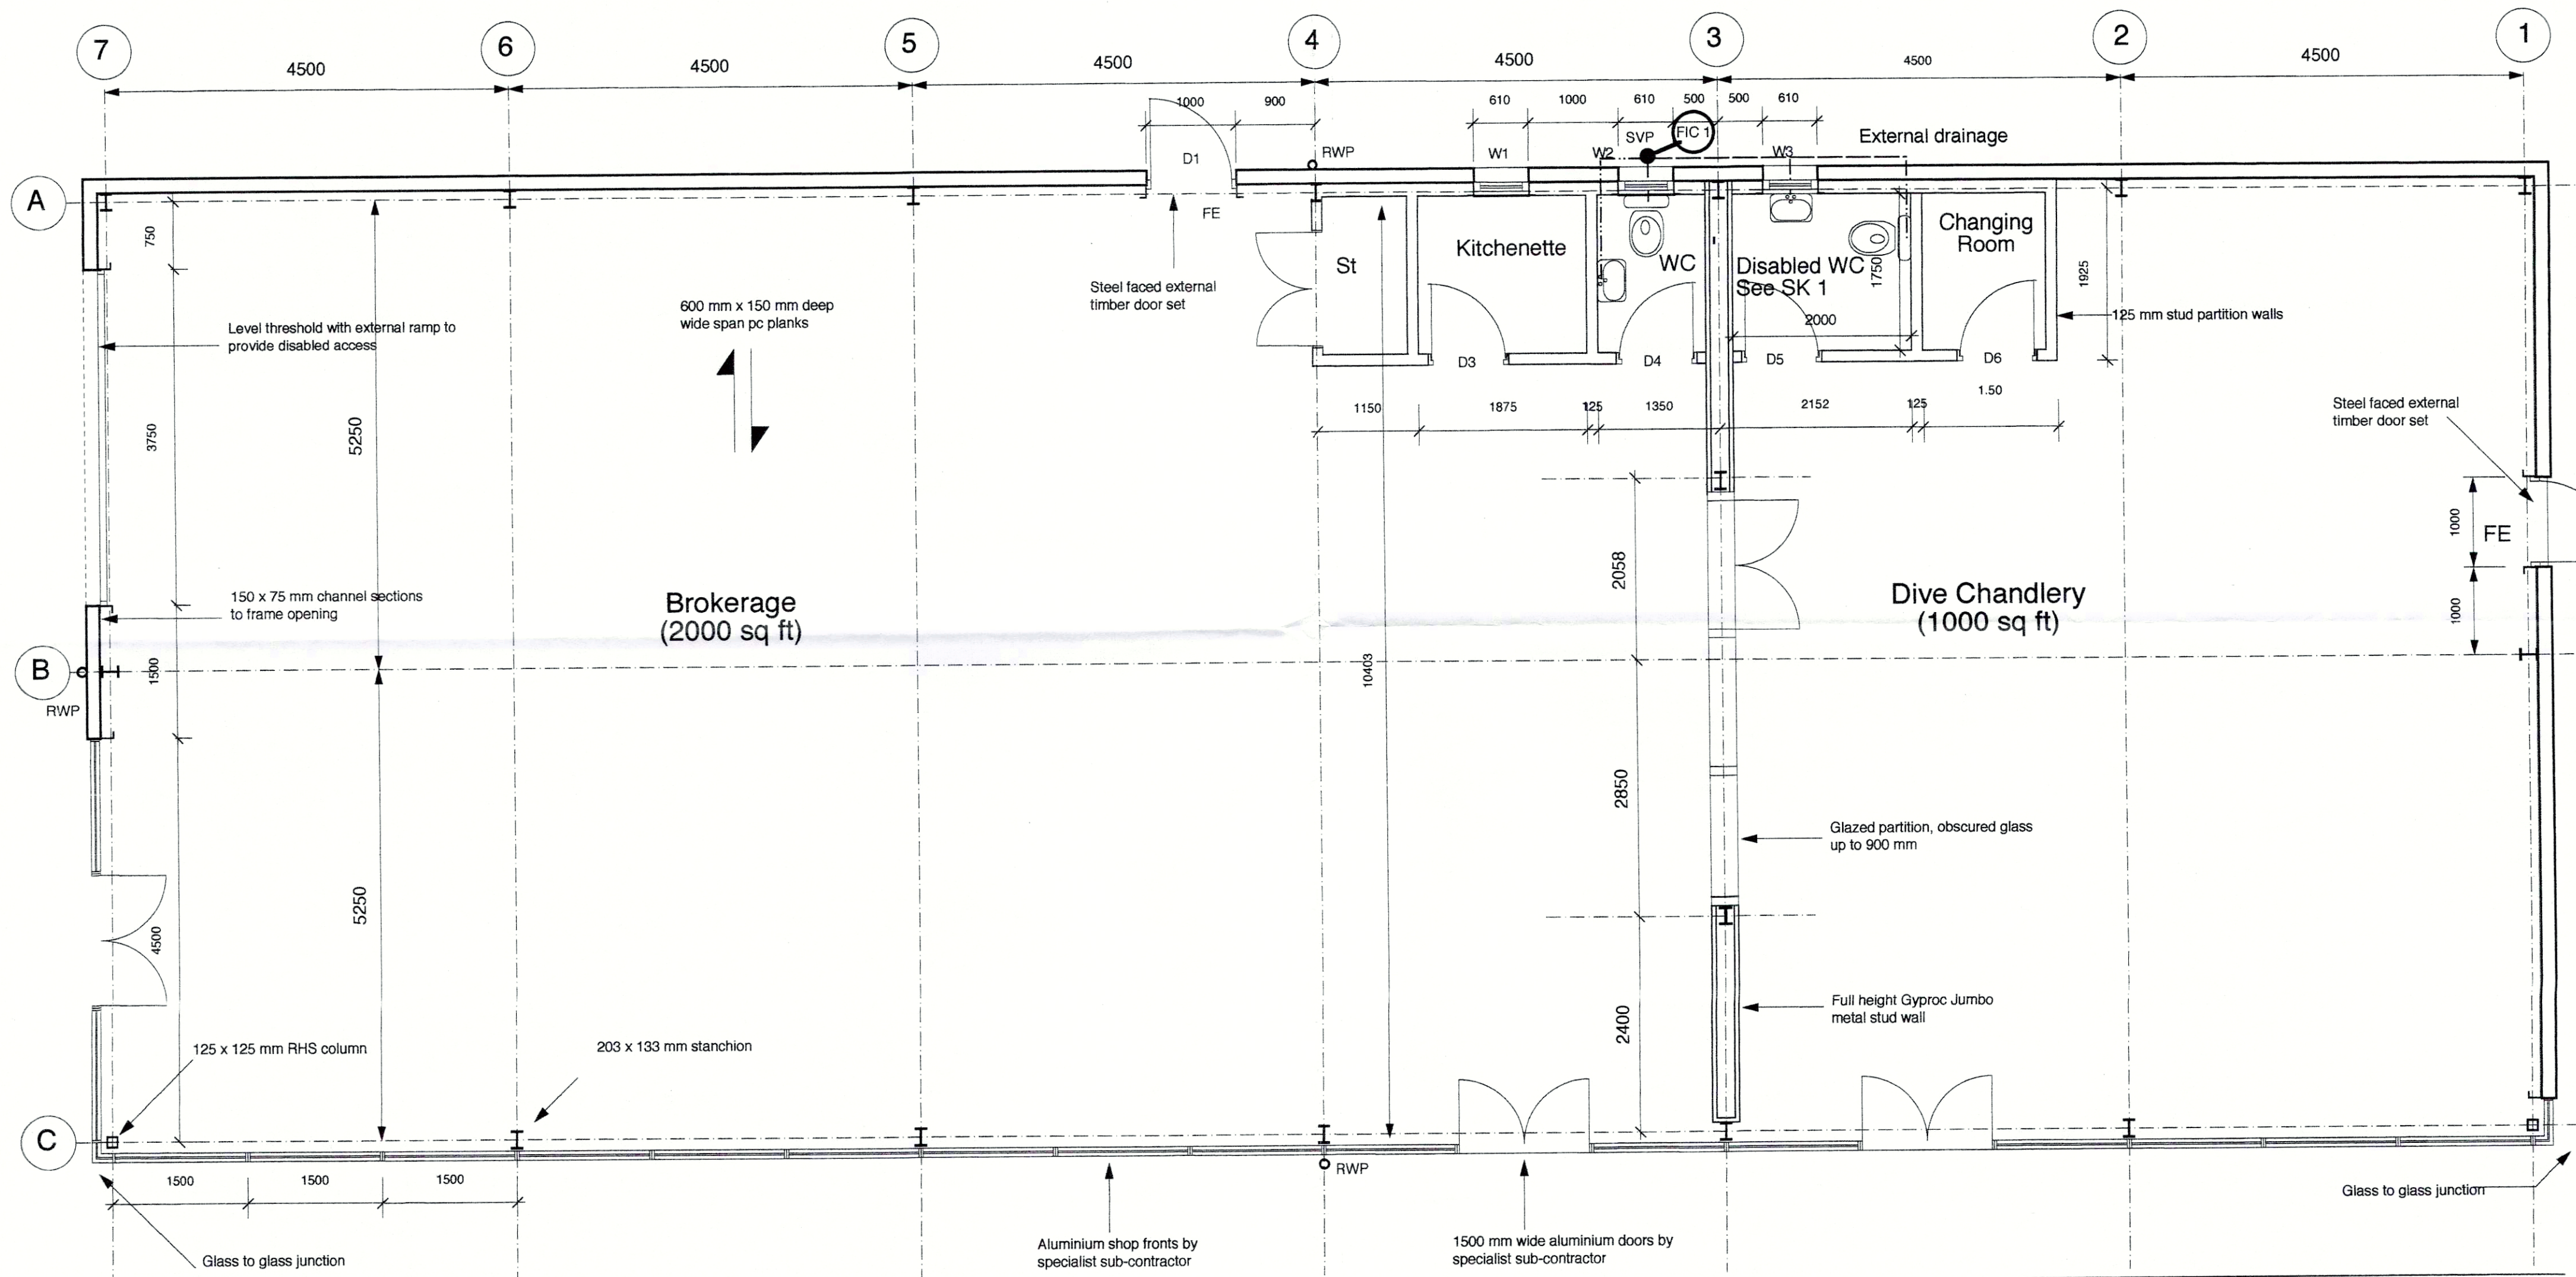

© IVON BLUMER ARCHITECTS • The Studio • 41 West Drive Aldwick Bay • West Sussex • PO21 4LZ • Tel 01243 263241 • Fax 01243 266239