




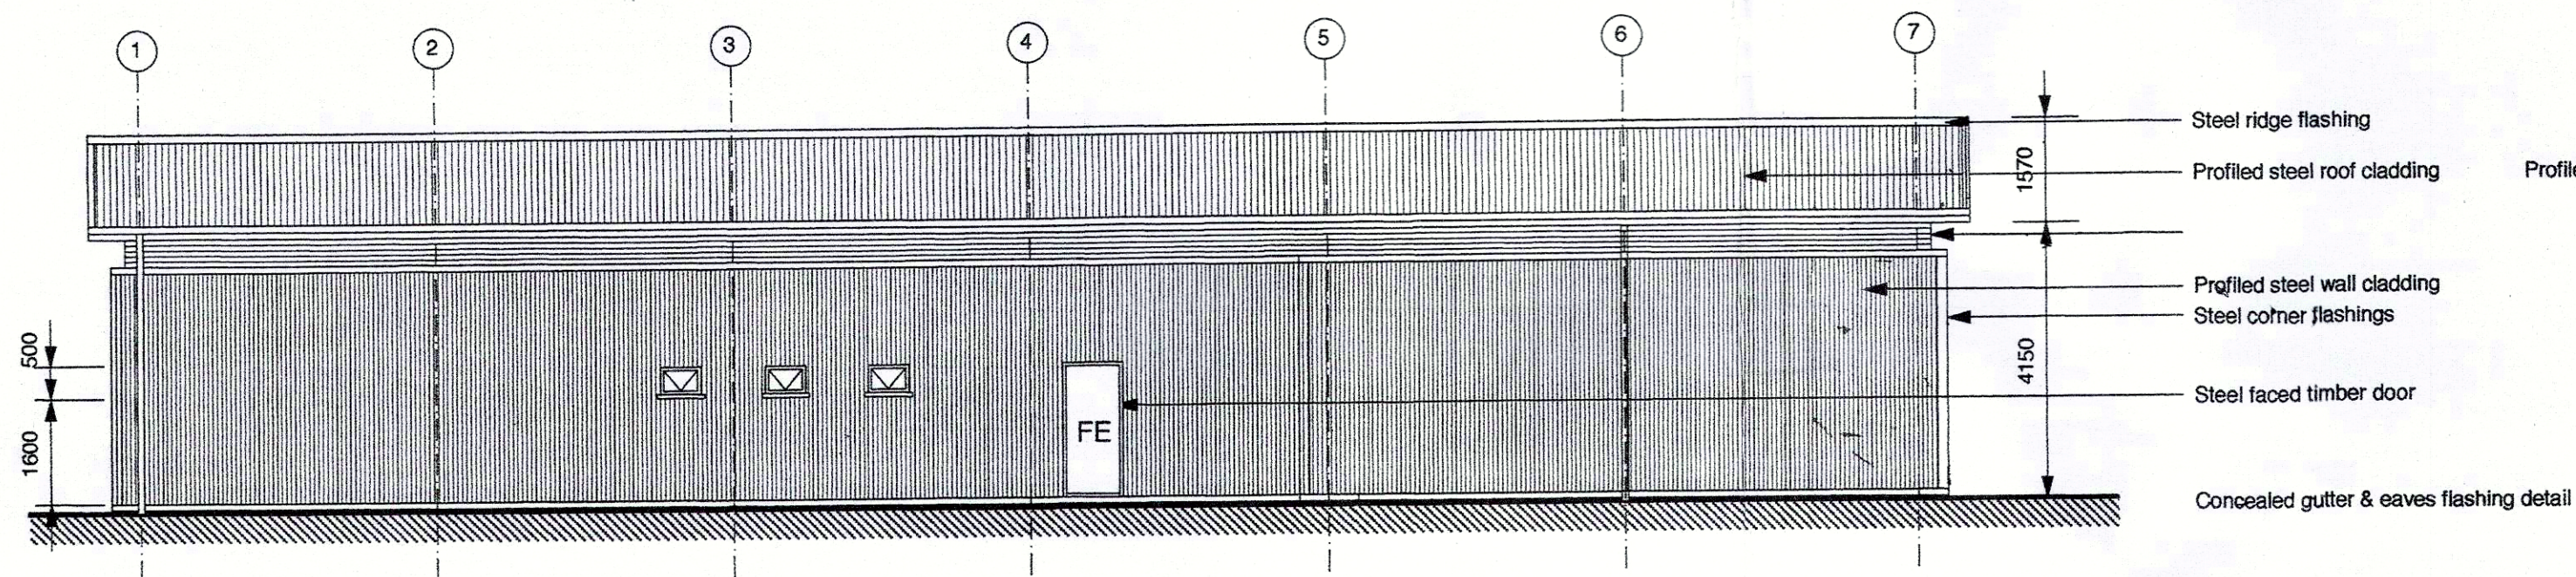


Proposed Rear Elevation

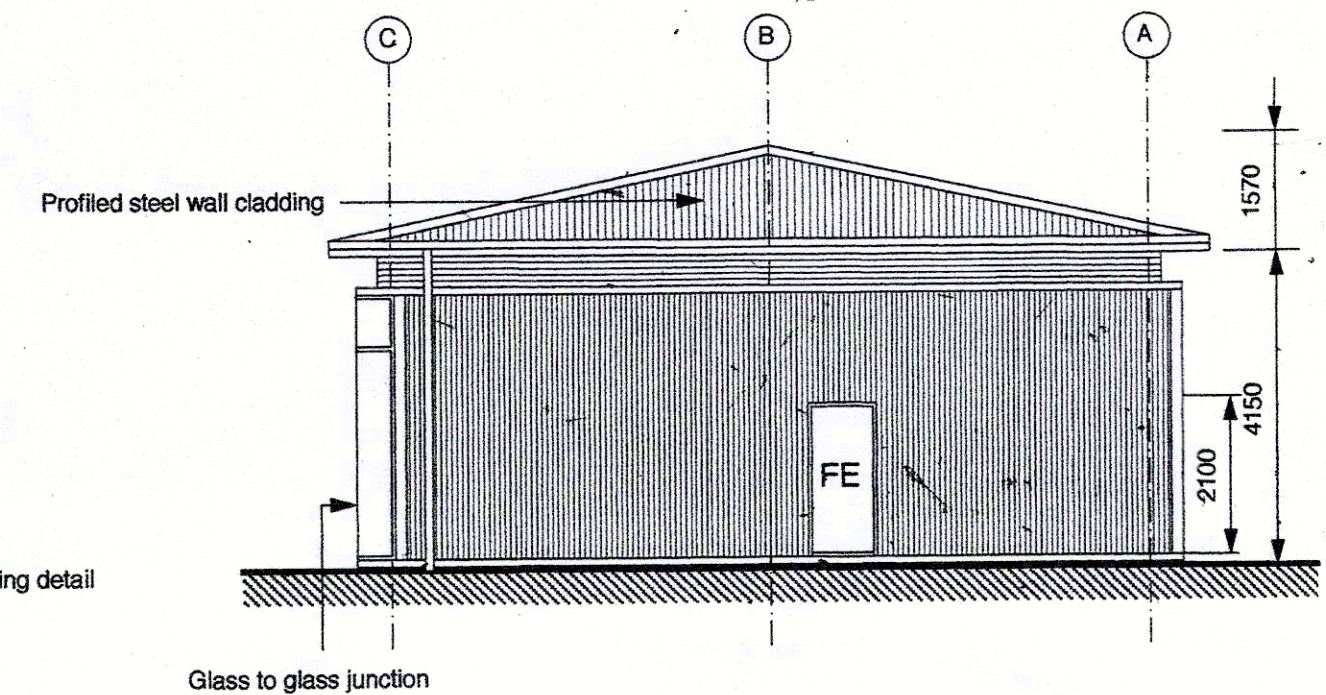

**Proposed Gable Elevation
To Dive Chandlery**

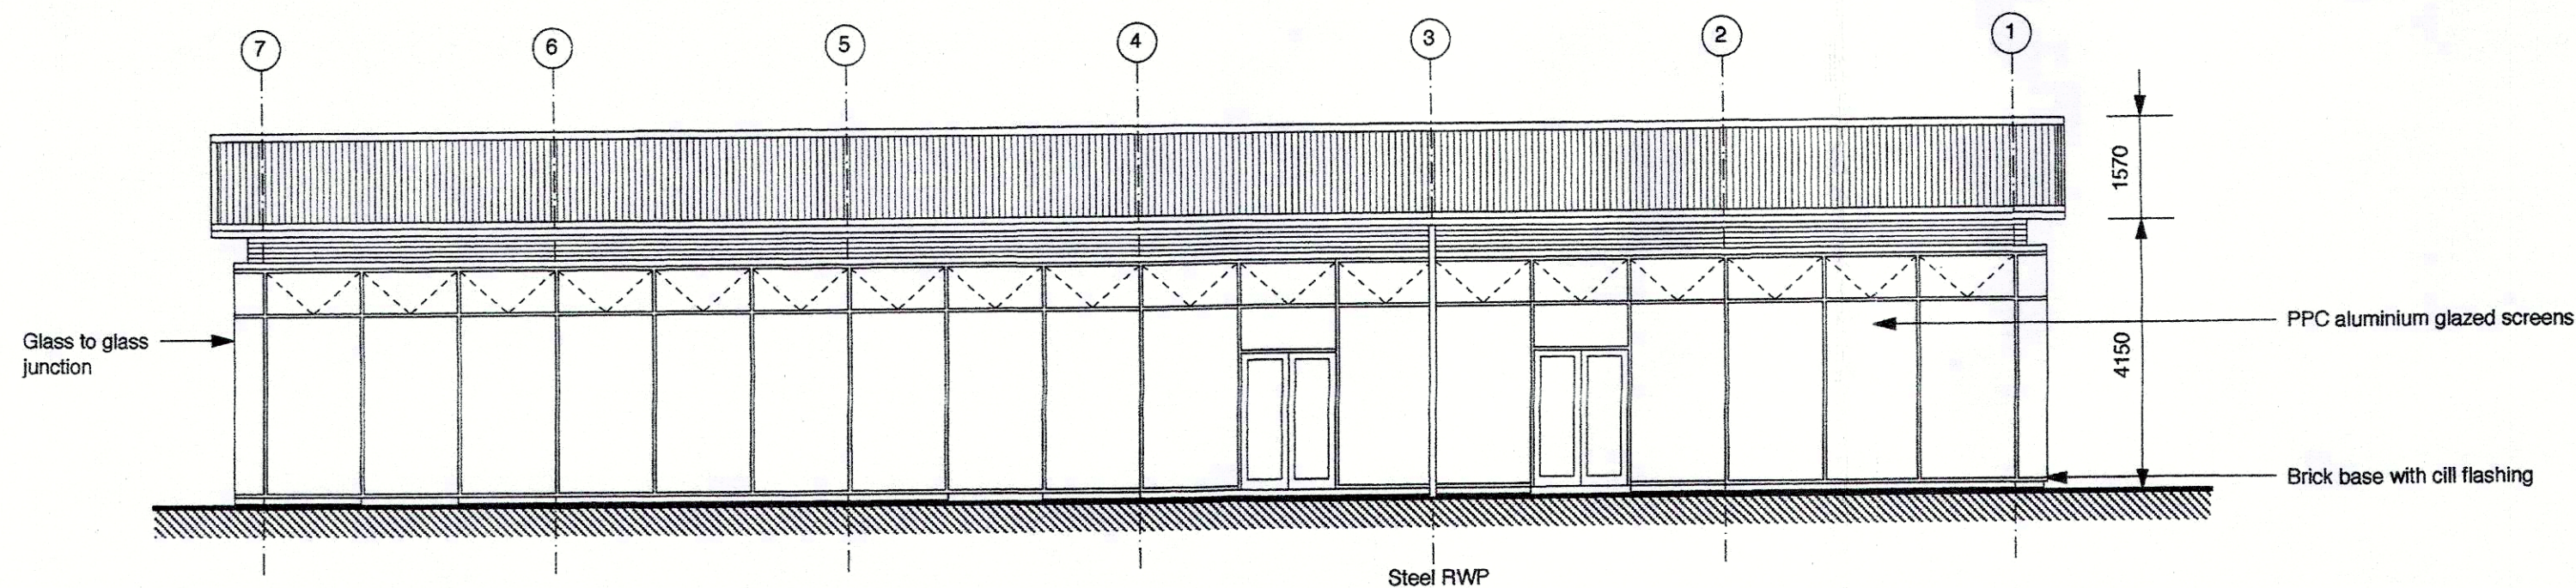

Proposed Front Elevation

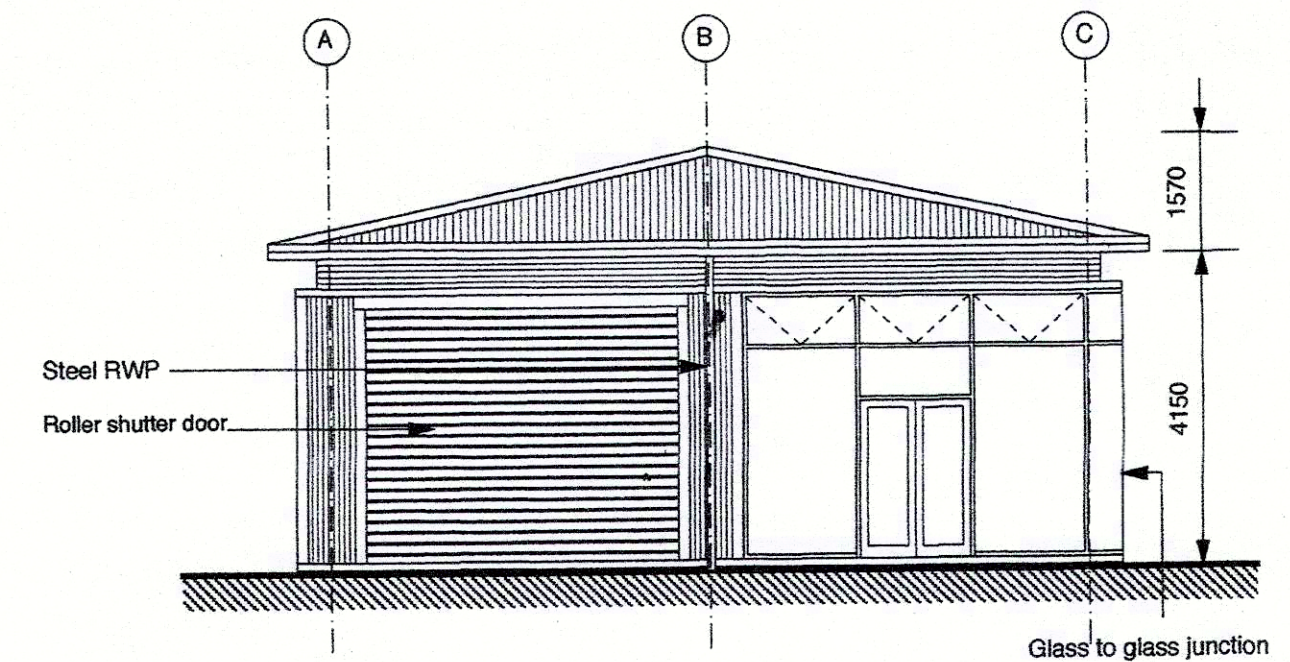

**Proposed Gable Elevation
To Brokerage**

Project	Brokerage & Dive Chandlery				
Title	Elevation Unit 3				
Scale	1:100	Date	20/11/58	Job No	13/221
				Drg No	104
				Rev	-

© IVON BLUMER ARCHITECTS - The Studio - 41 West Drive Aldwick Bay - West Sussex - PO21 4LZ - Tel 01243 265241 - Fax 01243 298239

IBA
IVON BLUMER ARCHITECTS