


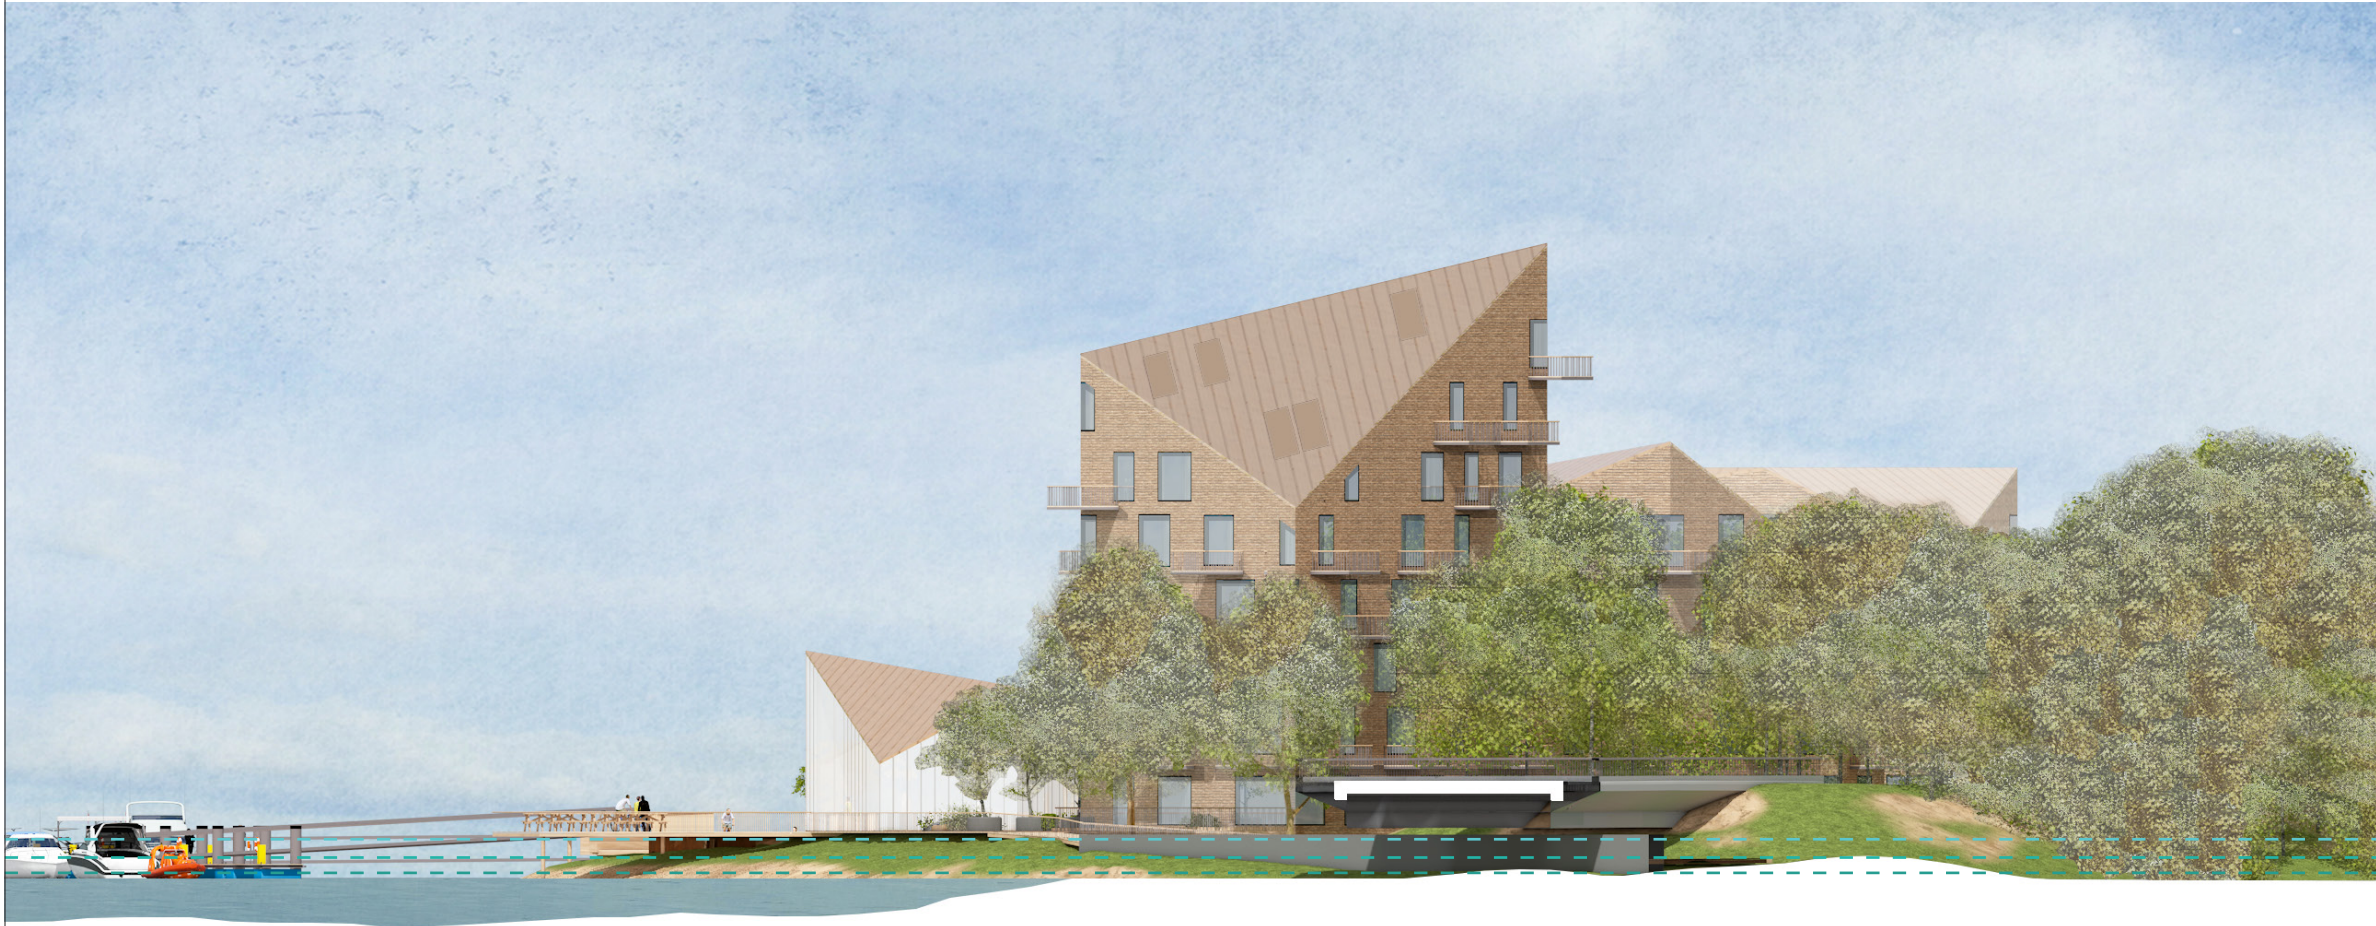

1:200 +CC Defended 5.00m AOD
1:1000 Year Flood Level 4.13m AOD
1:200 Year Defended 3.4m AOD

Clympwick Bridge

Proposed pontoons

External Decking

Bridge Reach Cafe

Bridge Reach Apartment Building

South Court Apartment Building

Riverside Industrial Estate

0m 10m

1. No dimensions to be scaled
2. All dimensions to be verified by the contractor before work is commenced
3. Architect to be notified immediately if any discrepancies are found
4. All shop drawings to be approved by Architect before work commences.
5. All details to be in accordance with relevant British Standards and manufacturers recommendations and specification
6. This drawing is the property of Stolon Studio Ltd, copyright reserved. This drawing is not to be copied, reproduced, retained or disclosed to any unauthorised person either wholly or in part without the specific consent in writing of Stolon Studio Ltd.

Rev A, 28/08/2020 - Planning Submission
Stolon Studio Ltd | Kaolin Court, 33-39 Beadnell Road,
London SE23 1AA | 020 3355 9533 | mail@stolon.co.uk

STOLONSTUDIO

Drawing Indicative Proposed South Elevation_ Bridge Reach	Scale As indicated Page size: A3	Rev: A
Project 030 Hampton Quay	Date 28/08/2020	
	Dwg no. 030-S3-P302	