

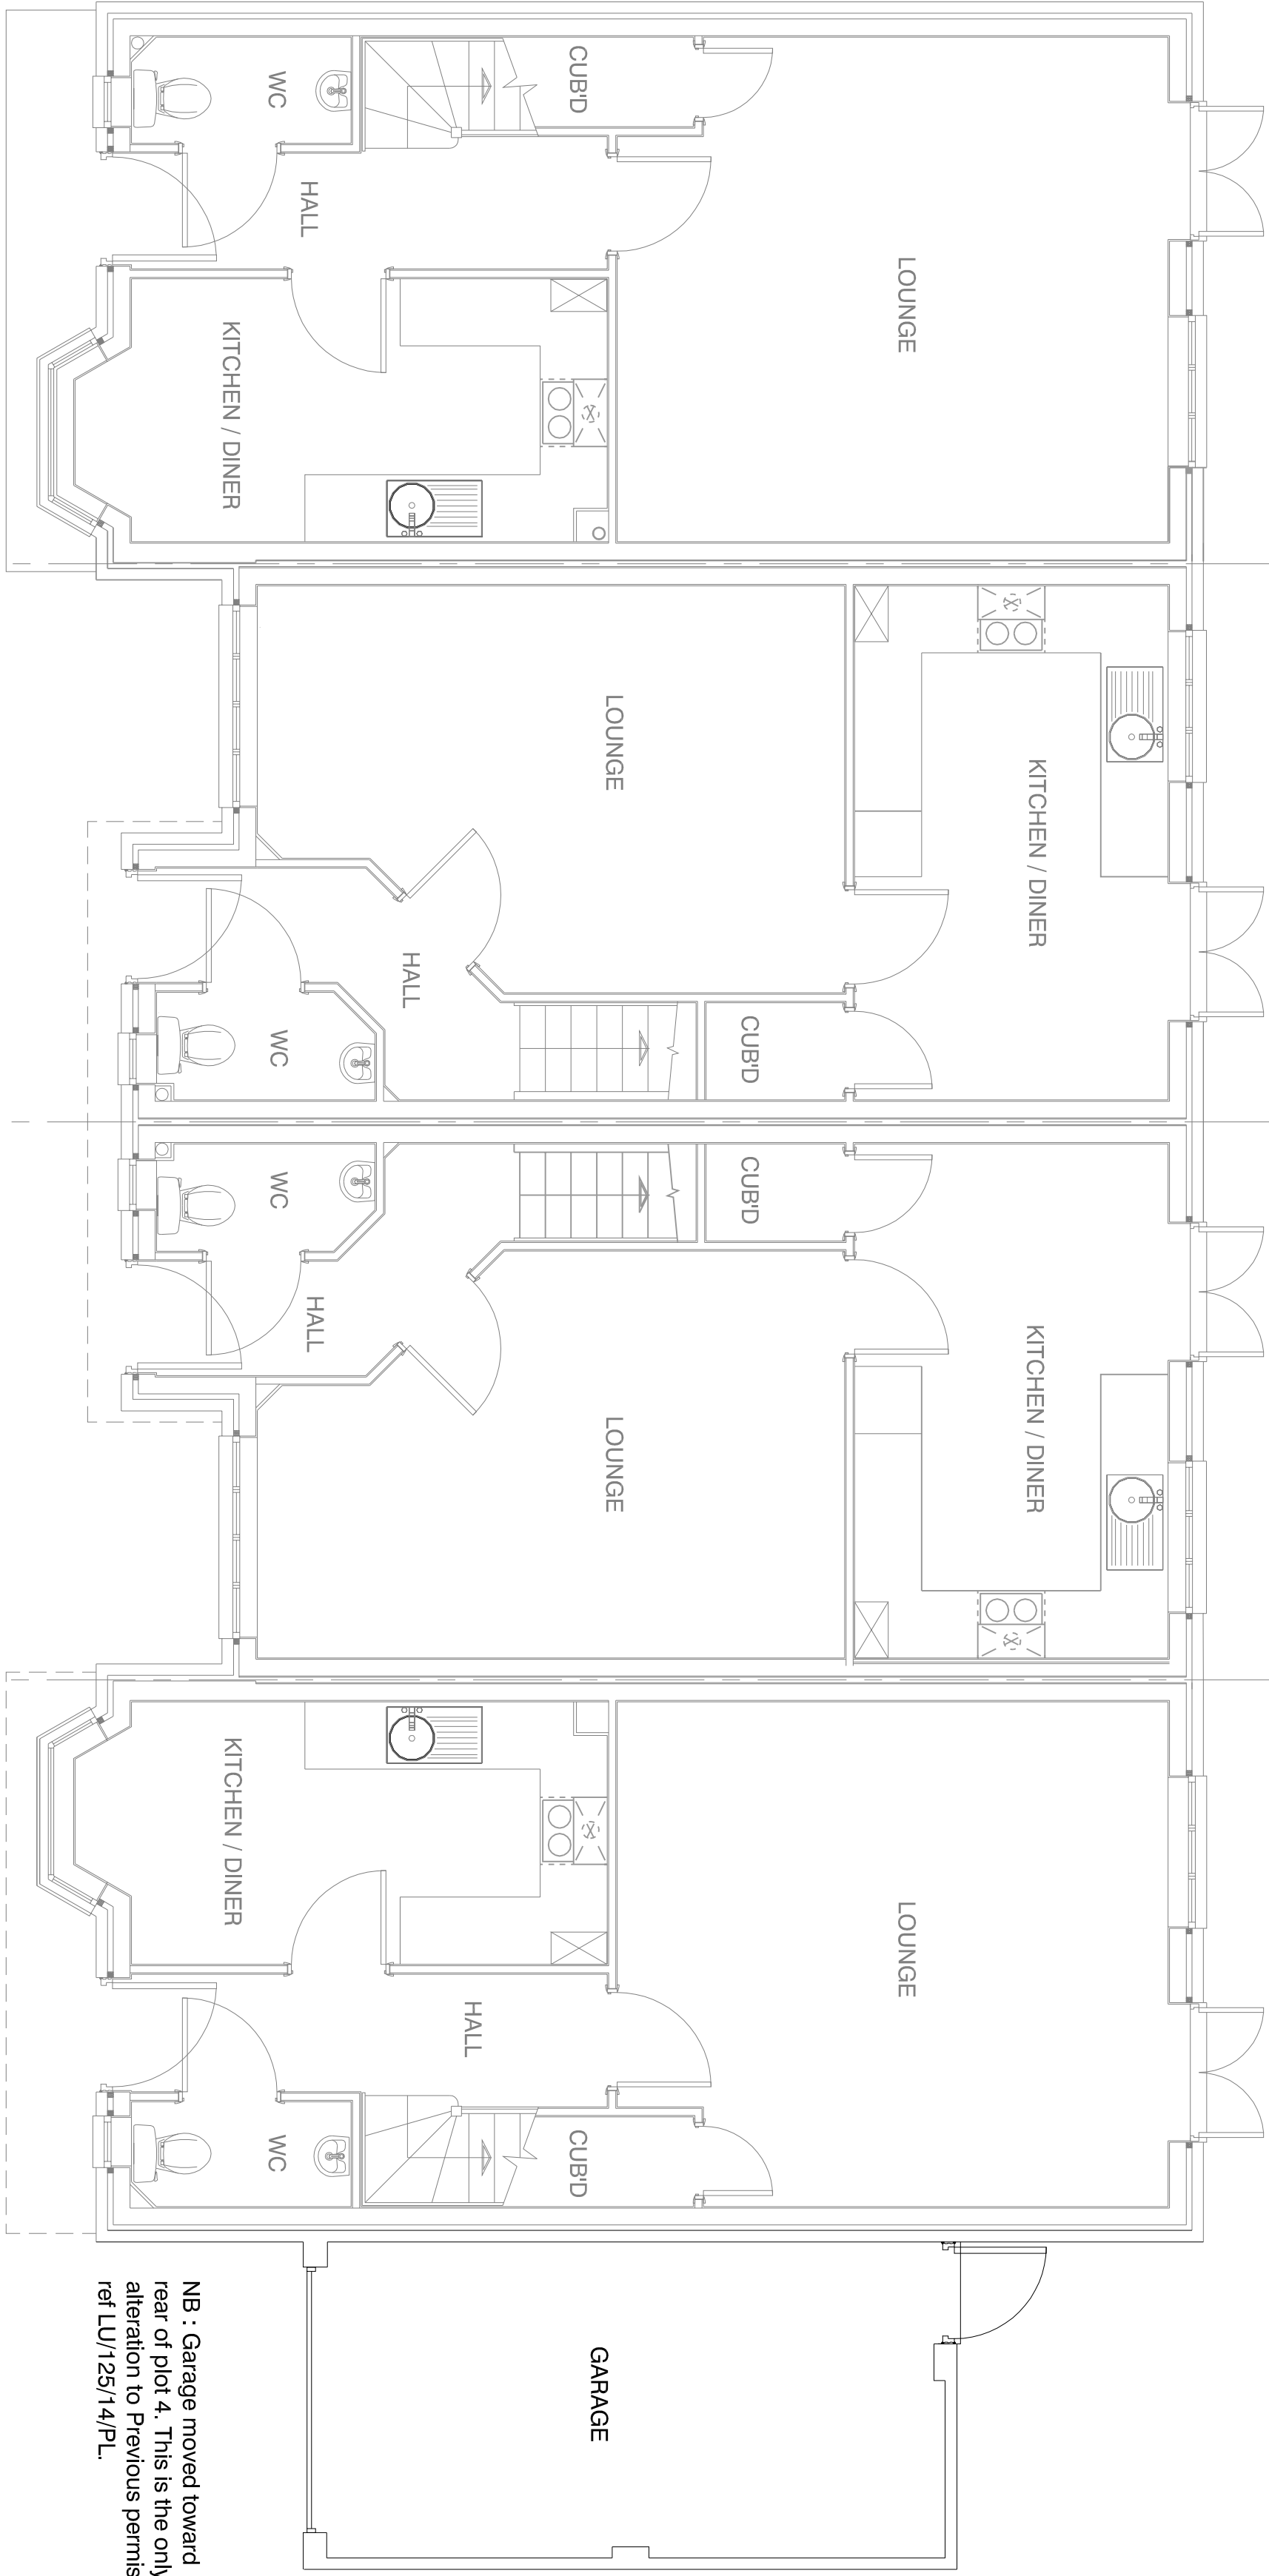


FIRST FLOOR PLAN
Scale: 1:50

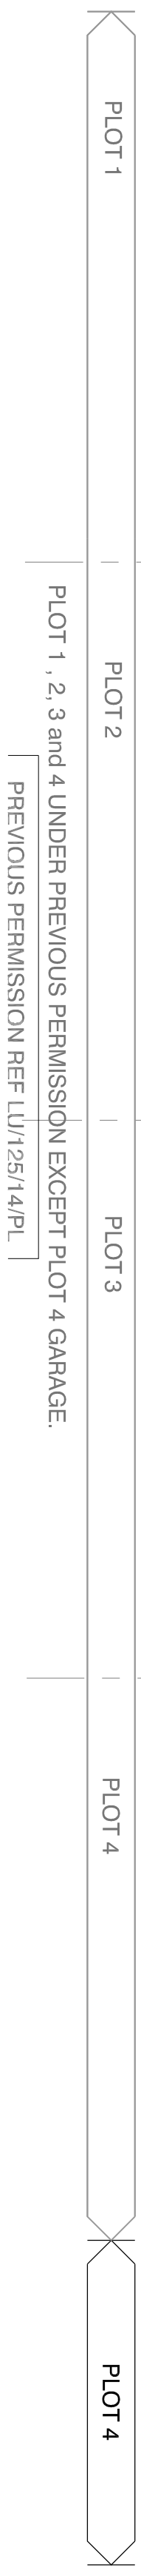

GROUND FLOOR PLAN
Scale: 1:50

<

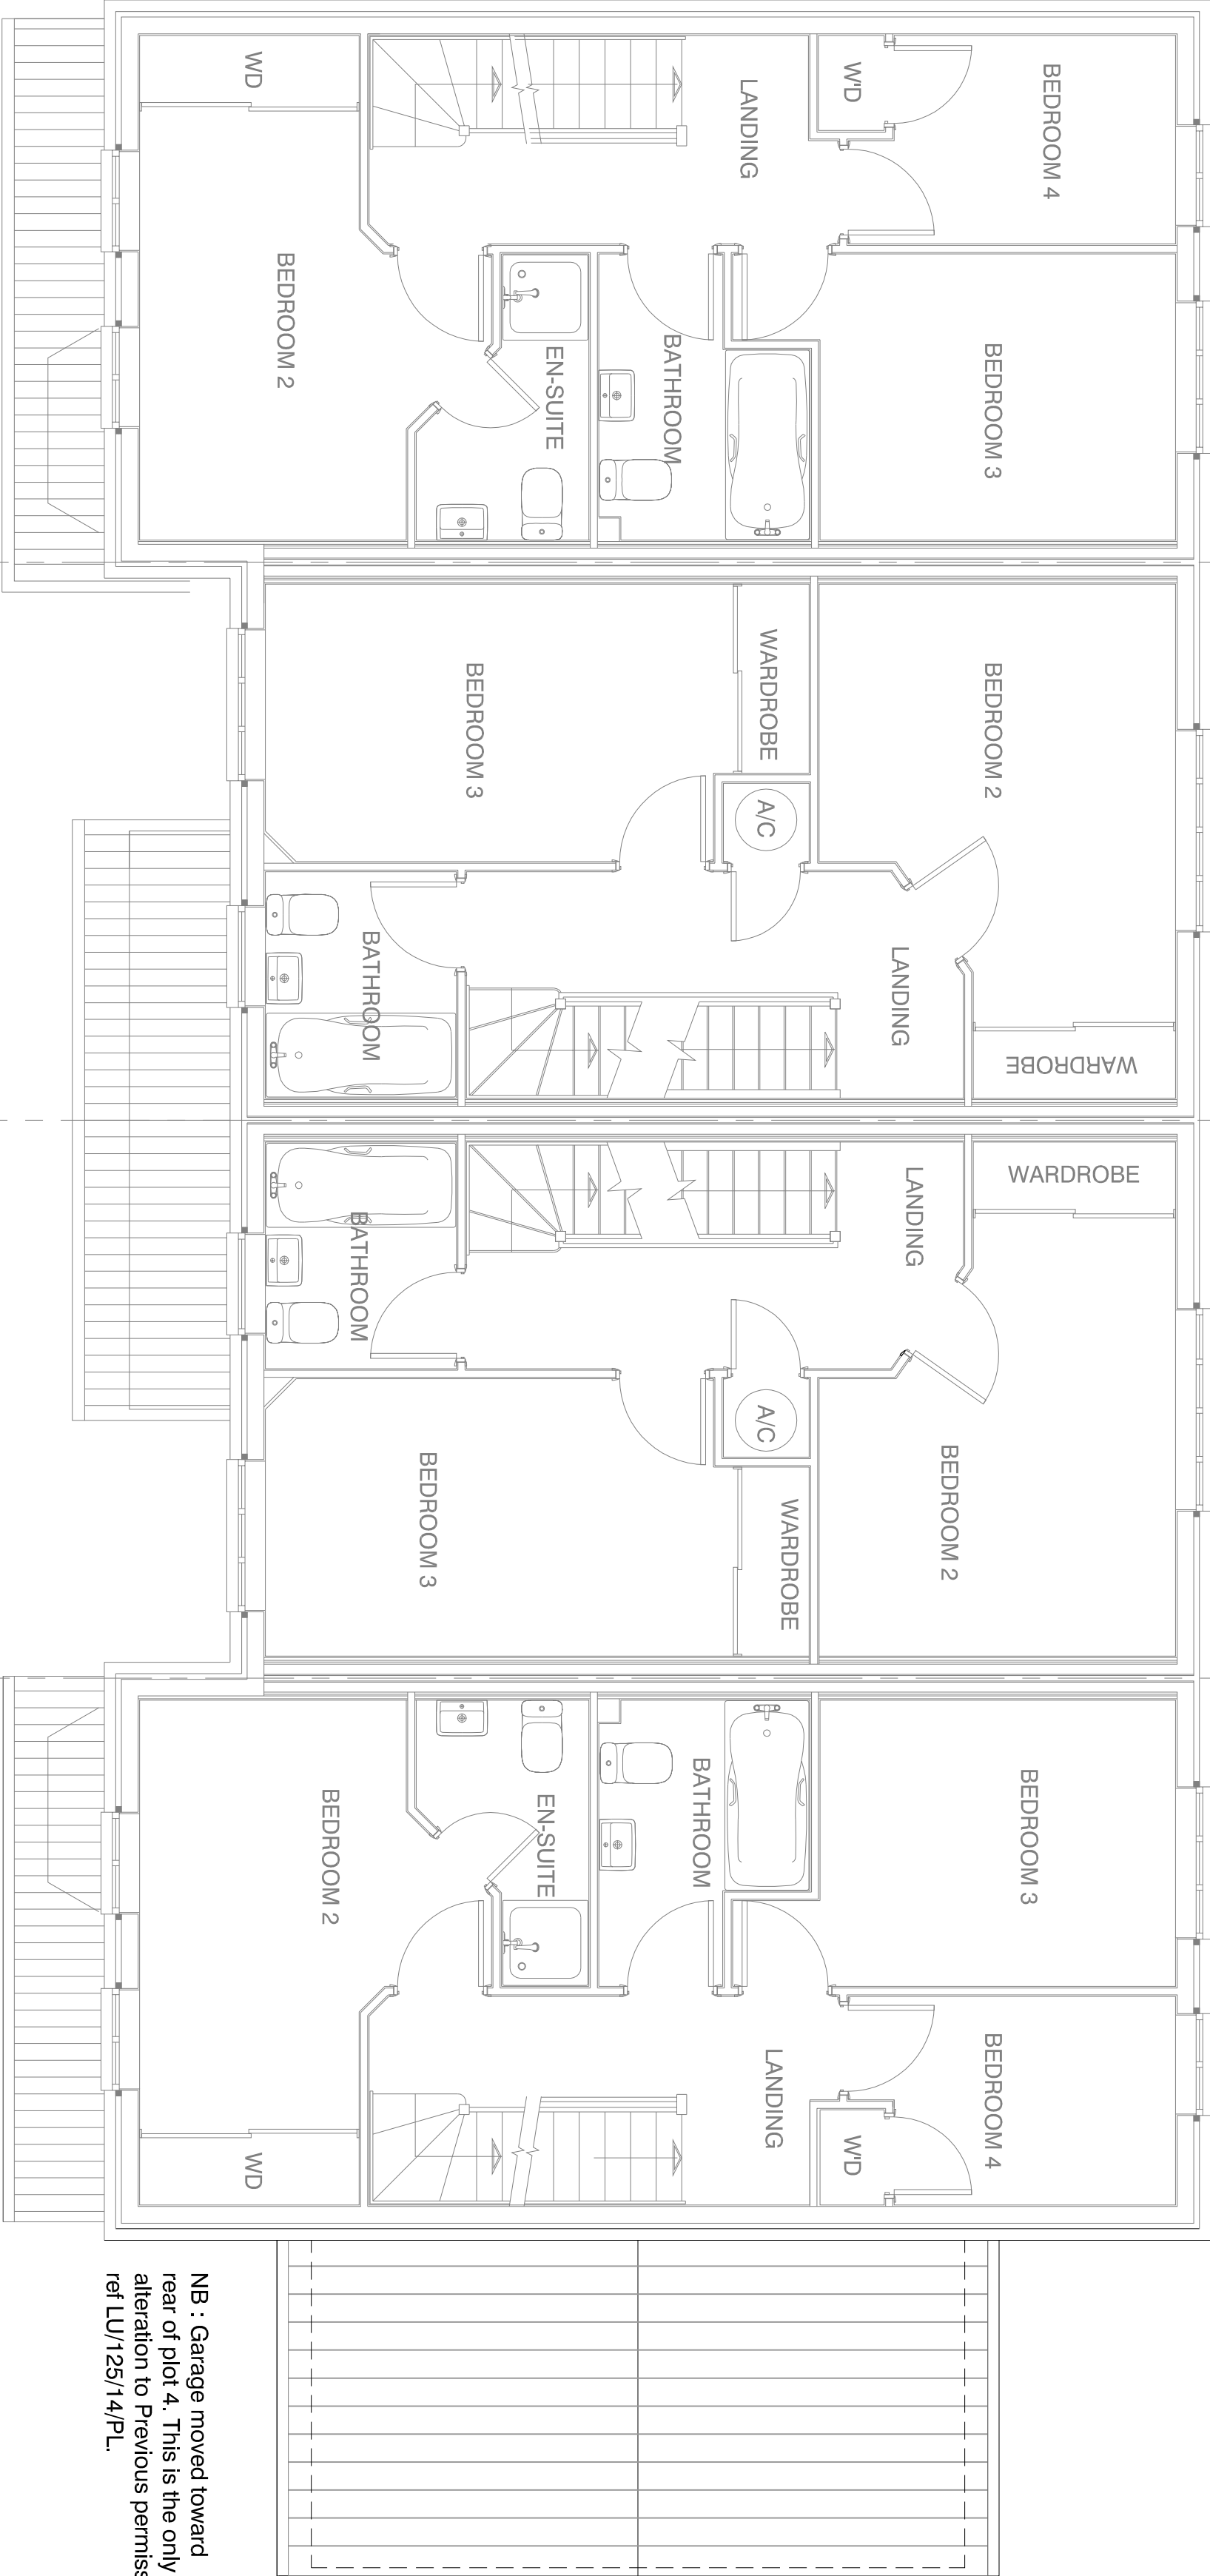