




Do not scale from this drawing. Work to figured dimensions only. All dimensions to be confirmed on site. This drawing to be read in conjunction with other drawings in this series and all relevant consultants drawings and documentation where applicable. Please report any discrepancy on this drawing to Hargreaves Construction Company Ltd. for clarification. Copyright Hargreaves Construction Company Ltd.

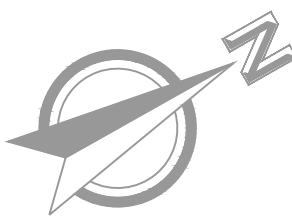

SECOND FLOOR PLAN
Scale: 1:50

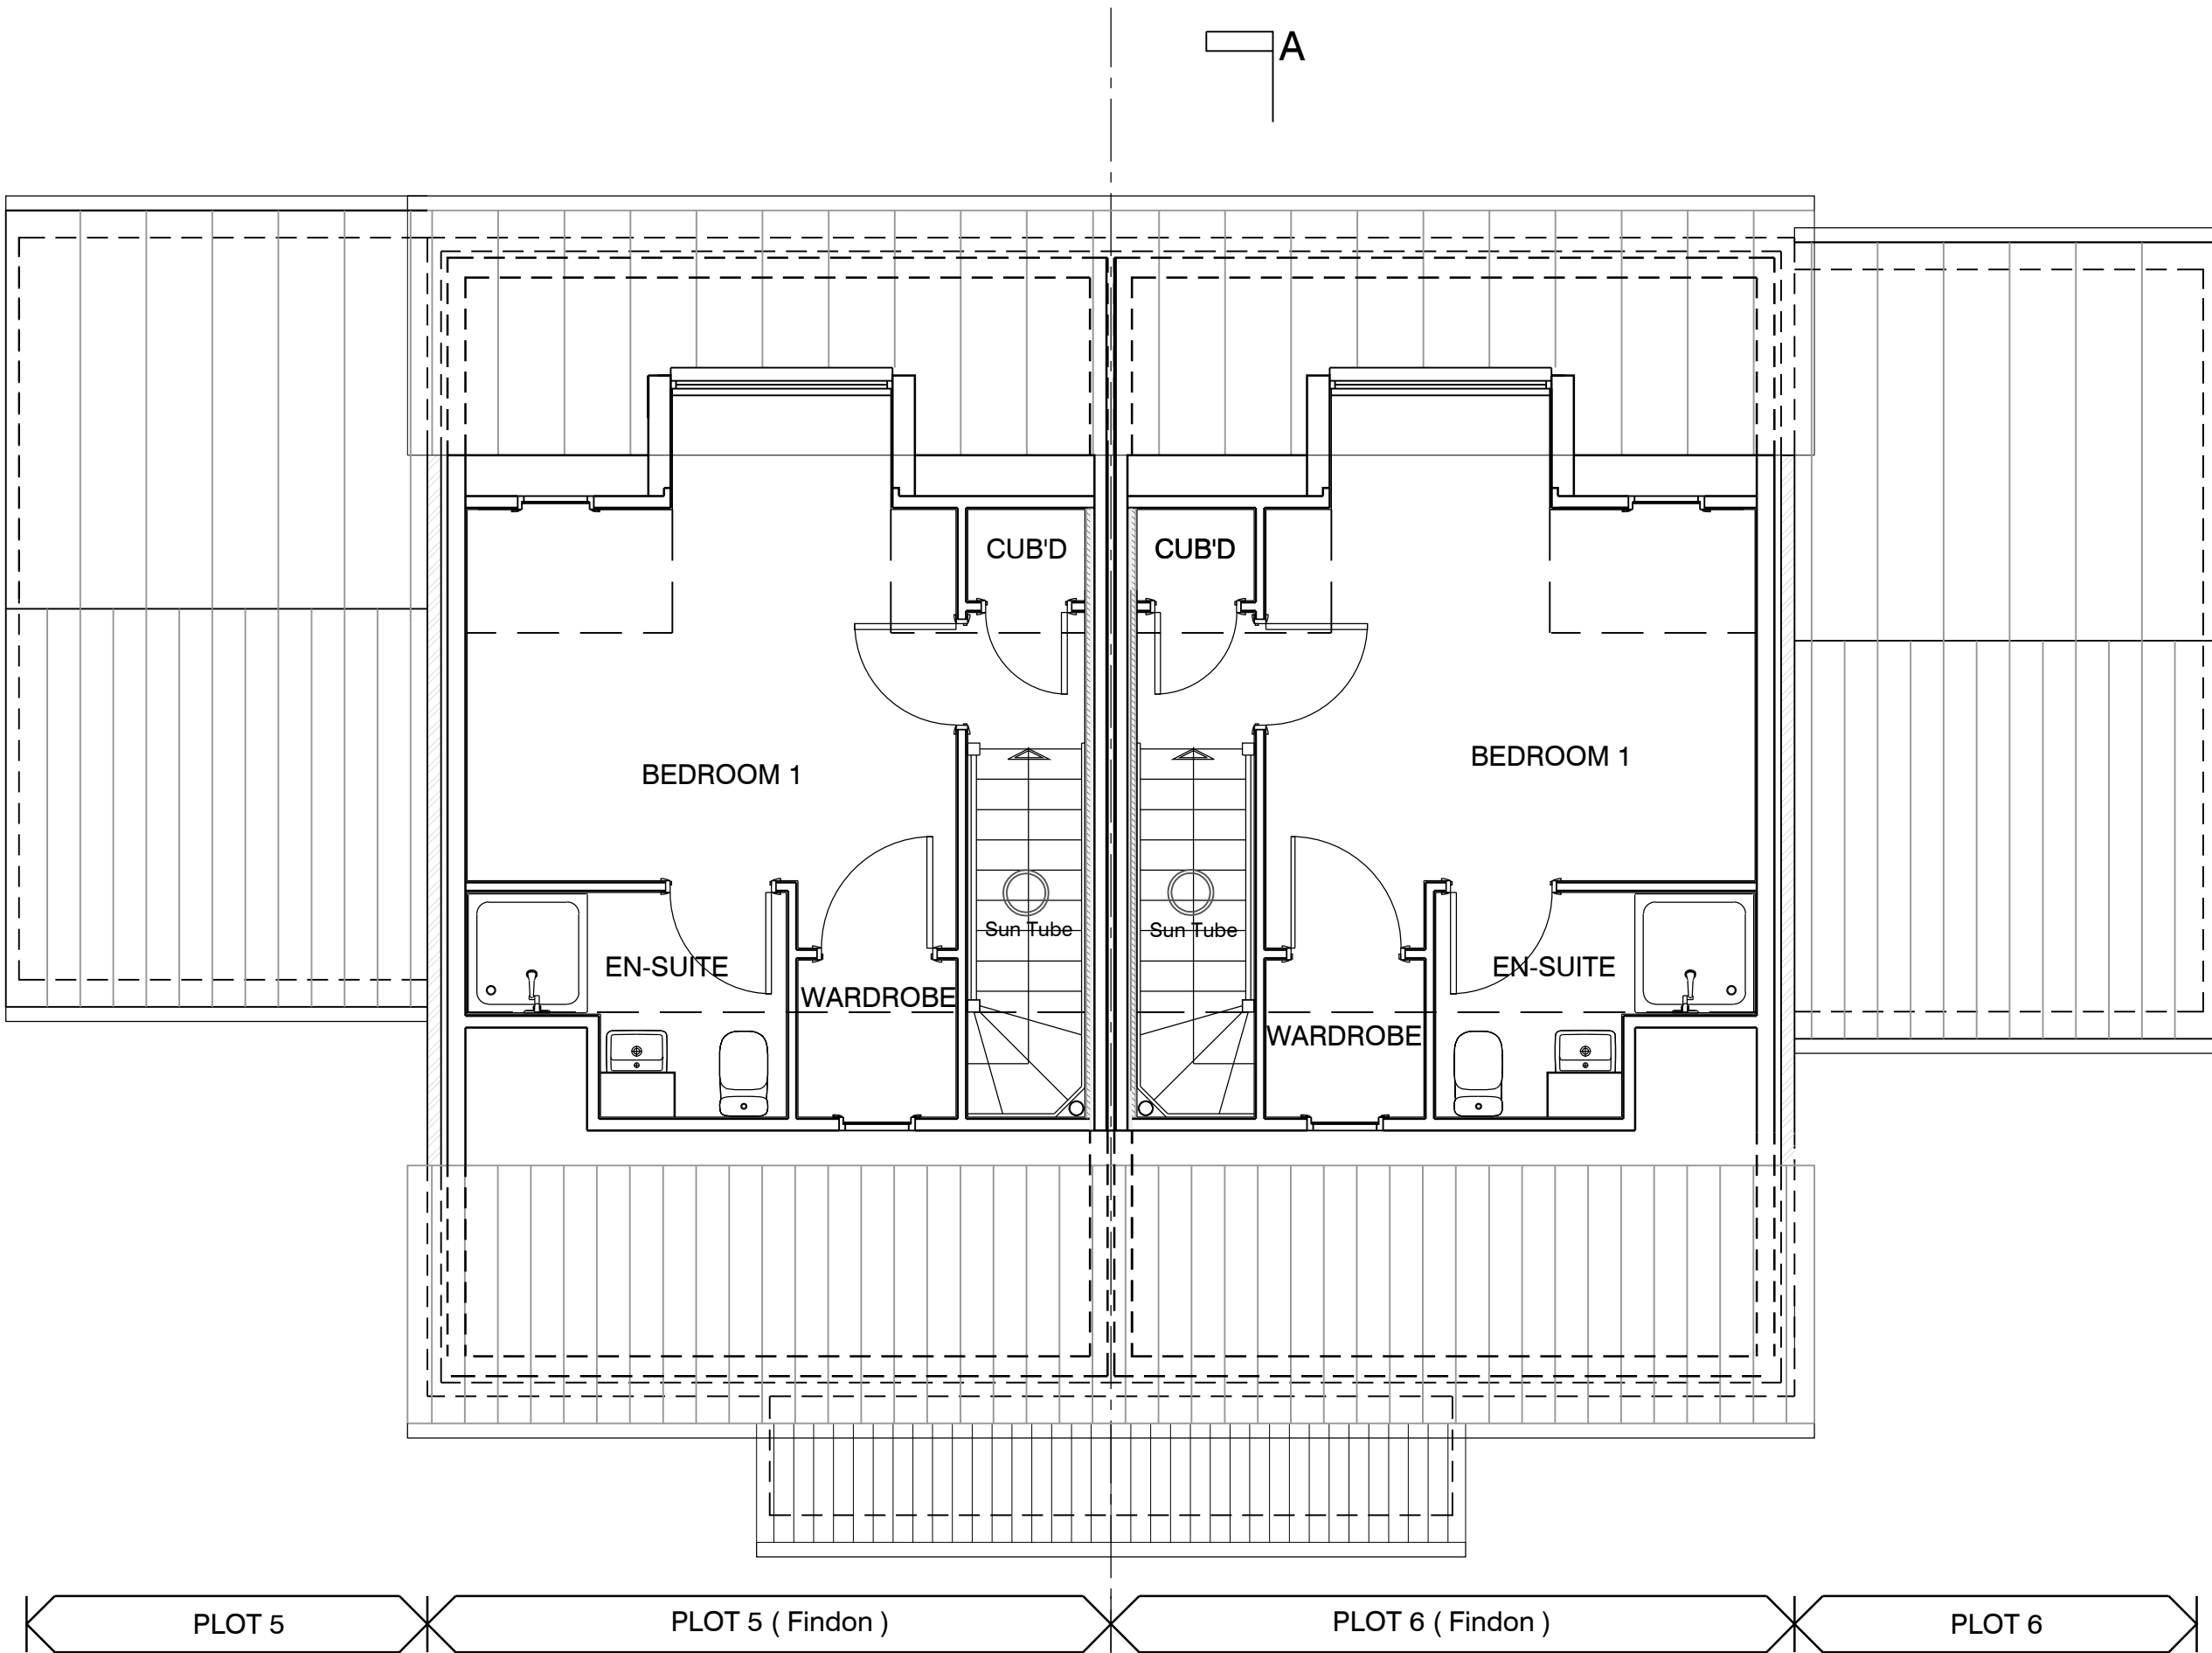

ROOF PLAN
Scale: 1:50

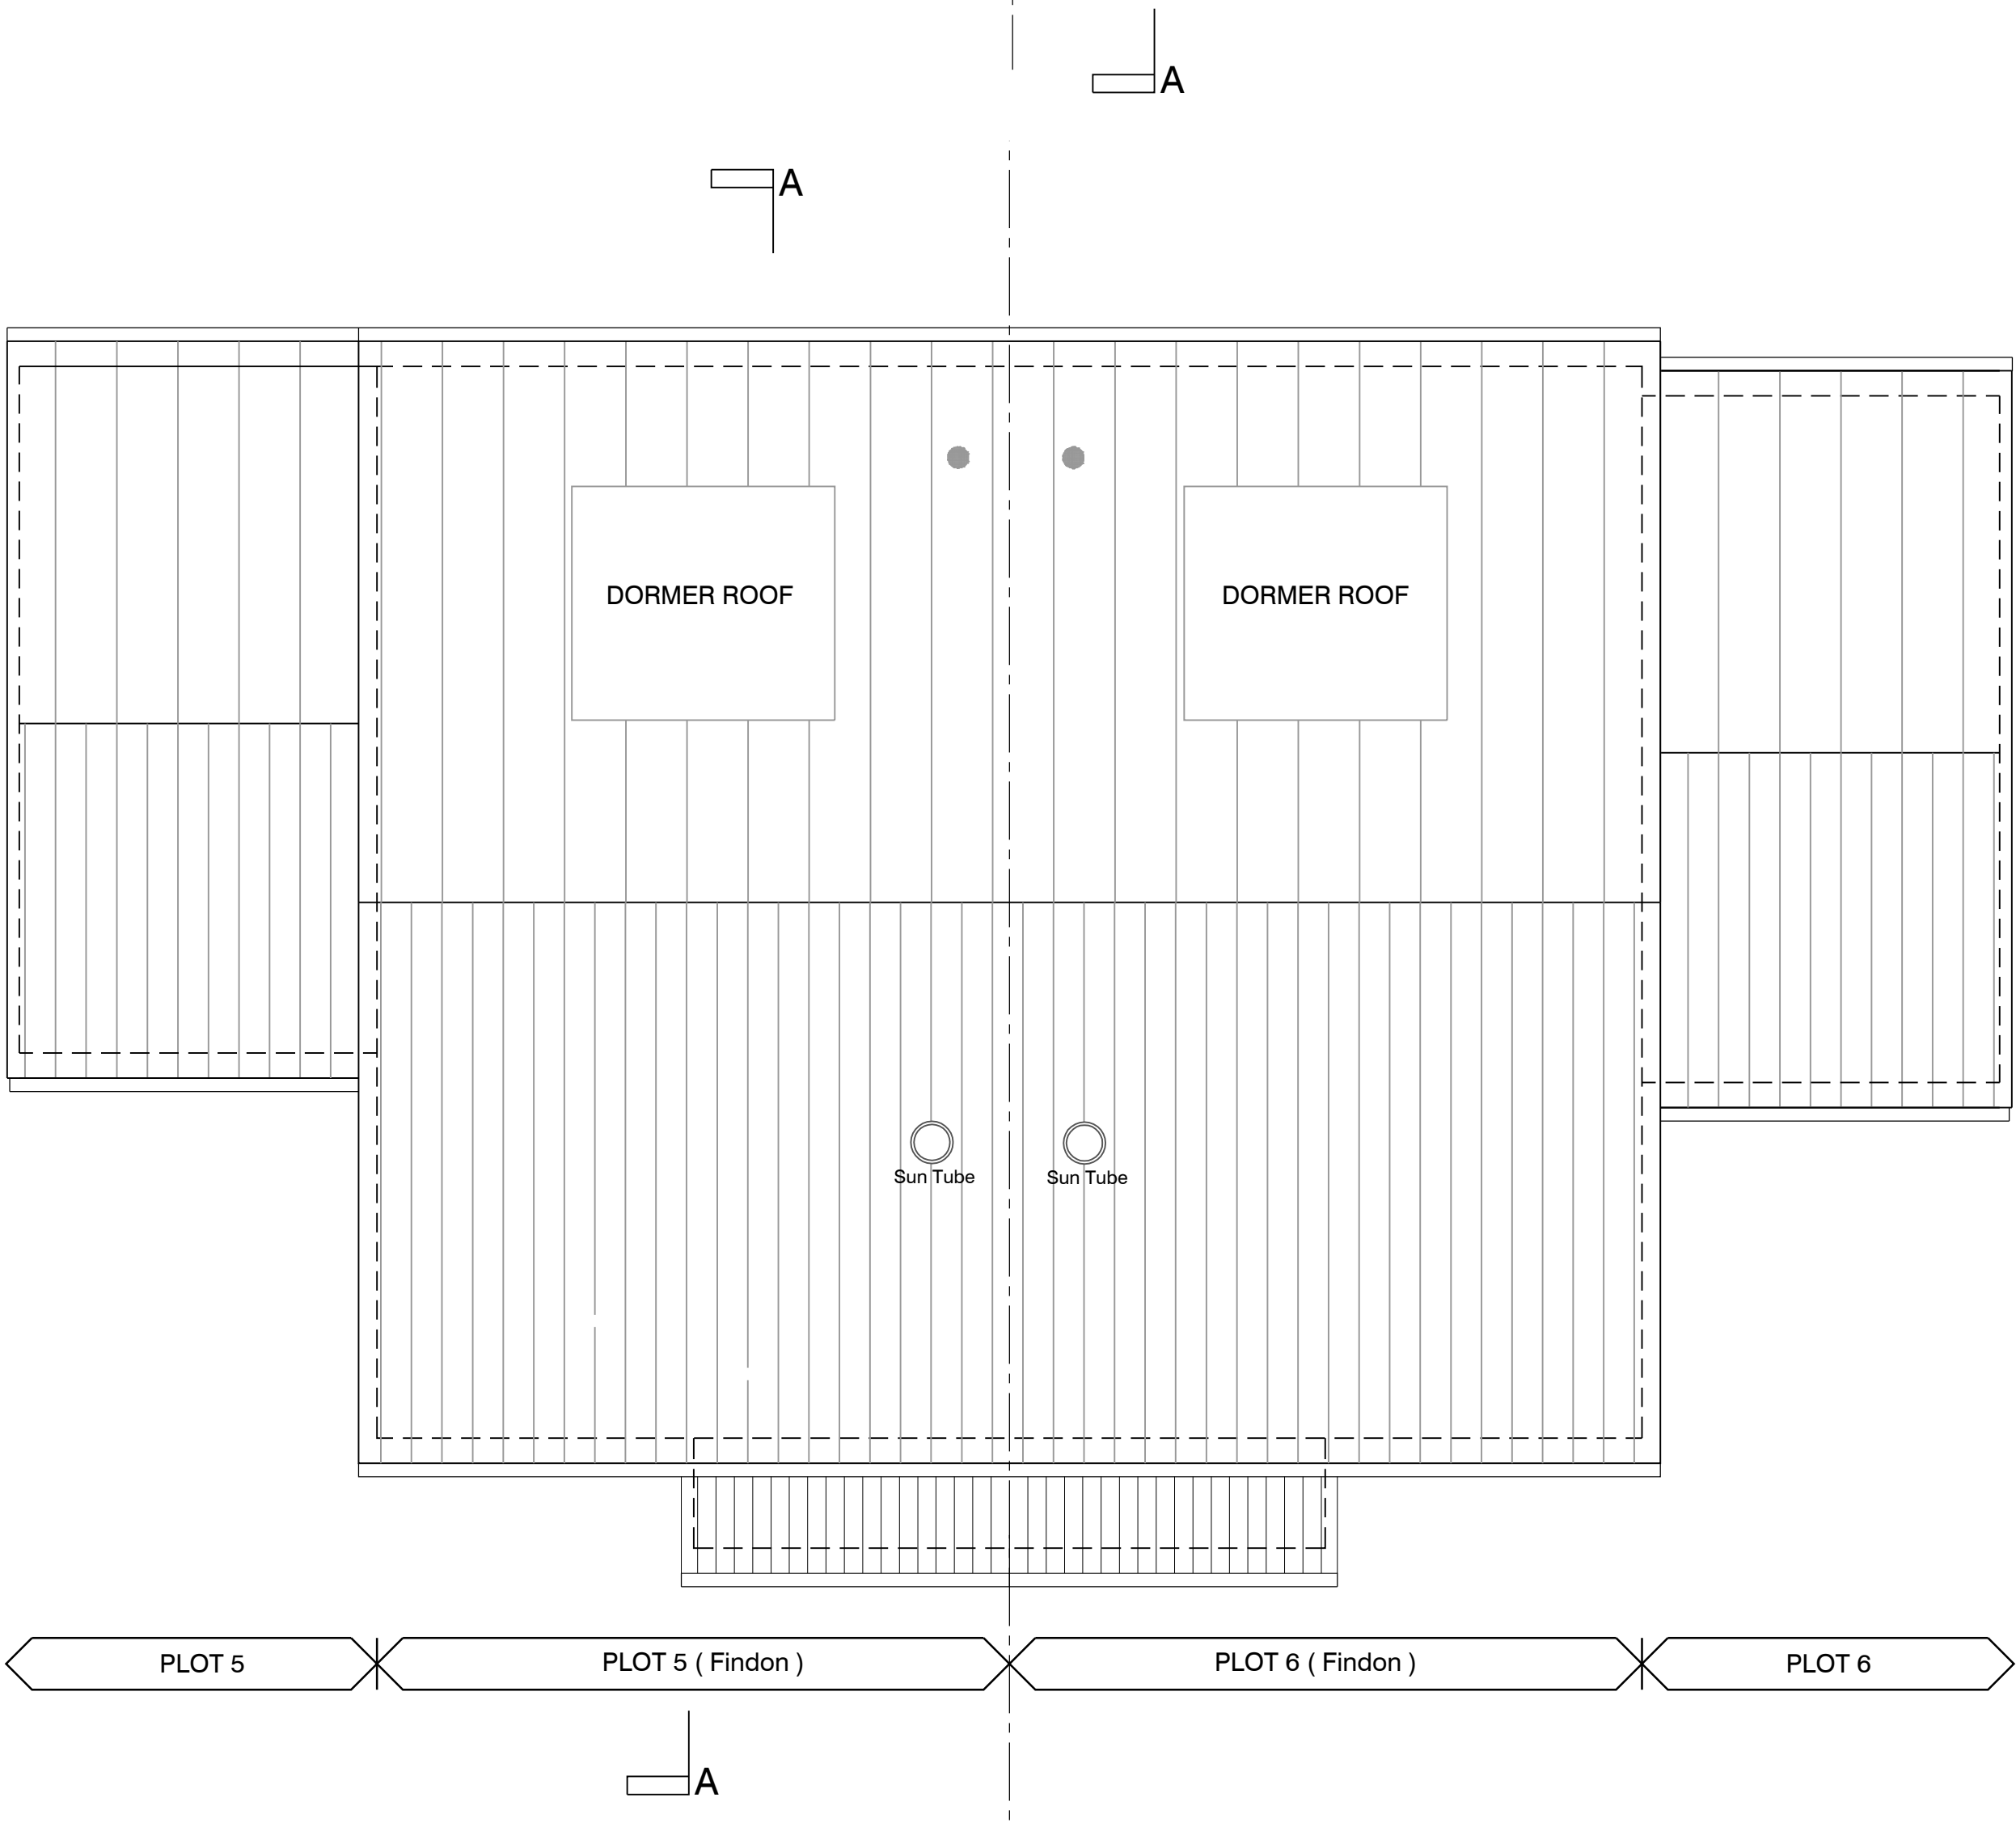

D	Notation corrected	08.04.15
C	Planning amend PLOT 4 garage move	16.03.15
	Plots renumbered to planning (1-4)	
B	Issue to consultants	10.10.14
A	Minor Amendments. RRA	09.09.14

REV	DESCRIPTION	DATE
REVISION		

1-6 Willowbank Cottages
The Poplars (Former HRI Site)
Worthing Road , Littlehampton
West Sussex, BN17 6AZ
PLOTS 5 TO 6
Second Floor & Roof Plan

job no.	drawing no.	rev.
023 001	203	D

scale	1:50 @ A1	drawn	SMM	date	17.03.15
-------	-----------	-------	-----	------	----------



Rustington House, Worthing Road, Rustington, West Sussex, BN16 3PS
Tel No: (01903) 777777 Fax No: (01903) 777700