



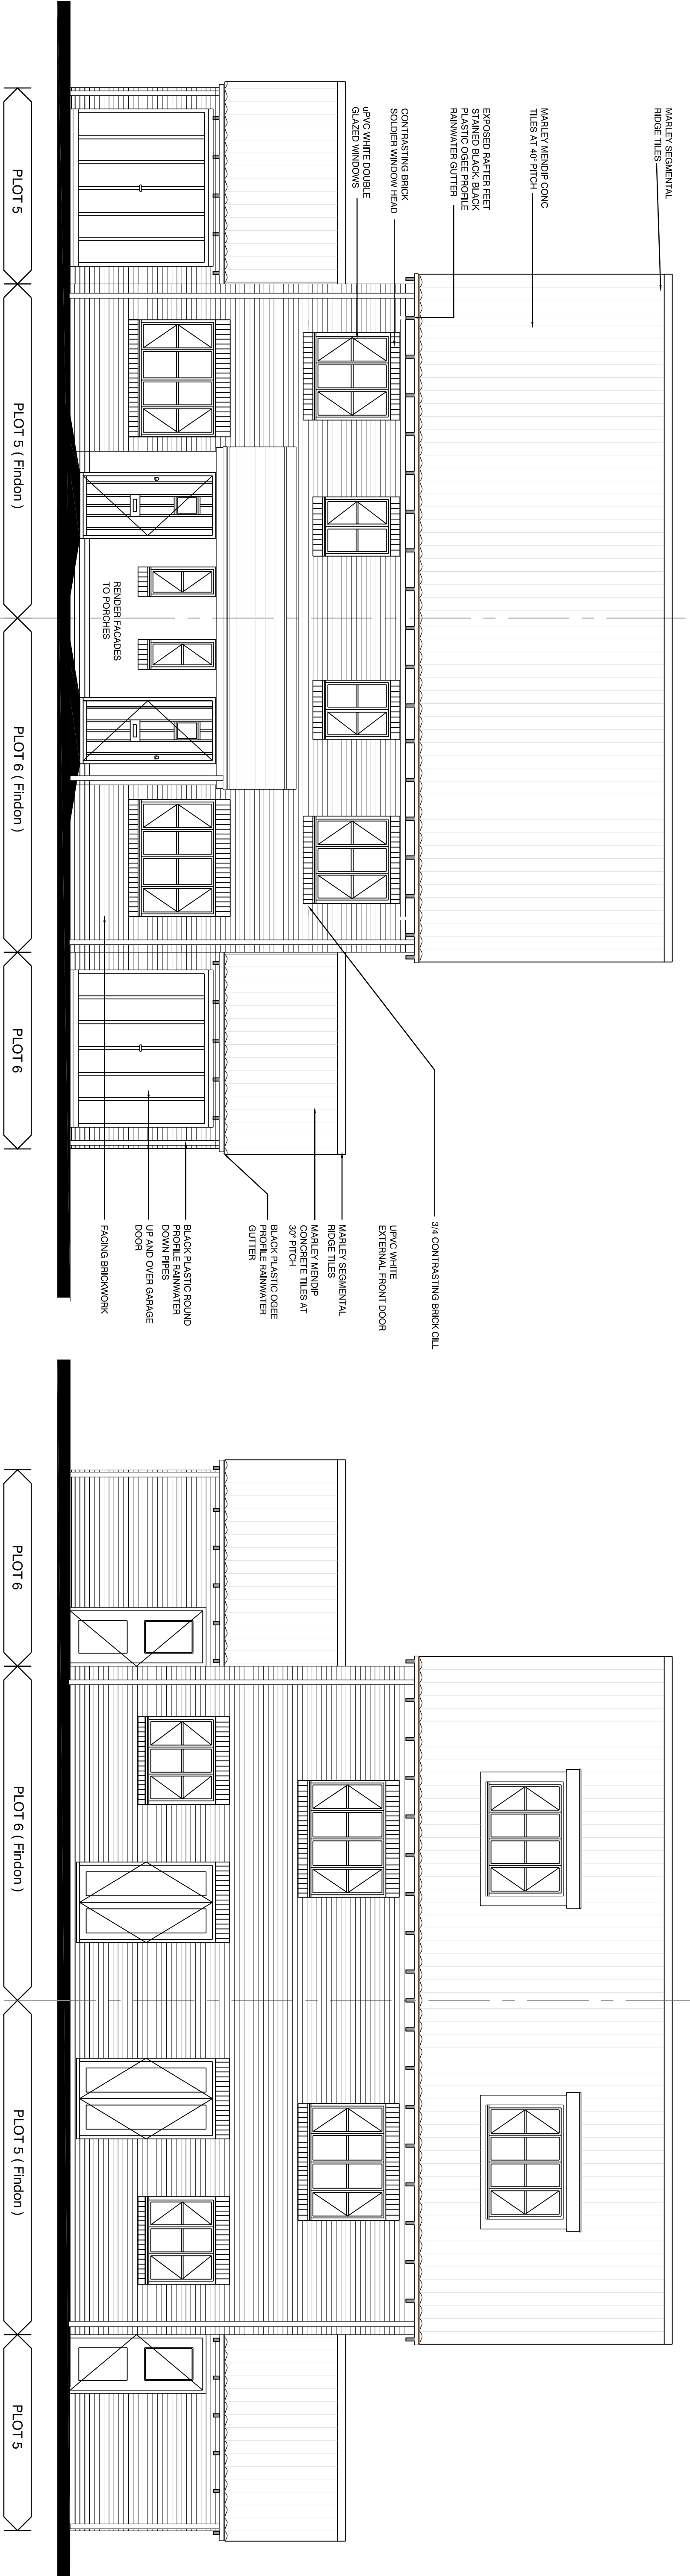

EAST ELEVATION
Scale: 1:50

WEST ELEVATION
Scale: 1:50

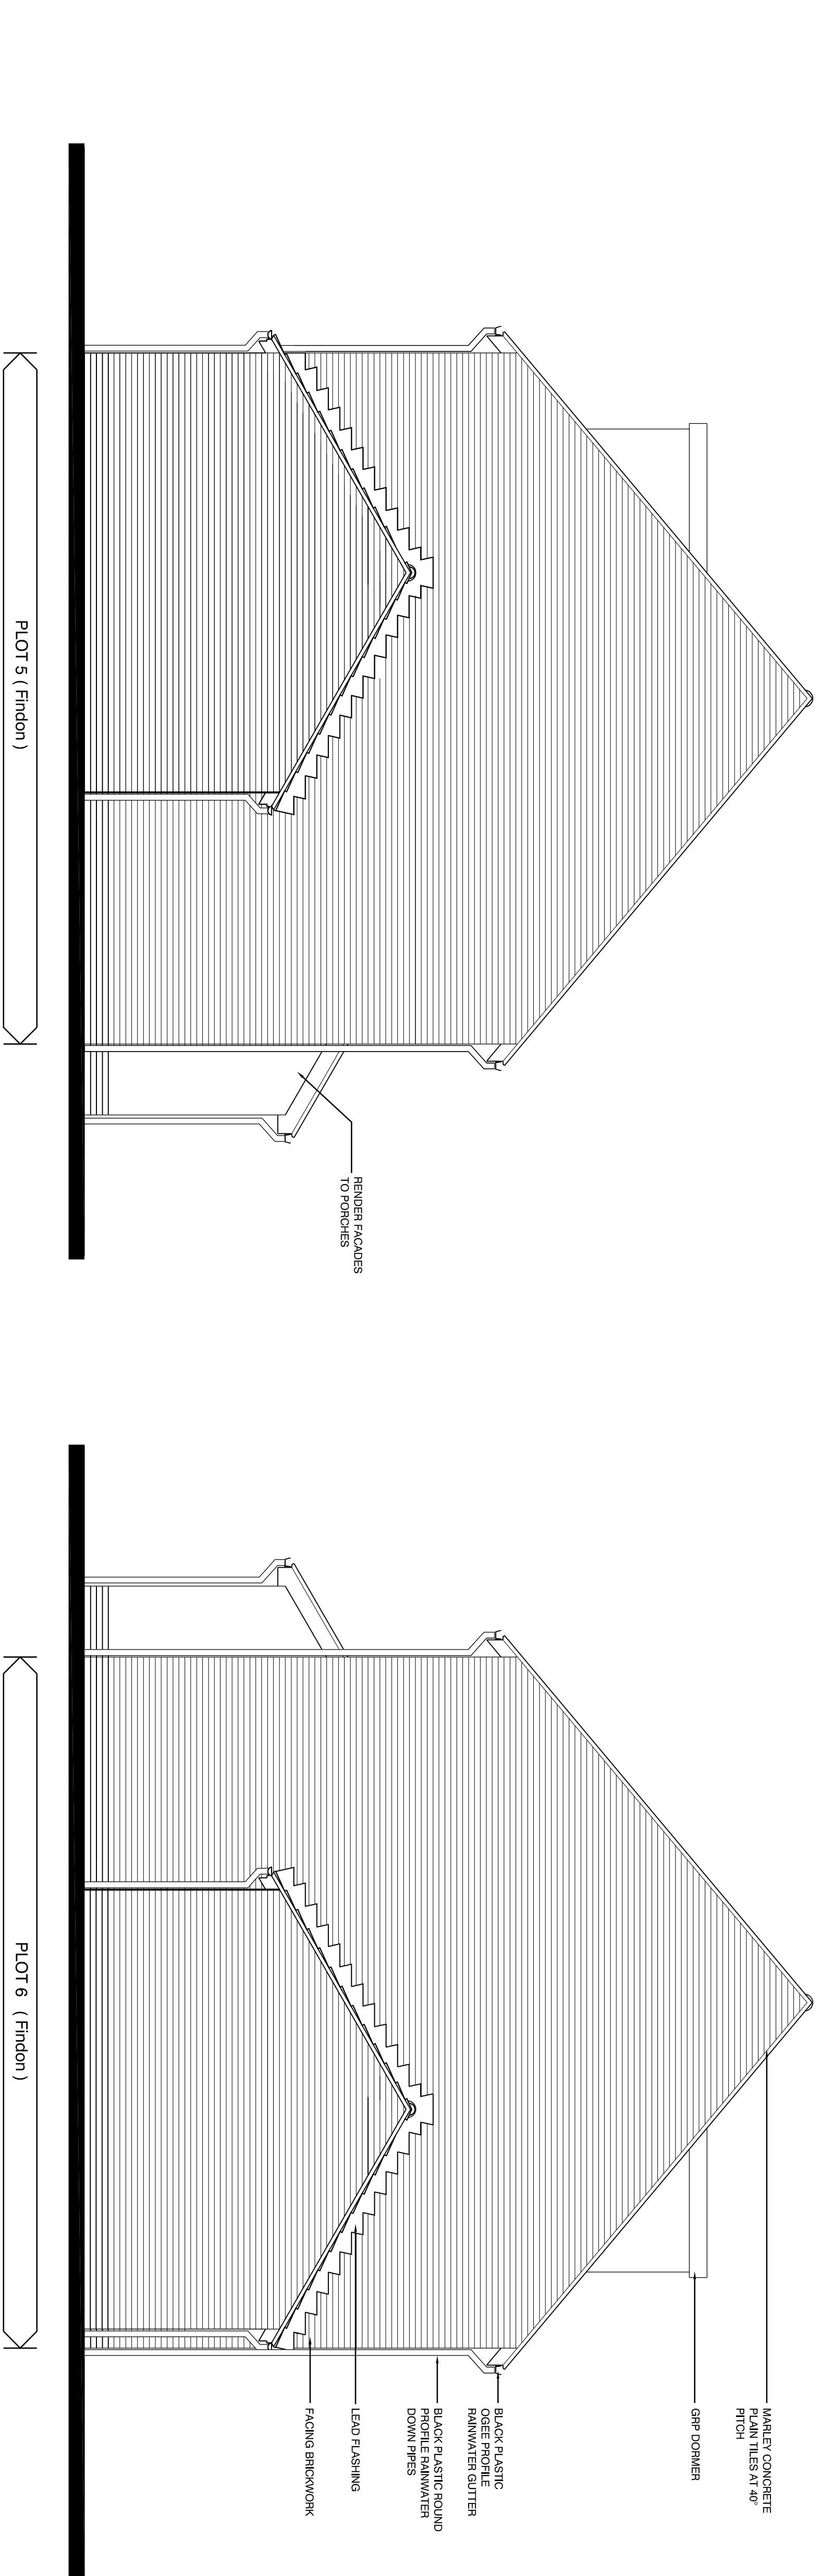

SOUTH ELEVATION
Scale: 1:50

NORTH ELEVATION
Scale: 1:50

Planning amend Plot 4 garage move Plots renumbered to planning (1-4)			
D	Garage amended RE site plan	17.02.15	
C	Minor Amendments, RPA	25.11.14	
B	Minor Amendments, RPA	09.09.14	
A			
REV	DESCRIPTION	DATE	
REVISION			
1-6 Willowbank Cottages The Poplars (Former HRI Site) Worthing Road, Littlehampton West Sussex, BN17 6AZ PLOTS 5 & 6 ELEVATIONS			

Job no.	drawing no.	Rev.
023 001	302	D
Scale	Drawn	Isd
1:50 @ A1	SMM	17.03.15



Rushington House, Worthing Road, Rushington, West Sussex, BN16 3PS
Tel No: (01903) 777777 Fax No: (01903) 777700