
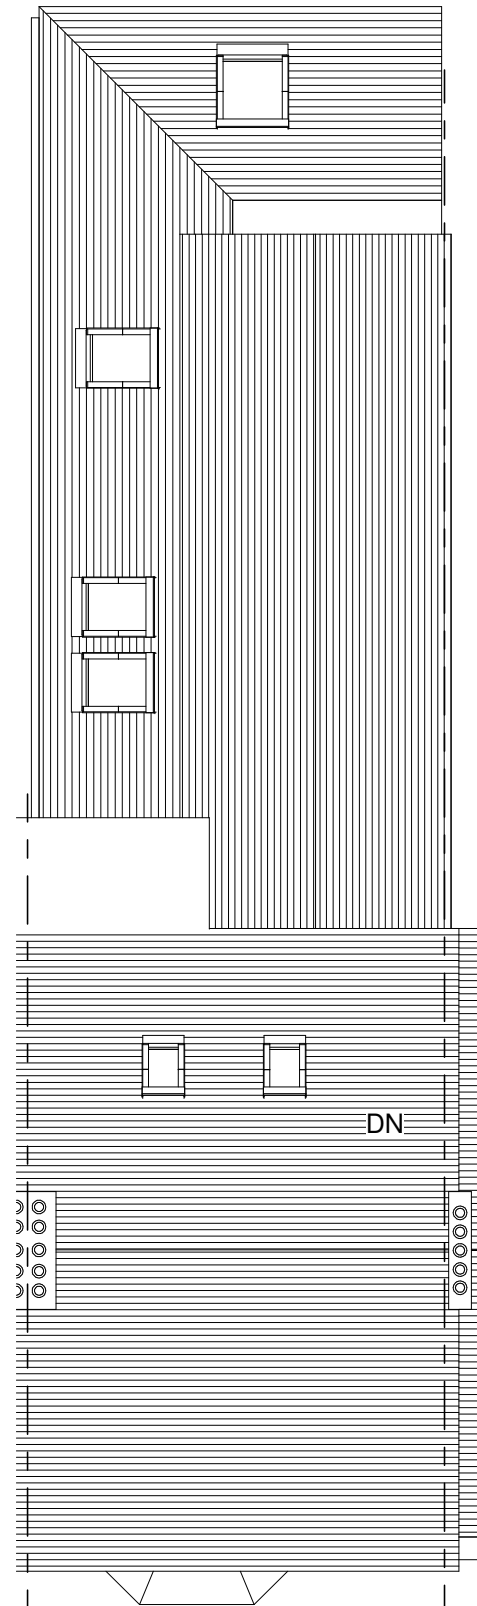
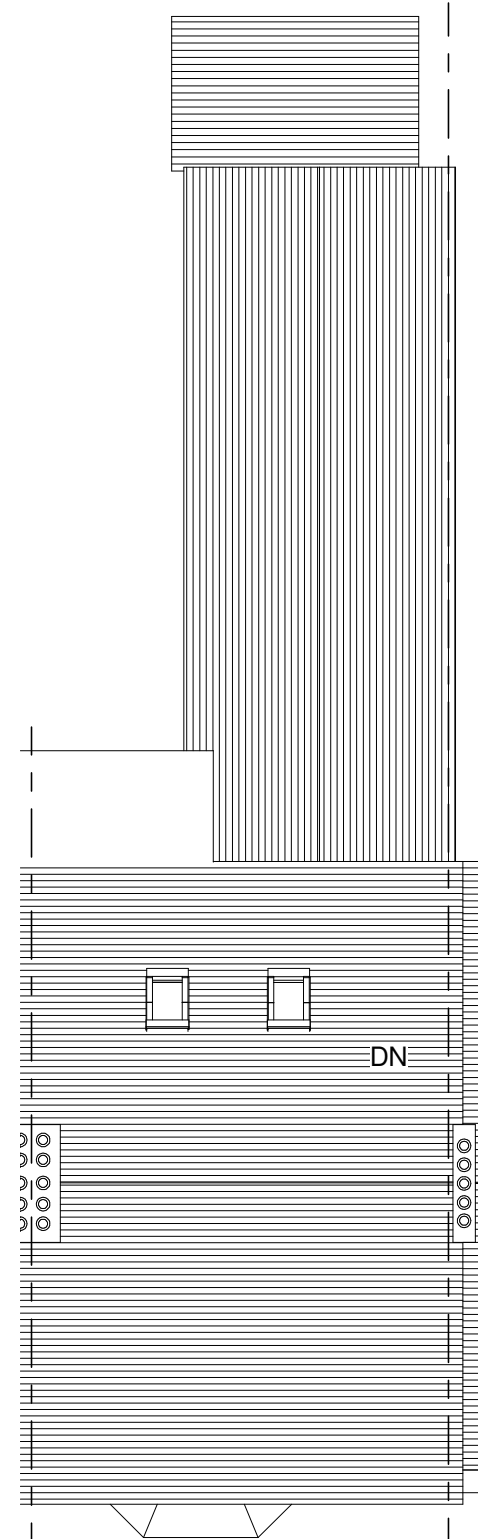
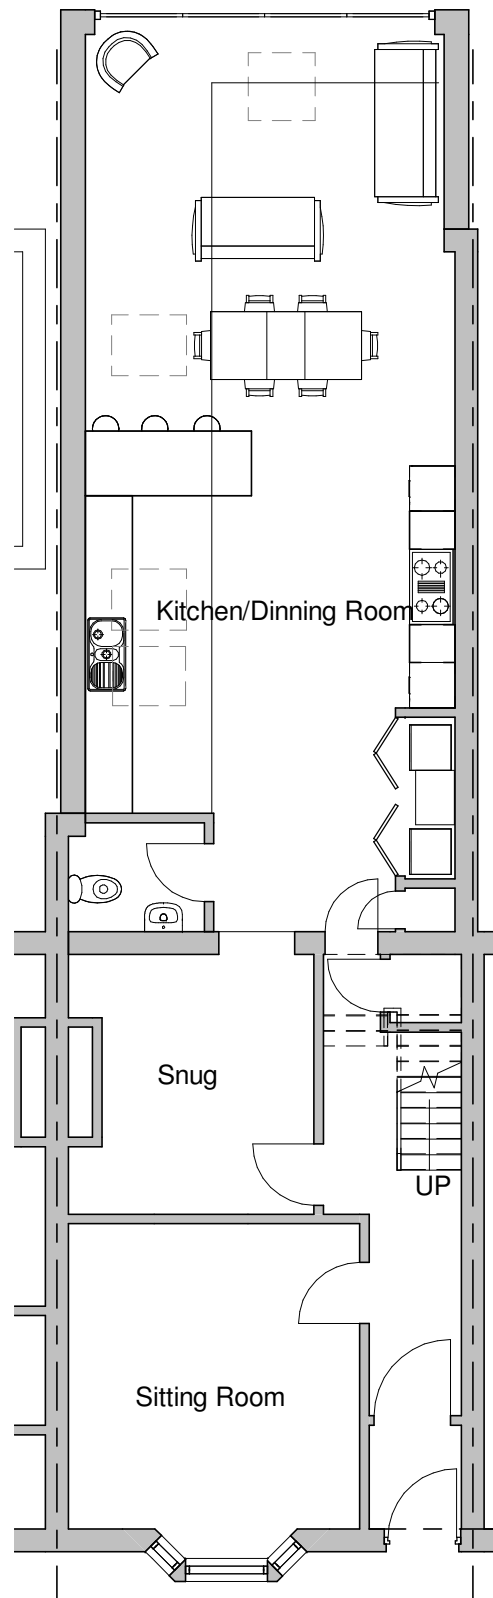


Tel: 0800 6127 664
www.yourhomeplans.co.uk

Your Home Plans

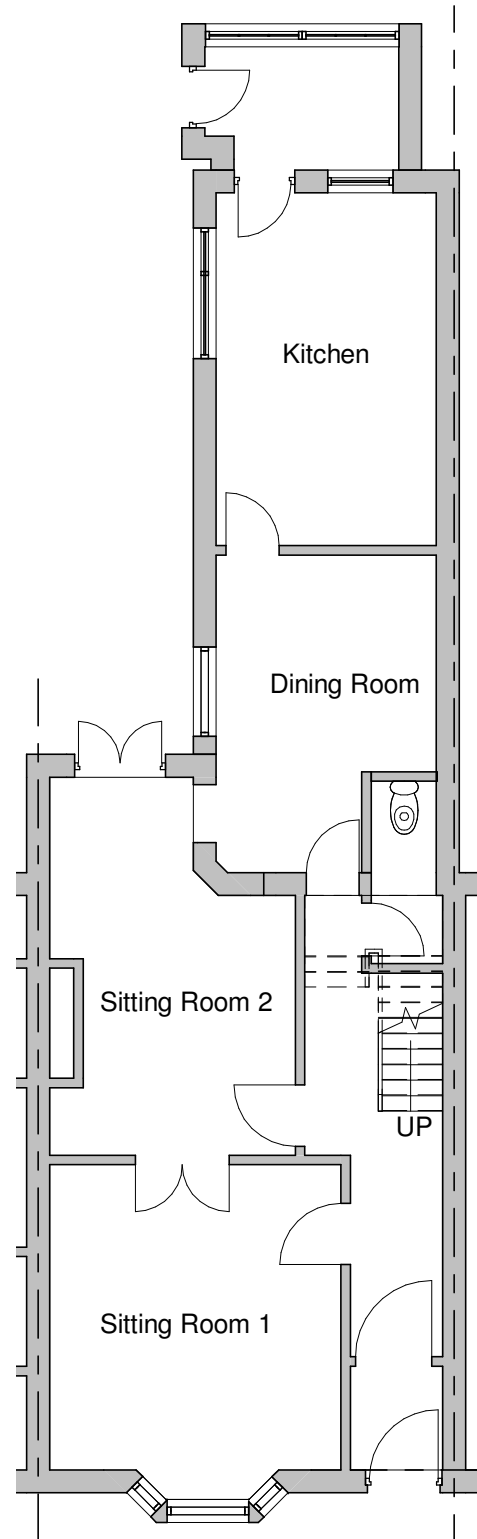

These drawings are for approval purposes. Materials and products should not be ordered based on scaling from drawings as errors may occur along existing building lines. All measurements and supporting elements are to be checked on site. Refer to Your Home Plans if any discrepancies are found.

L O'Neill
23 Norfolk Road
Littlehampton
West Sussex
BN17 5PW

Floor Plans

Project number	23NOR-21	A103
Date	11th October 2021	
Drawn by	JG	
Checked by	Checker	
Scale	1 : 100	