


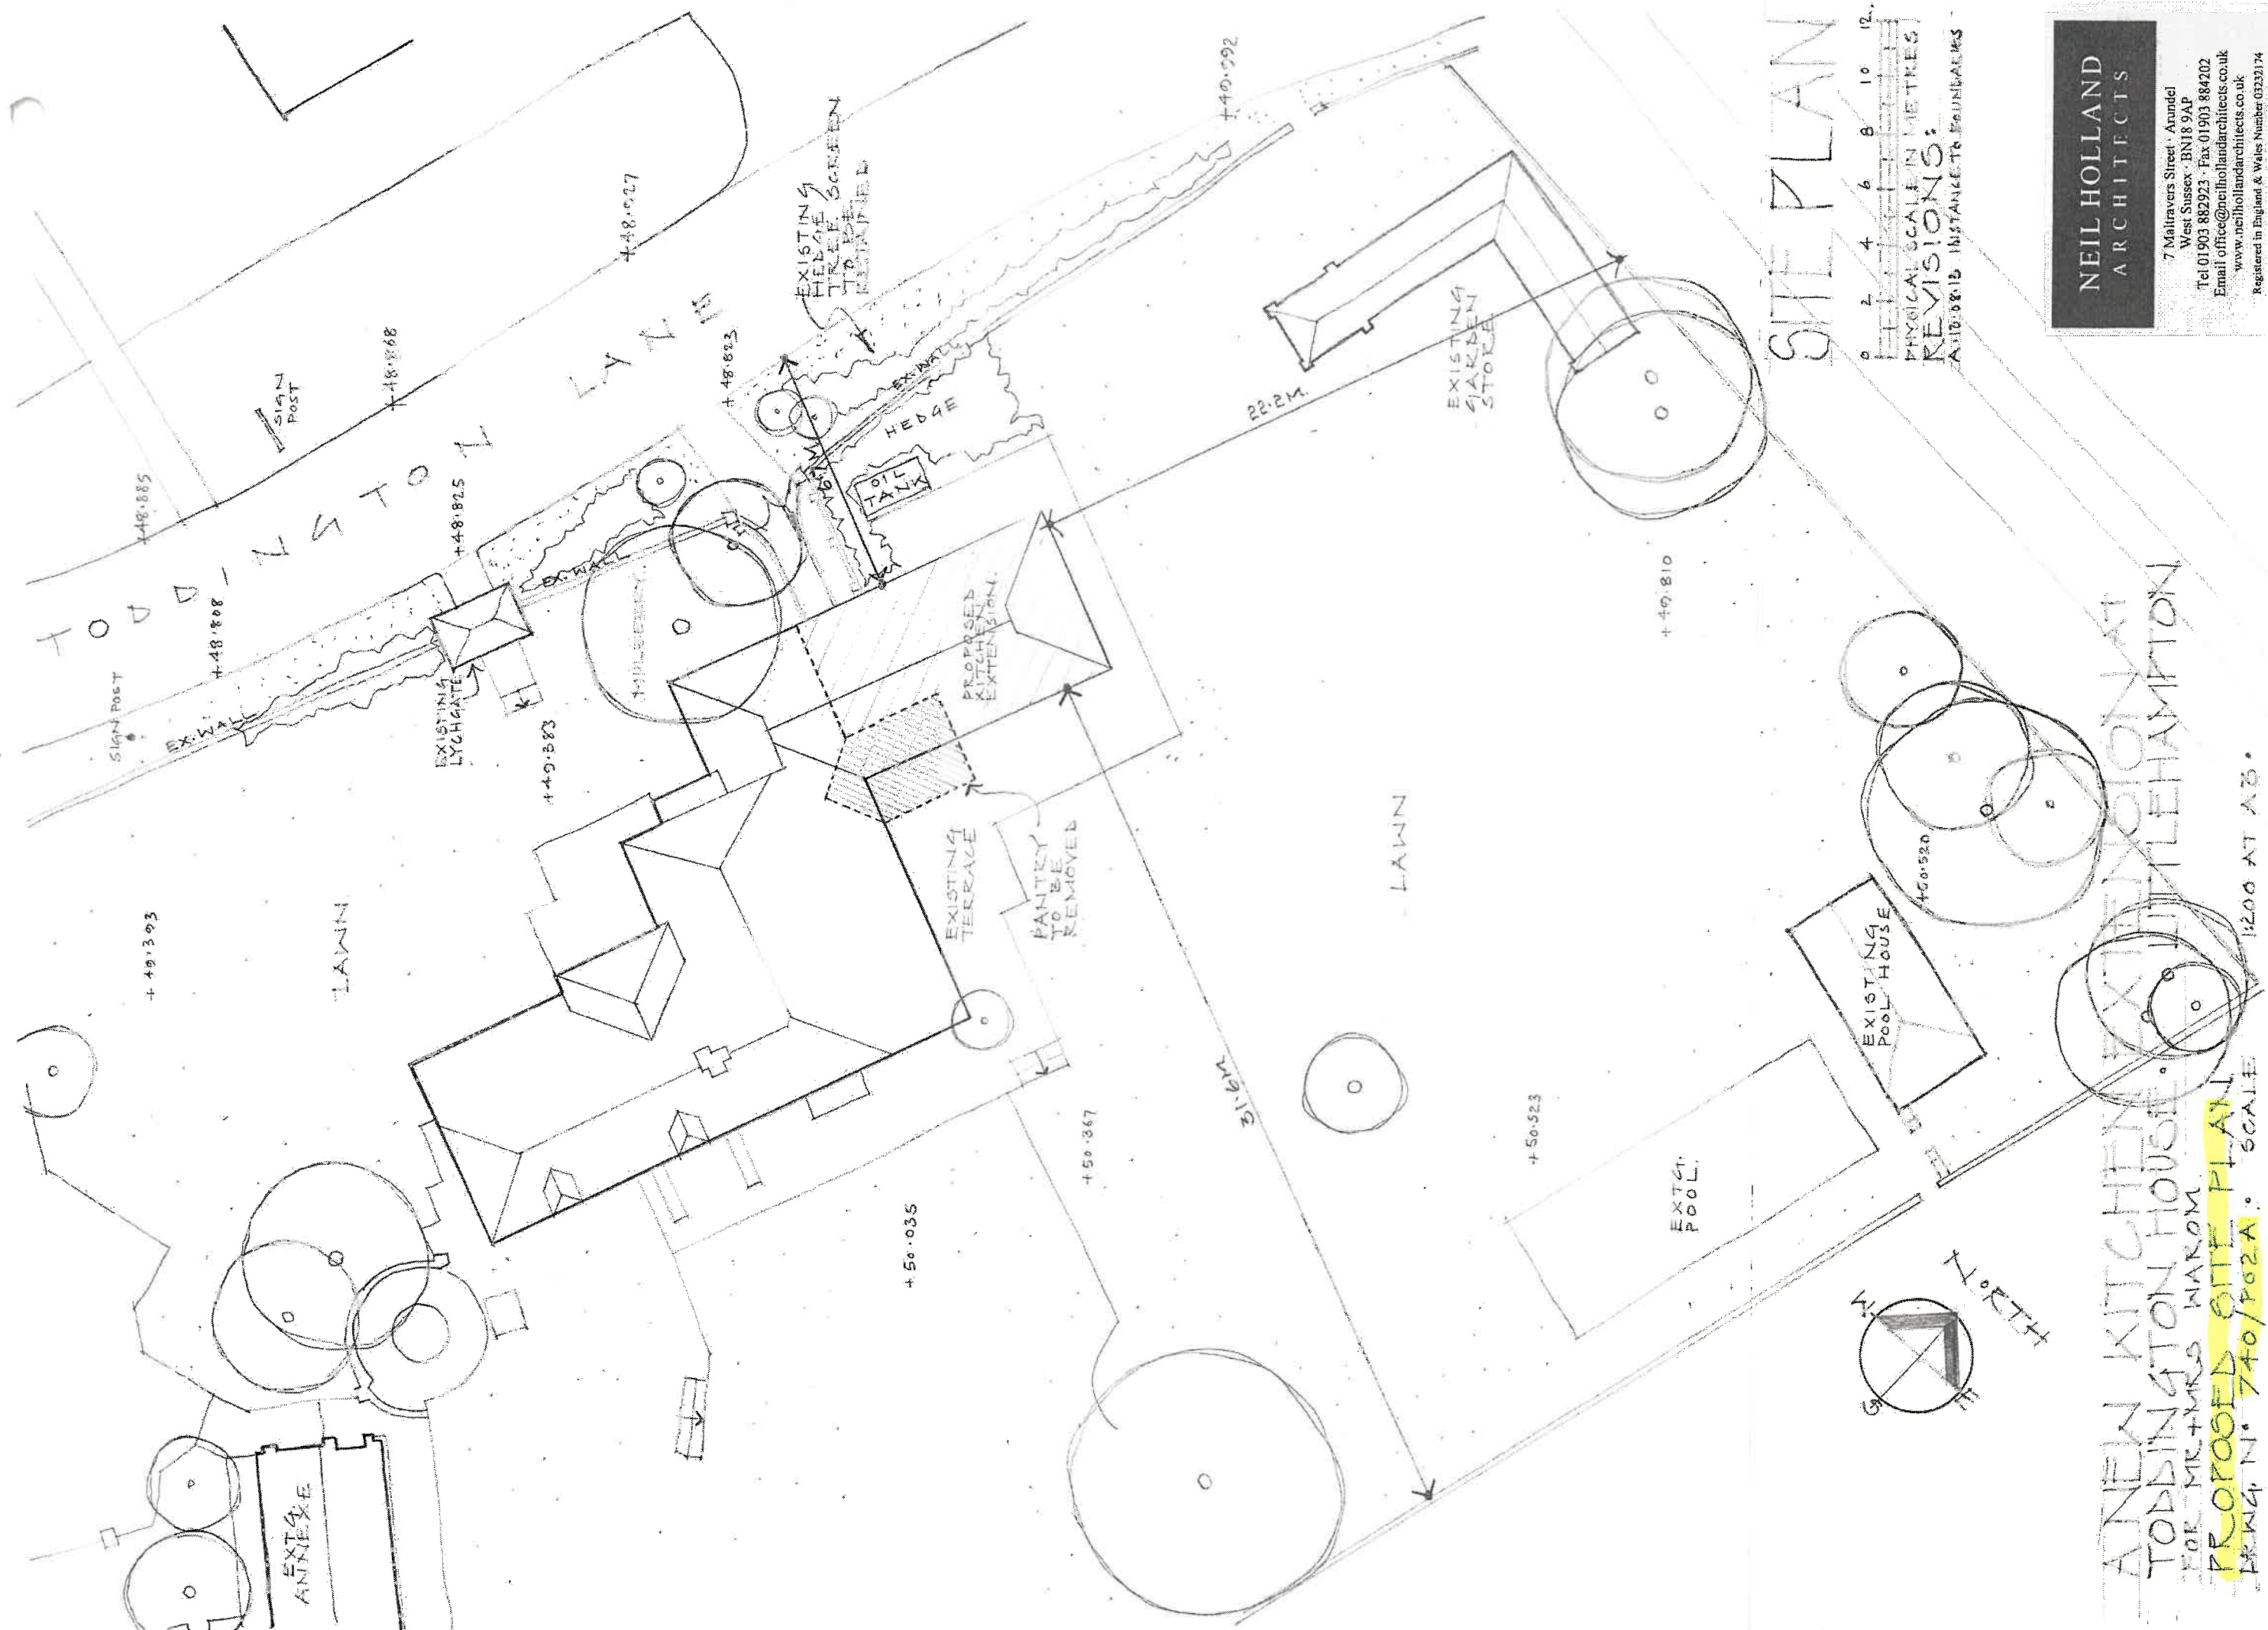

LU/240/13

NEIL HOLLAND ARCHITECTS

7 Maltravers Street - Arundel
West Sussex - BN18 9AP
Tel 01903 882923 - Fax 01903 884202
Email office@neilhollandarchitects.co.uk
www.neilhollandarchitects.co.uk
Registered in England & Wales Number 03232174

A NEW KITCHEN EXTENSION AT TODDINGTON HOUSE FOR MR & MRS WARREN

PROPOSED SITE PLAN

BRW/ N° 740/P02A SCALE 1:200 AT A3