


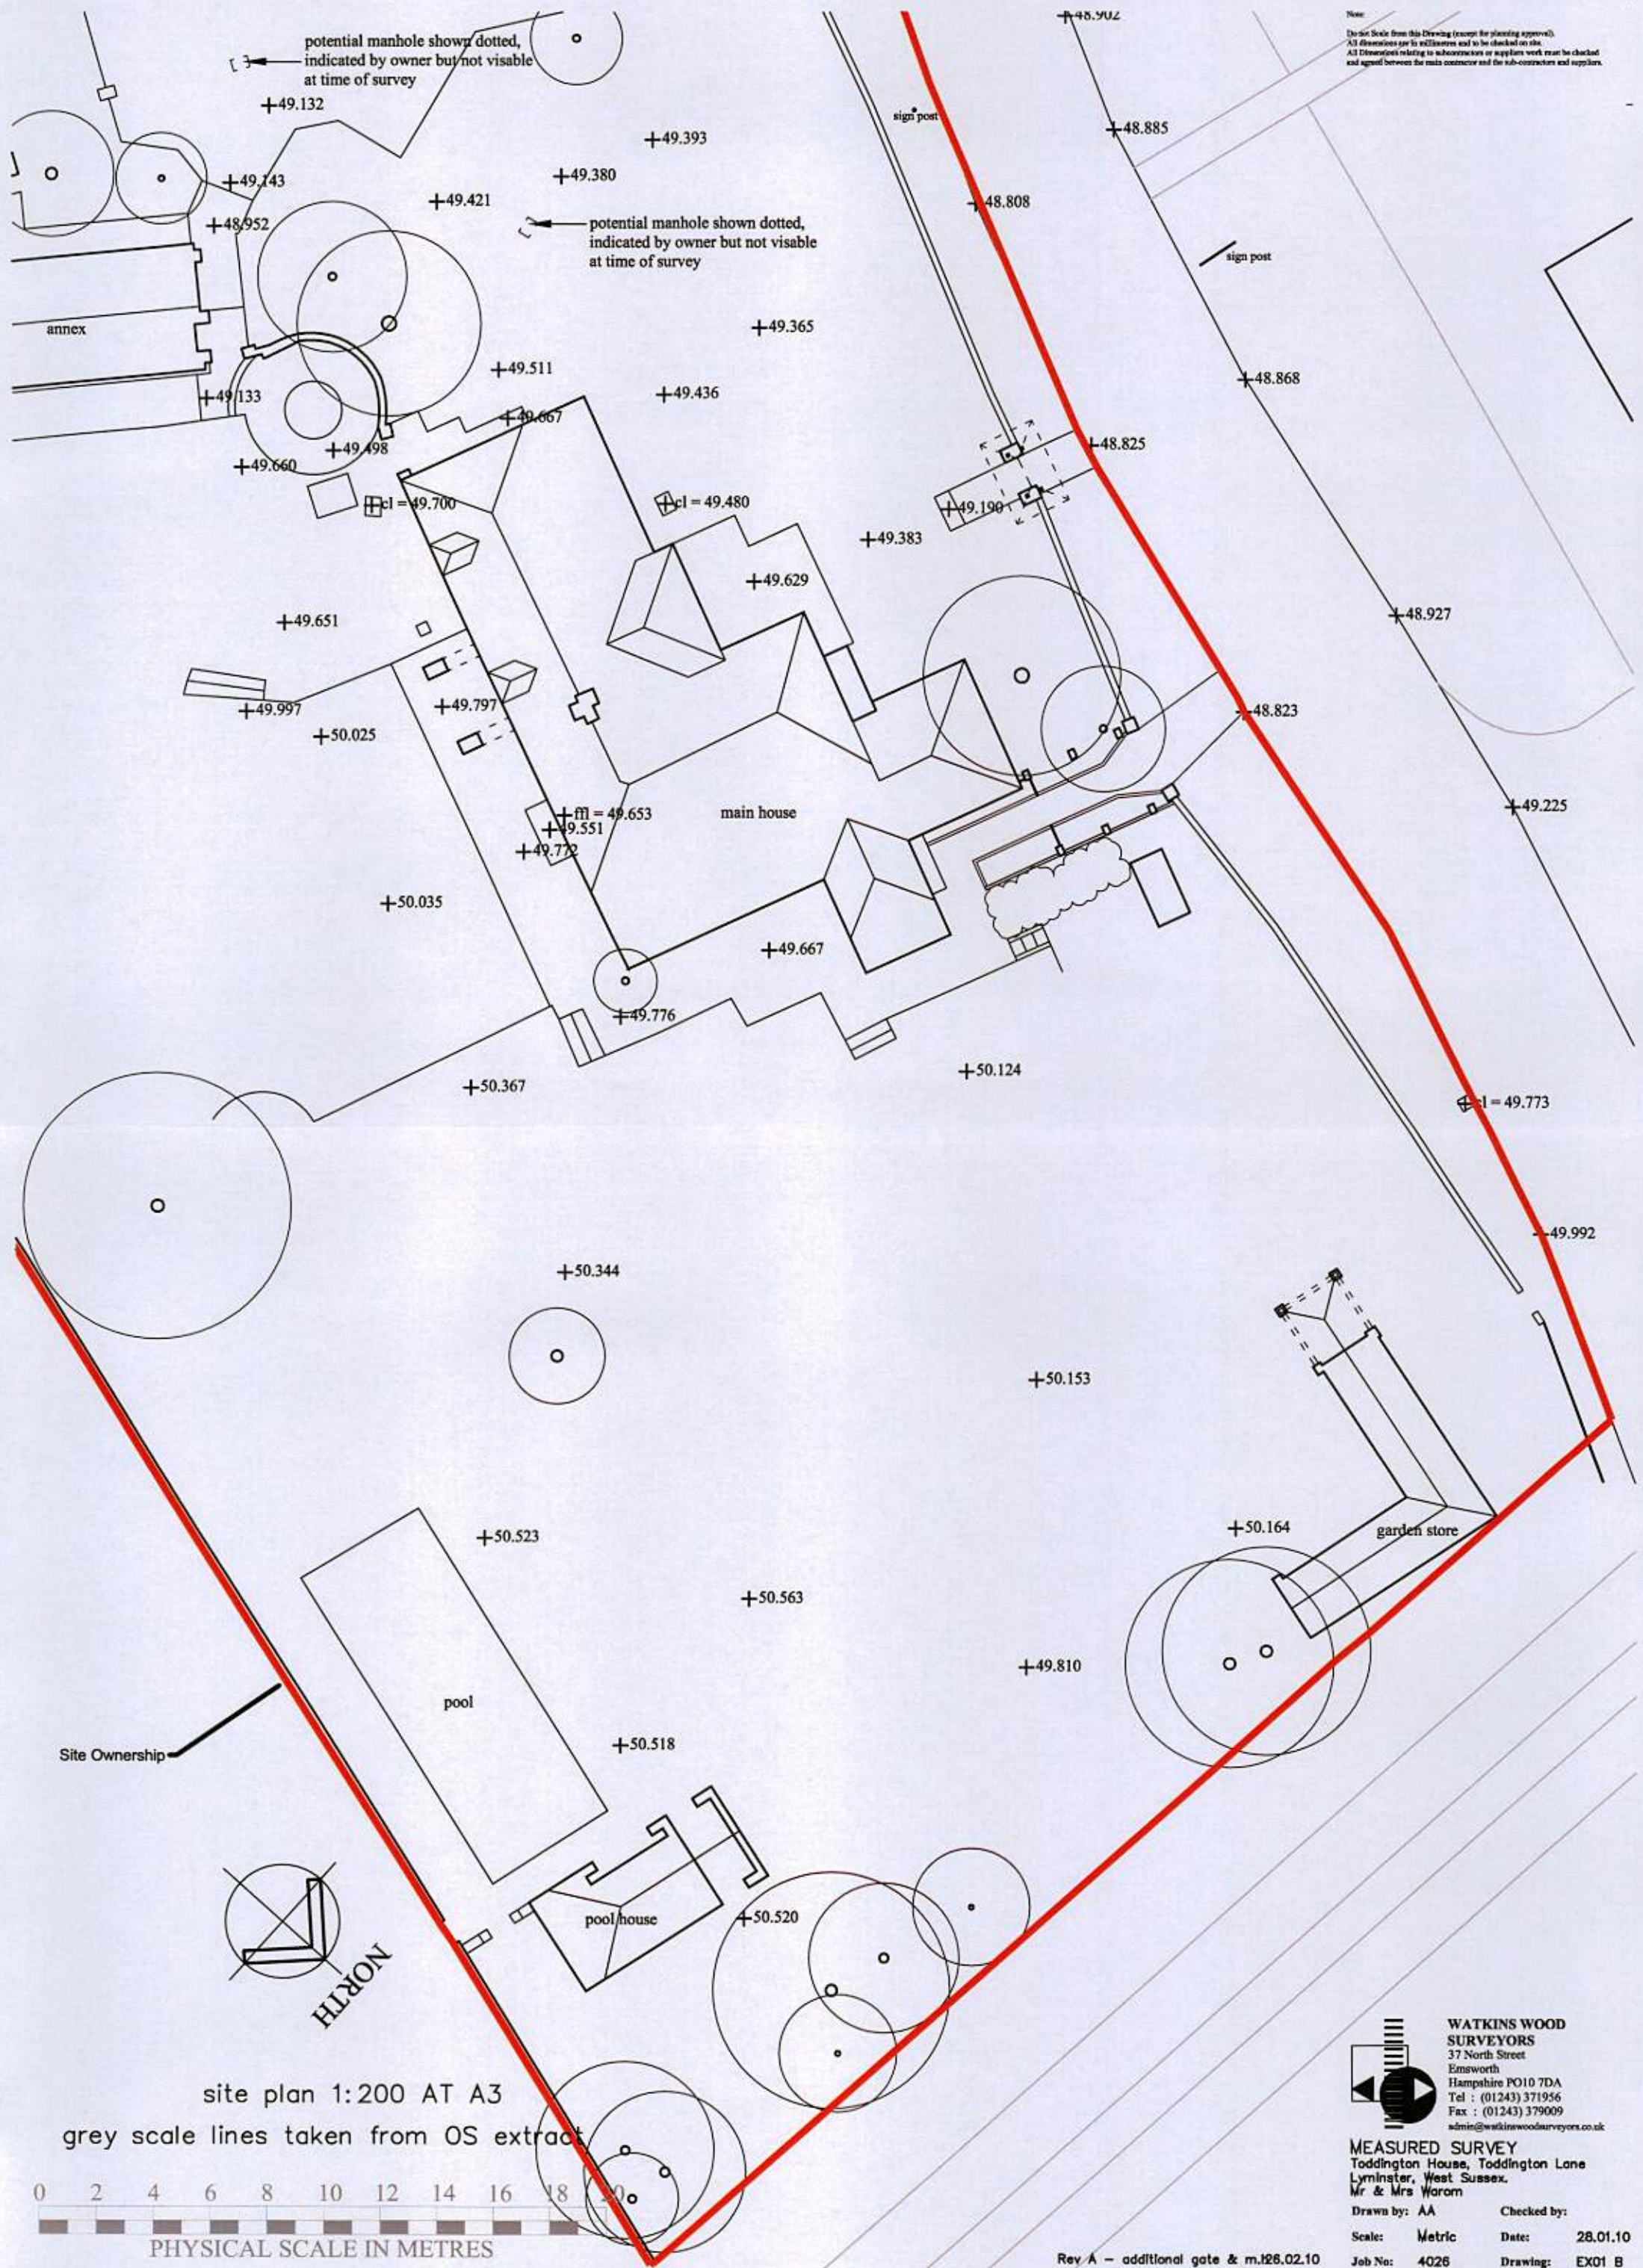

Note:
Do not Scale from this Drawing (except for planning approval).
All dimensions are in millimetres and to be checked on site.
All Dimensions relating to sub-contractors or suppliers work must be checked and agreed between the main contractor and the sub-contractors and suppliers.

site plan 1:200 AT A3
grey scale lines taken from OS extract

WATKINS WOOD SURVEYORS
37 North Street
Emsworth
Hampshire PO10 7DA
Tel : (01243) 371956
Fax : (01243) 379009
admin@watkinswoodsurveyors.co.uk

MEASURED SURVEY
Toddington House, Toddington Lane
Lymington, West Sussex.
Mr & Mrs Warom

Drawn by: AA	Checked by:
Scale: Metric	Date: 28.01.10
Job No: 4026	Drawing: EX01 B

Rev A - additional gate & m.126.02.10