


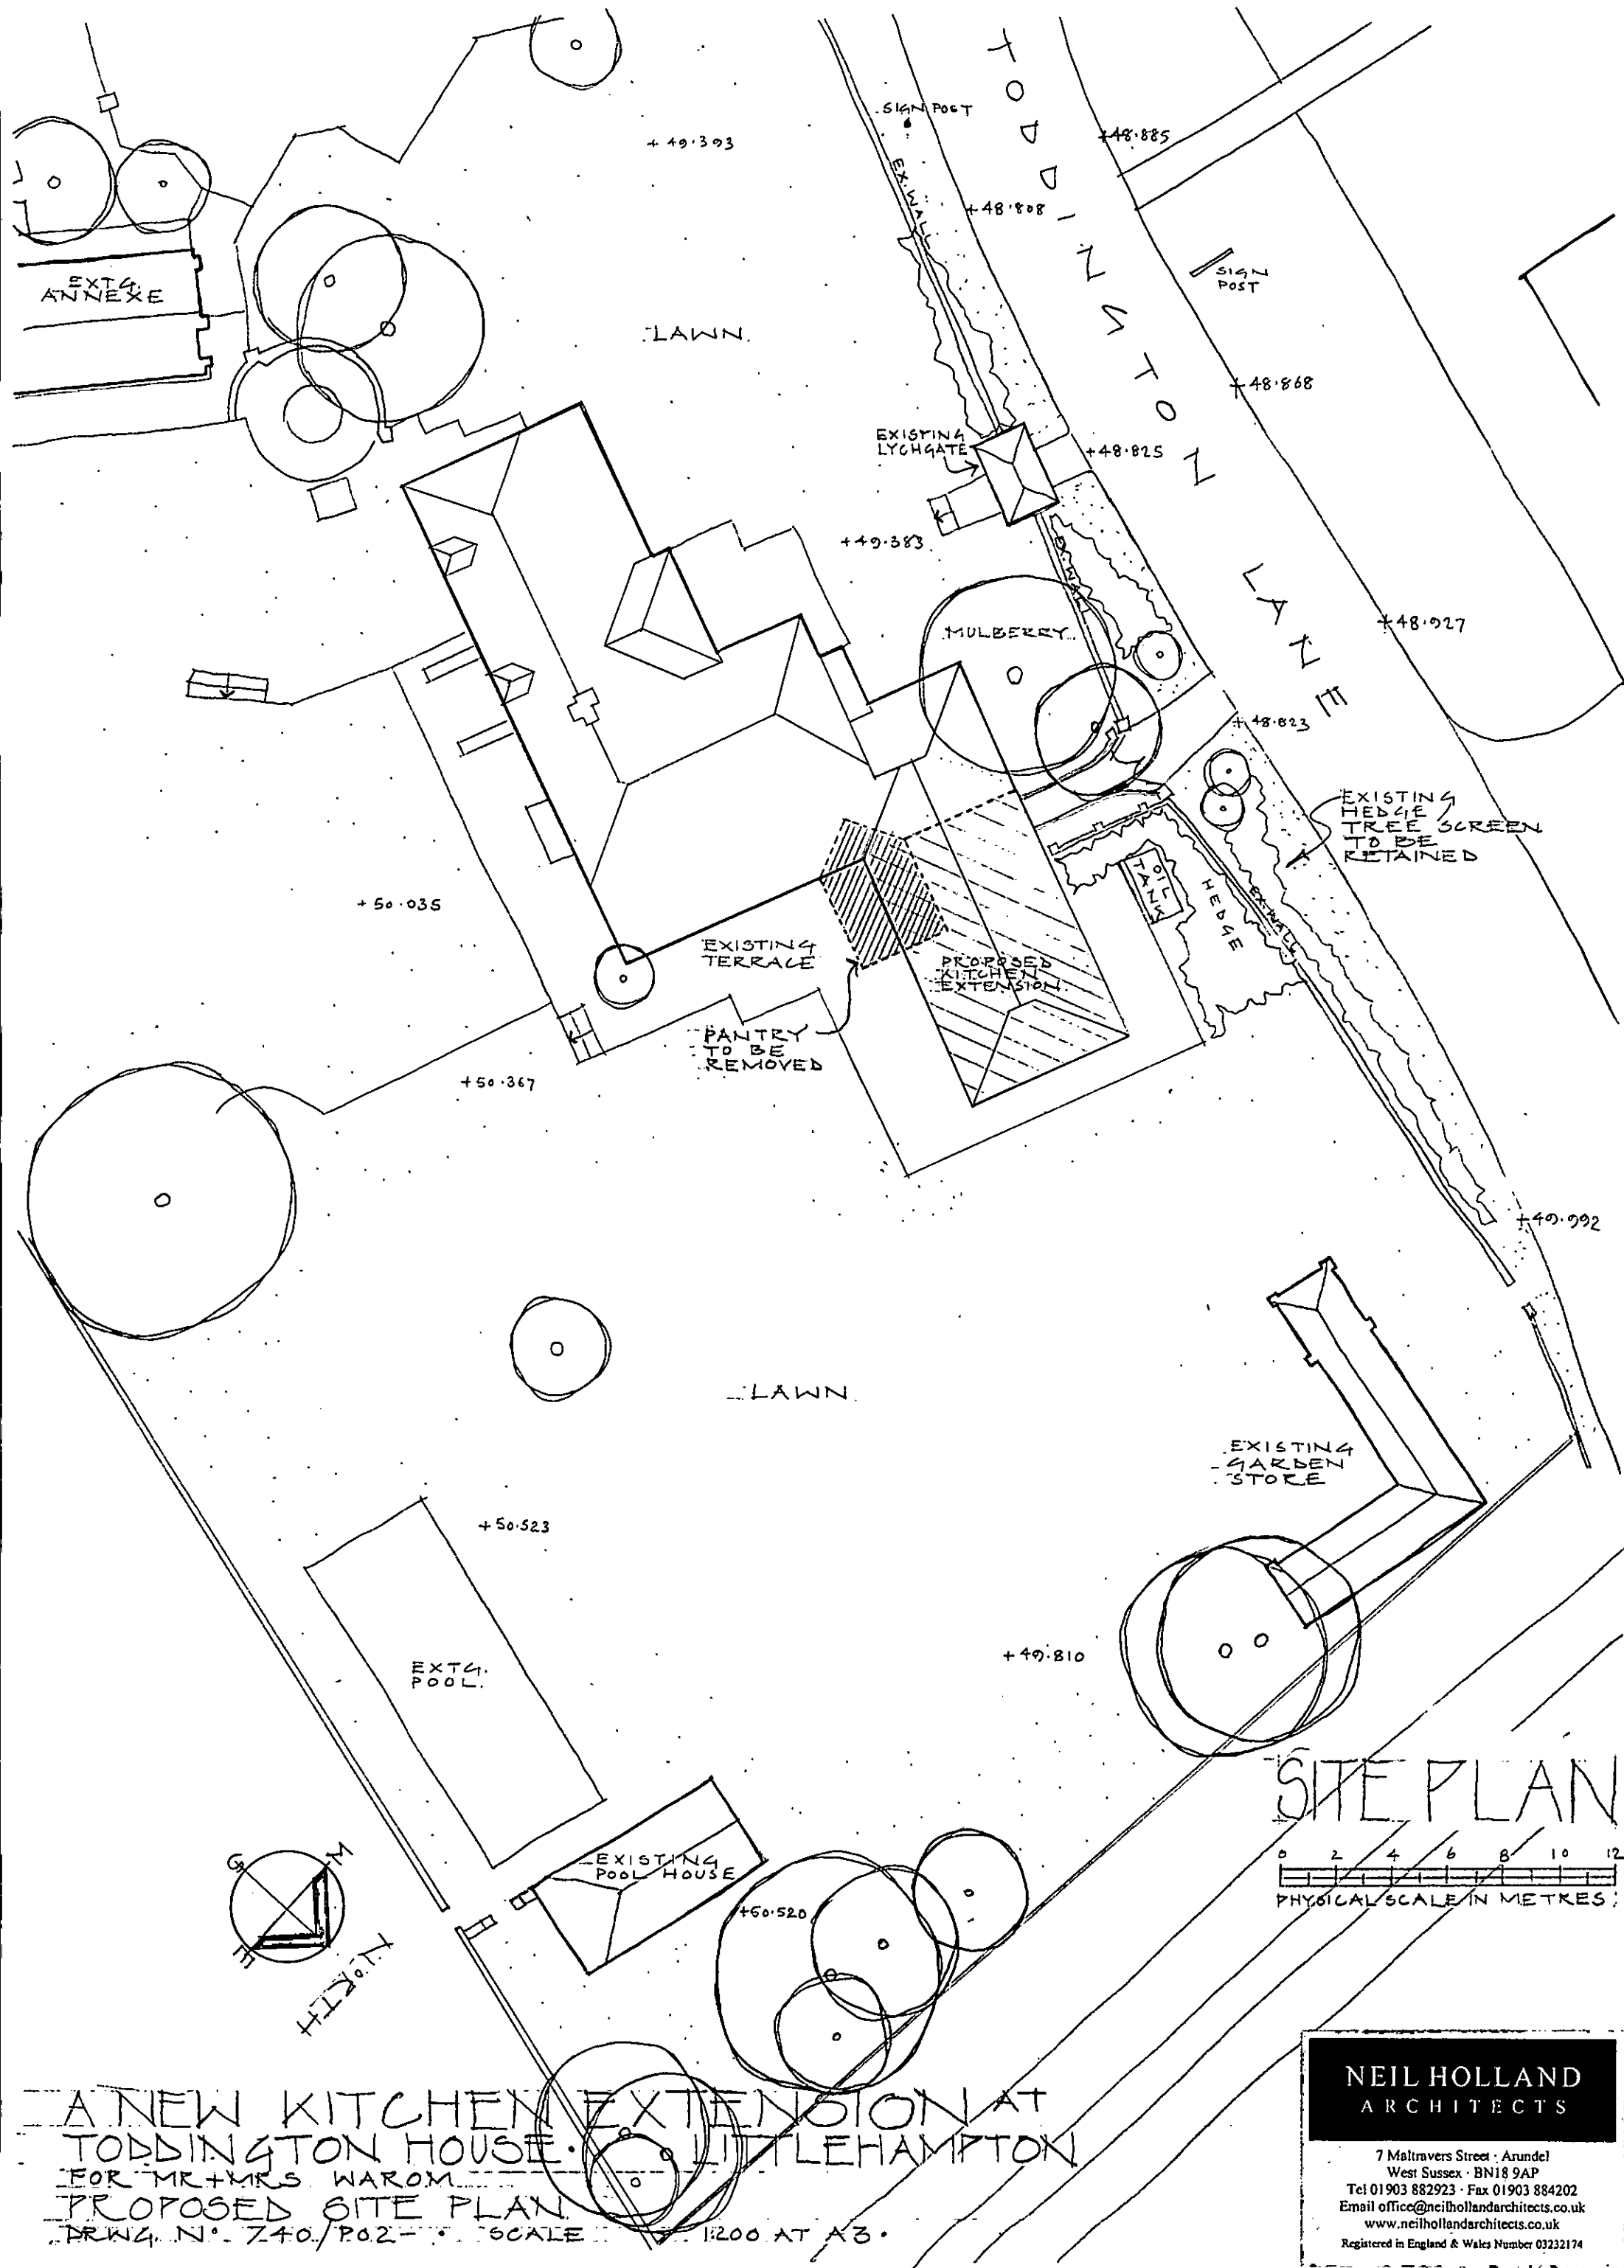

SITE PLAN

0 2 4 6 8 10 12
PHYSICAL SCALE IN METRES

A NEW KITCHEN EXTENSION AT
TODDINGTON HOUSE, LITTLEHAMPTON
FOR MR+MRS WAROM
PROPOSED SITE PLAN
DRAWN N° 740/P02 - SCALE 1:200 AT A3

**NEIL HOLLAND
ARCHITECTS**

7 Maltravers Street · Arundel
West Sussex · BN18 9AP
Tel 01903 882923 · Fax 01903 884202
Email office@neilhollandarchitects.co.uk
www.neilhollandarchitects.co.uk
Registered in England & Wales Number 03232174