


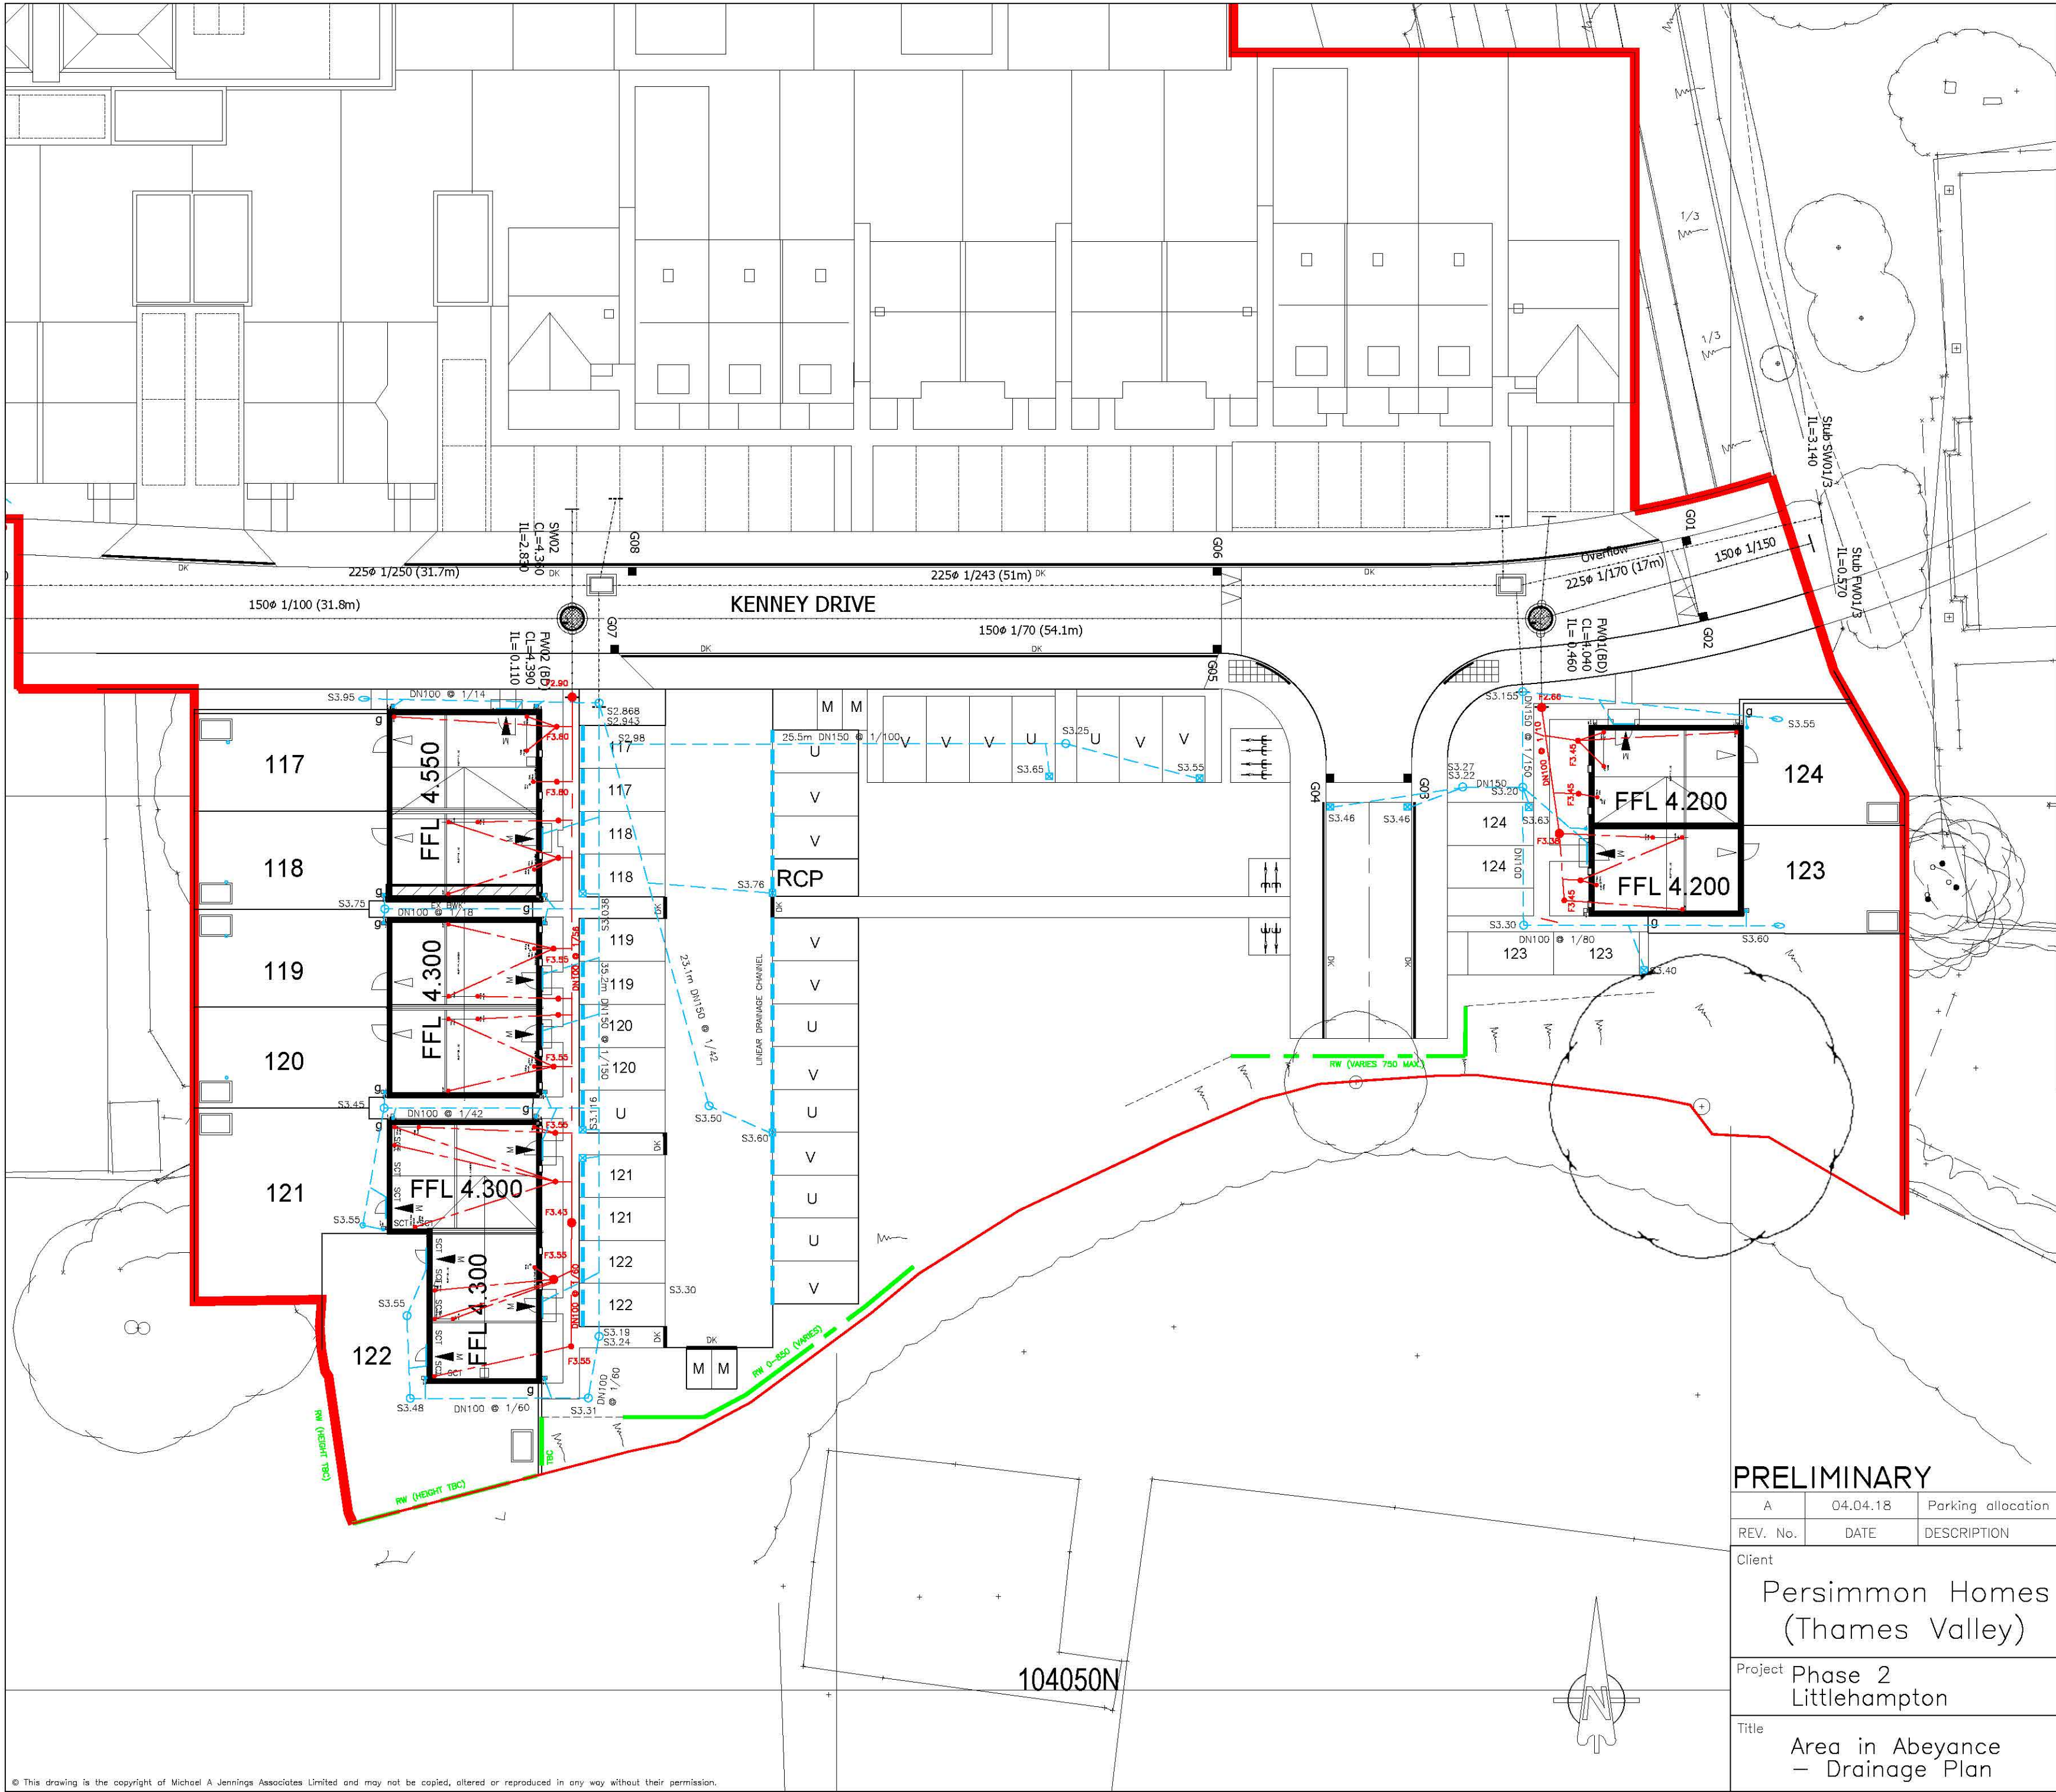

KEY:

Proposed Infrastructure Drainage:
Detail provided by Mayer Brown (current at time of issue but must be checked against their latest revisions). All Infrastructure road drainage is to be constructed from Mayer Brown design detail, with any discrepancies brought to MJA's attention.

Proposed Private Drainage:

Foul drain

Storm drain

Rodding eye

Yard gully

Linear drainage channel

ACO or similar approved. Connection Invert Level dependent on manufacturers specifications.

All private inspection chambers shall be polypropylene non-access chambers in accordance with The Building Regulations, Part H.

Chamber sizes:
Depth to invert <0.6m DN300
Depth to invert >0.6m DN475

Invert levels shown thus: F10.00 S10.00

Finished floor levels shown thus: FFL 10.000

Primary Access

Secondary Access

PRELIMINARY

A	04.04.18	Parking allocation revised for parking adjacent to Plots 117-122.	AJW
REV. No.	DATE	DESCRIPTION	INITIALS

Client
Persimmon Homes
(Thames Valley)

Project
Phase 2
Littlehampton

Title
Area in Abeyance
- Drainage Plan

MJA CONSULTING
CIVIL AND STRUCTURAL ENGINEERS
Monarch House, Barton Lane,
Abingdon, Oxon, OX14 3NB
Tel: 01235 555173
Fax: 01235 523226

Scale 1:250 @A2	Date Mar' 2018	Drawing No.	Rev
Checked	Drawn AJW	5691:05	A