



FRONT (NORTH) ELEVATION
PROPOSED ELEVATIONS
Scale 1:100

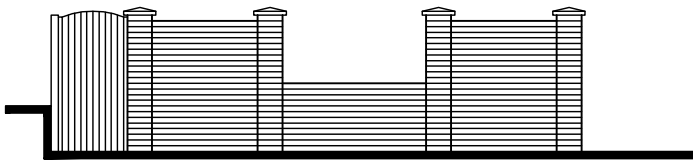



SIDE (EAST) ELEVATION

SCHEDULE OF MATERIALS
WALL/PIERS - NEW FACING BRICKWORK
TIMBER INFILL FENCE PANELS


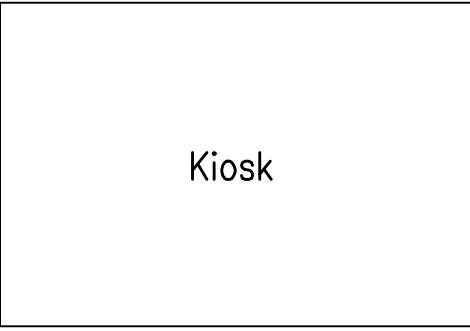


Car Park

Rear Garden to No.3 Malthouse Villas

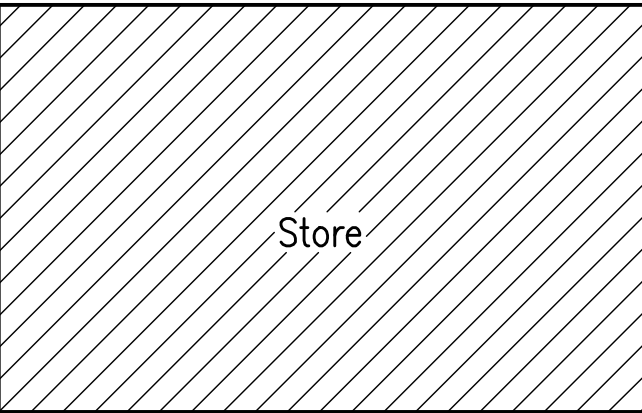
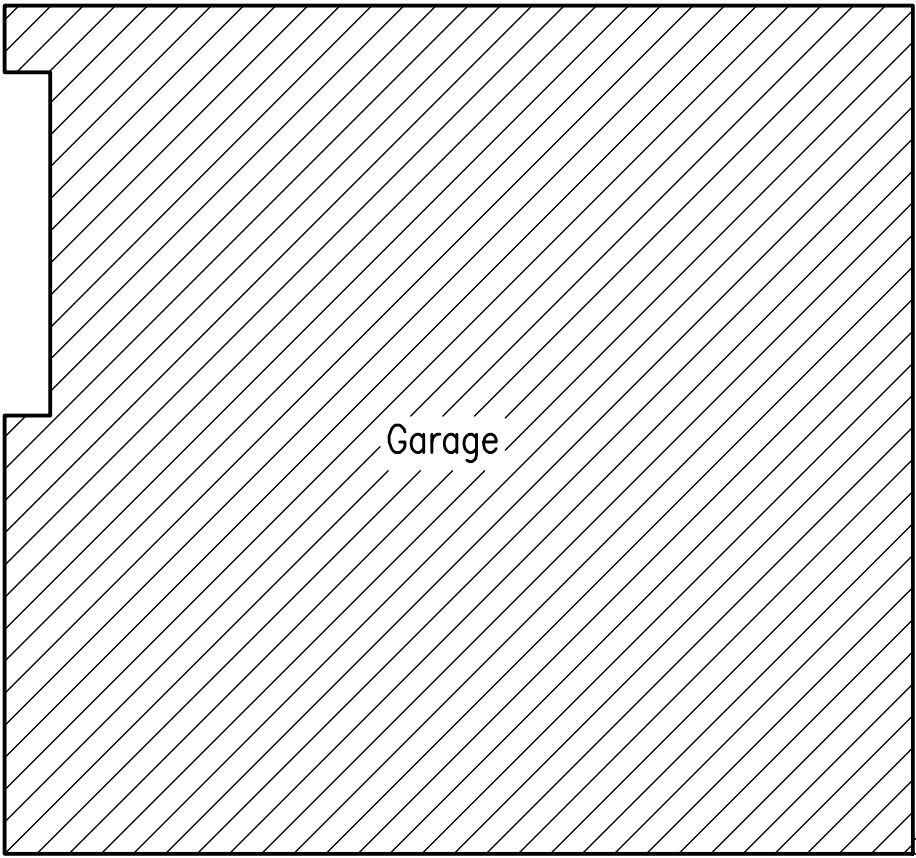


EXISTING PLAN
Scale 1:50

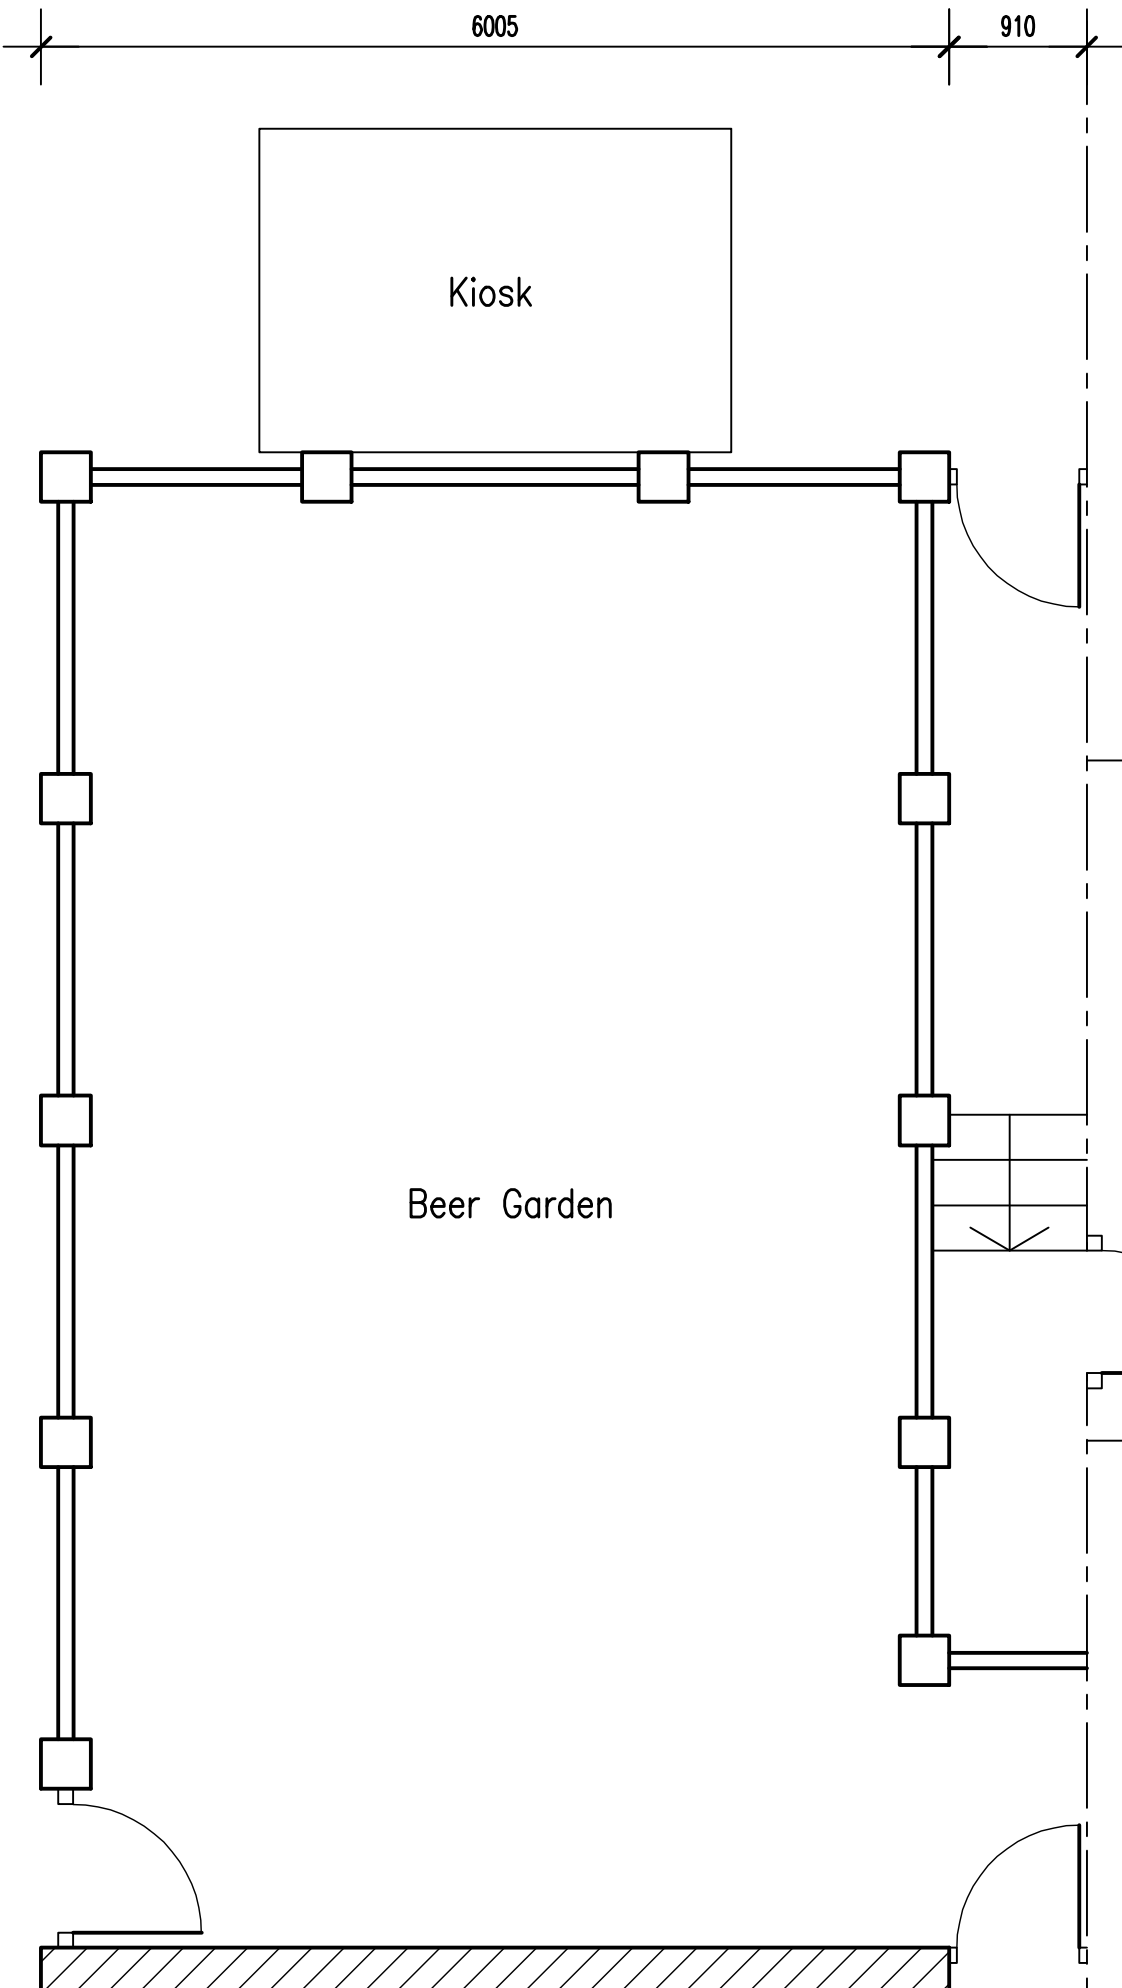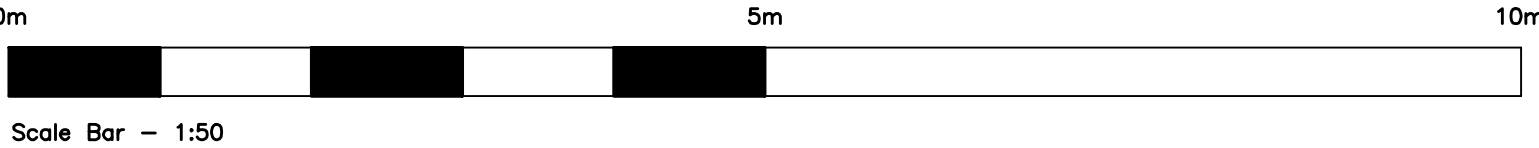


Beer Garden


Rear Garden to No.3 Malthouse Villas

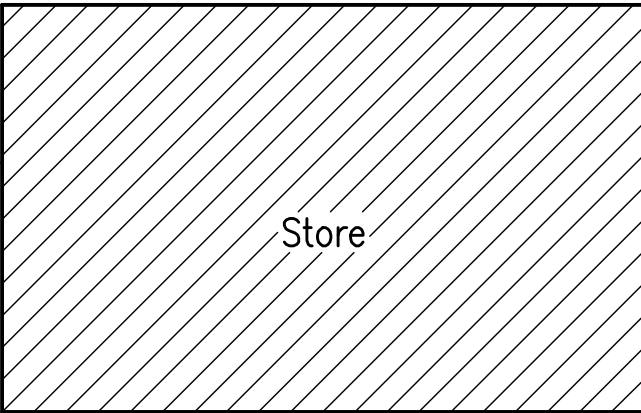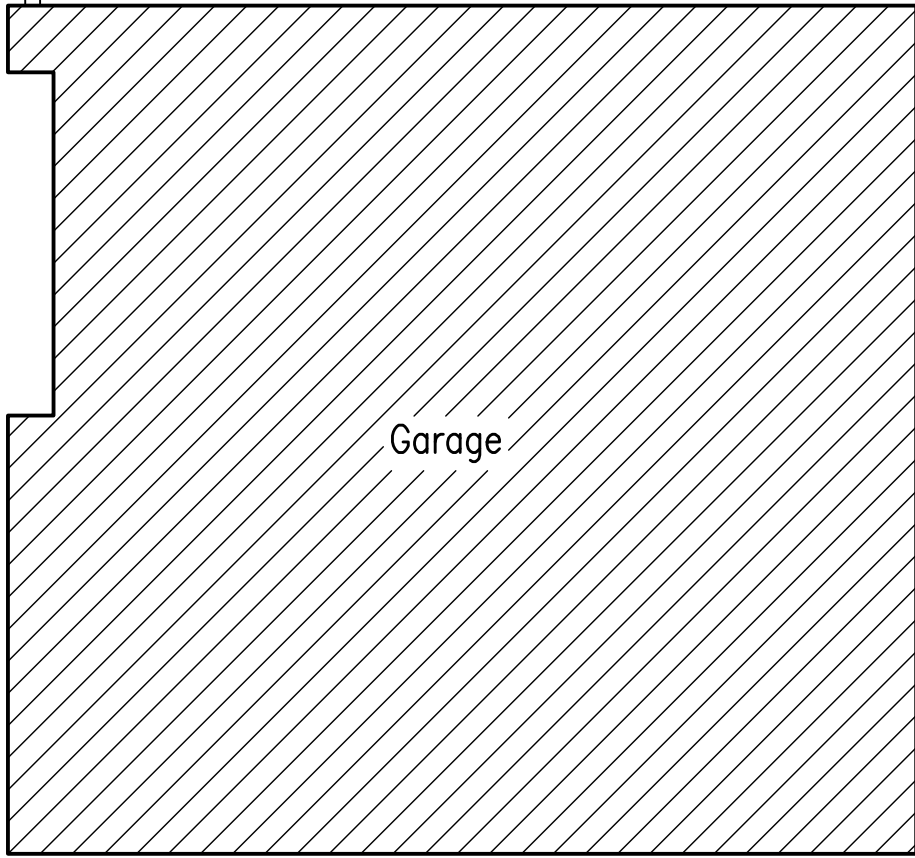



PROPOSED PLAN
Scale 1:50

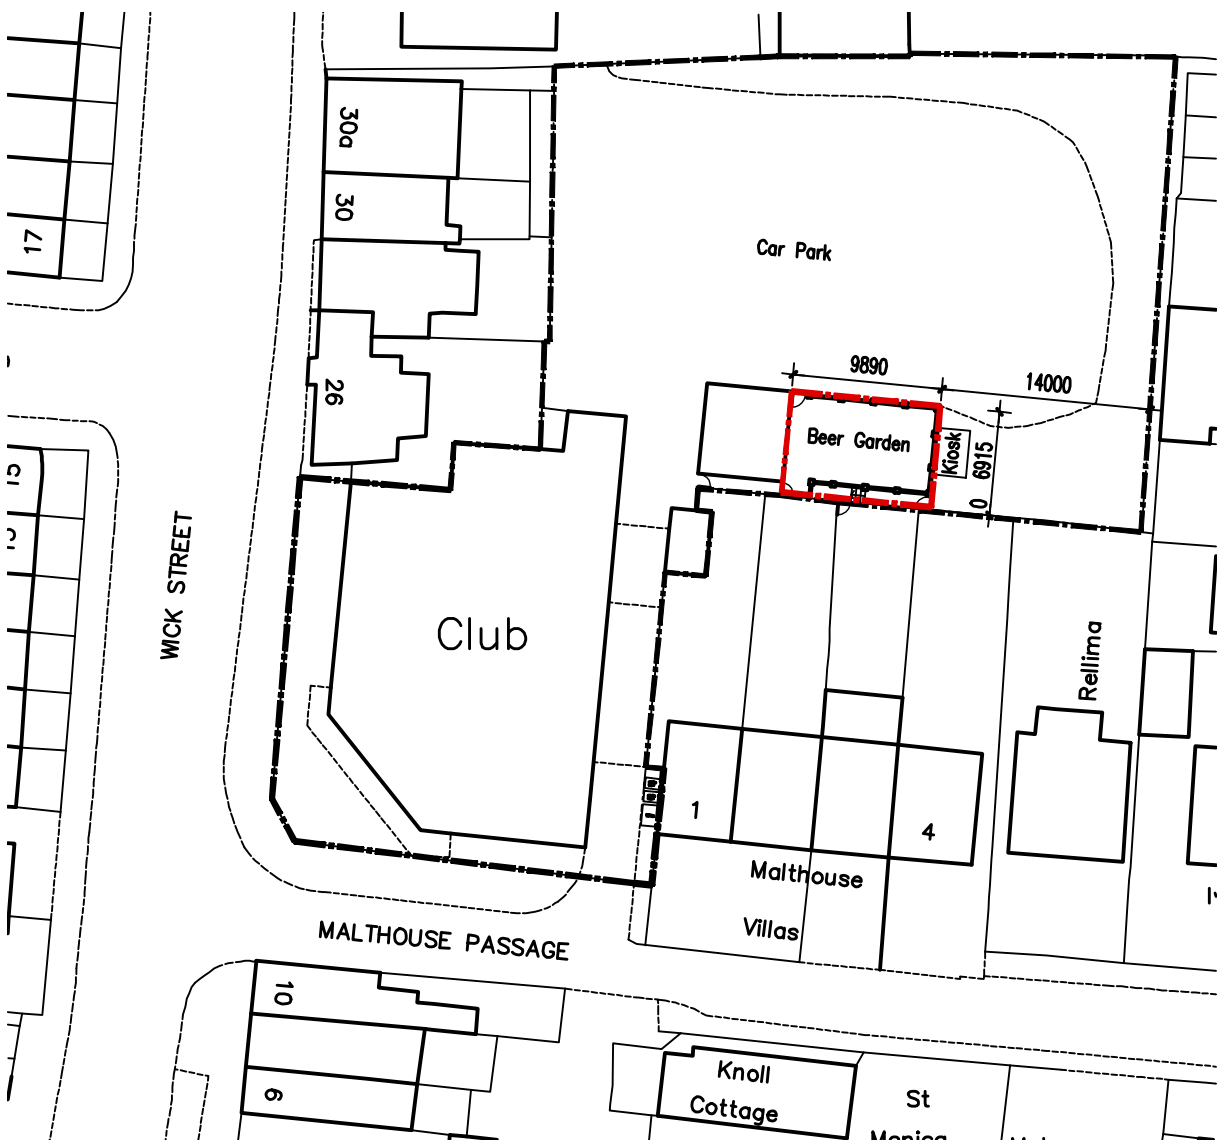

BLOCK PLAN
Scale 1:500

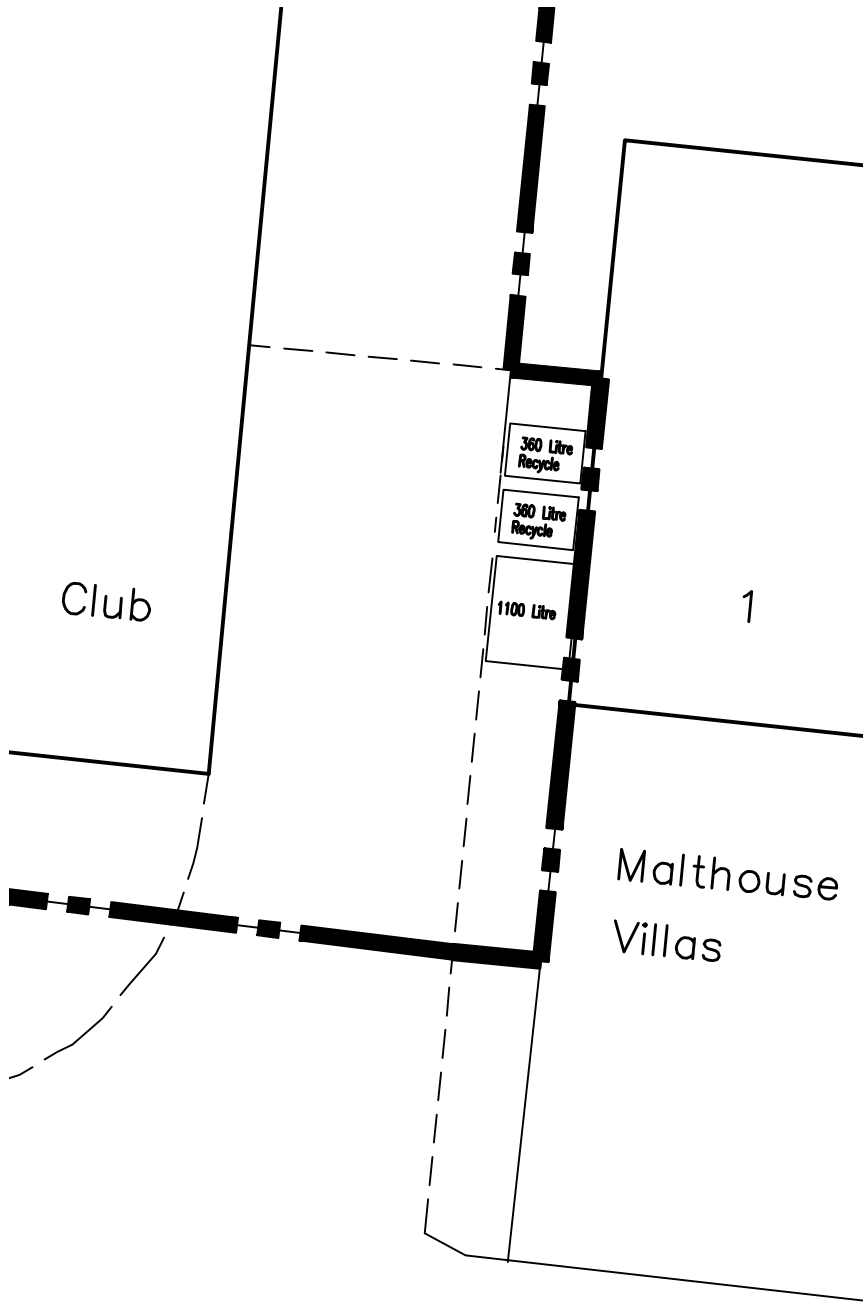

BIN STORAGE PLAN
Scale 1:100

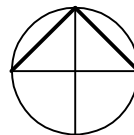
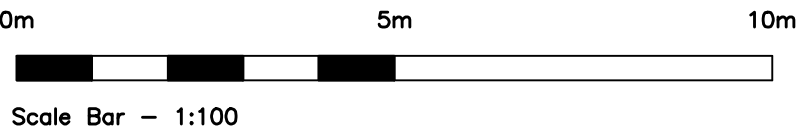


No dimensions to be scaled from drawing except for planning purposes.
The contractor should check all dimensions on site.
It is the contractors responsibility to ensure compliance with Building Regulations.
C.D.M. Regs. 2015. The Client is advised of his responsibilities to appoint a Planning Supervisor under these Regs.
All works to comply with the C.D.M. Regs. 2015.
The Party Wall Act. 1996 The property owner is advised of the requirements of the Act, & the requirement to serve a Party Wall Notice on any adjoining owners as required under the act.


REVISIONS:
A. 08.08.19 Bin storage plan added.



LOCATION PLAN
Scale 1:1250

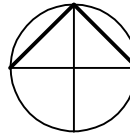 

Information supplied based on Promap.
All dimensions and distances subject to an accurate site survey being undertaken.

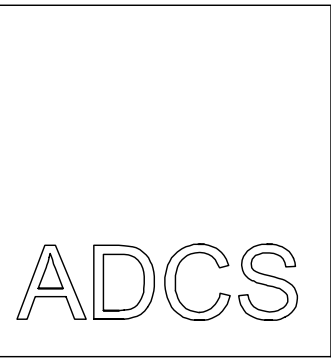

Architectural Design
Computer Services

30 Foxley Lane
Worthing
West Sussex
BN13 3AD
Tel: 01903 280701
E-mail:
adcs@sky.com

Client

LITTLEHAMPTON TRADES &
LABOUR CLUB

Project

PROPOSED BEER GARDEN
WICK STREET
WICK, LITTLEHAMPTON
WEST SUSSEX BN17 7JH

Drawing

EXISTING & PROPOSED
FLOOR PLANS & ELEVATIONS

Scale

1:100 @ A1

Date

29.07.18

Drawn

TP

Drawing No.

1415/P01

Revision

A