



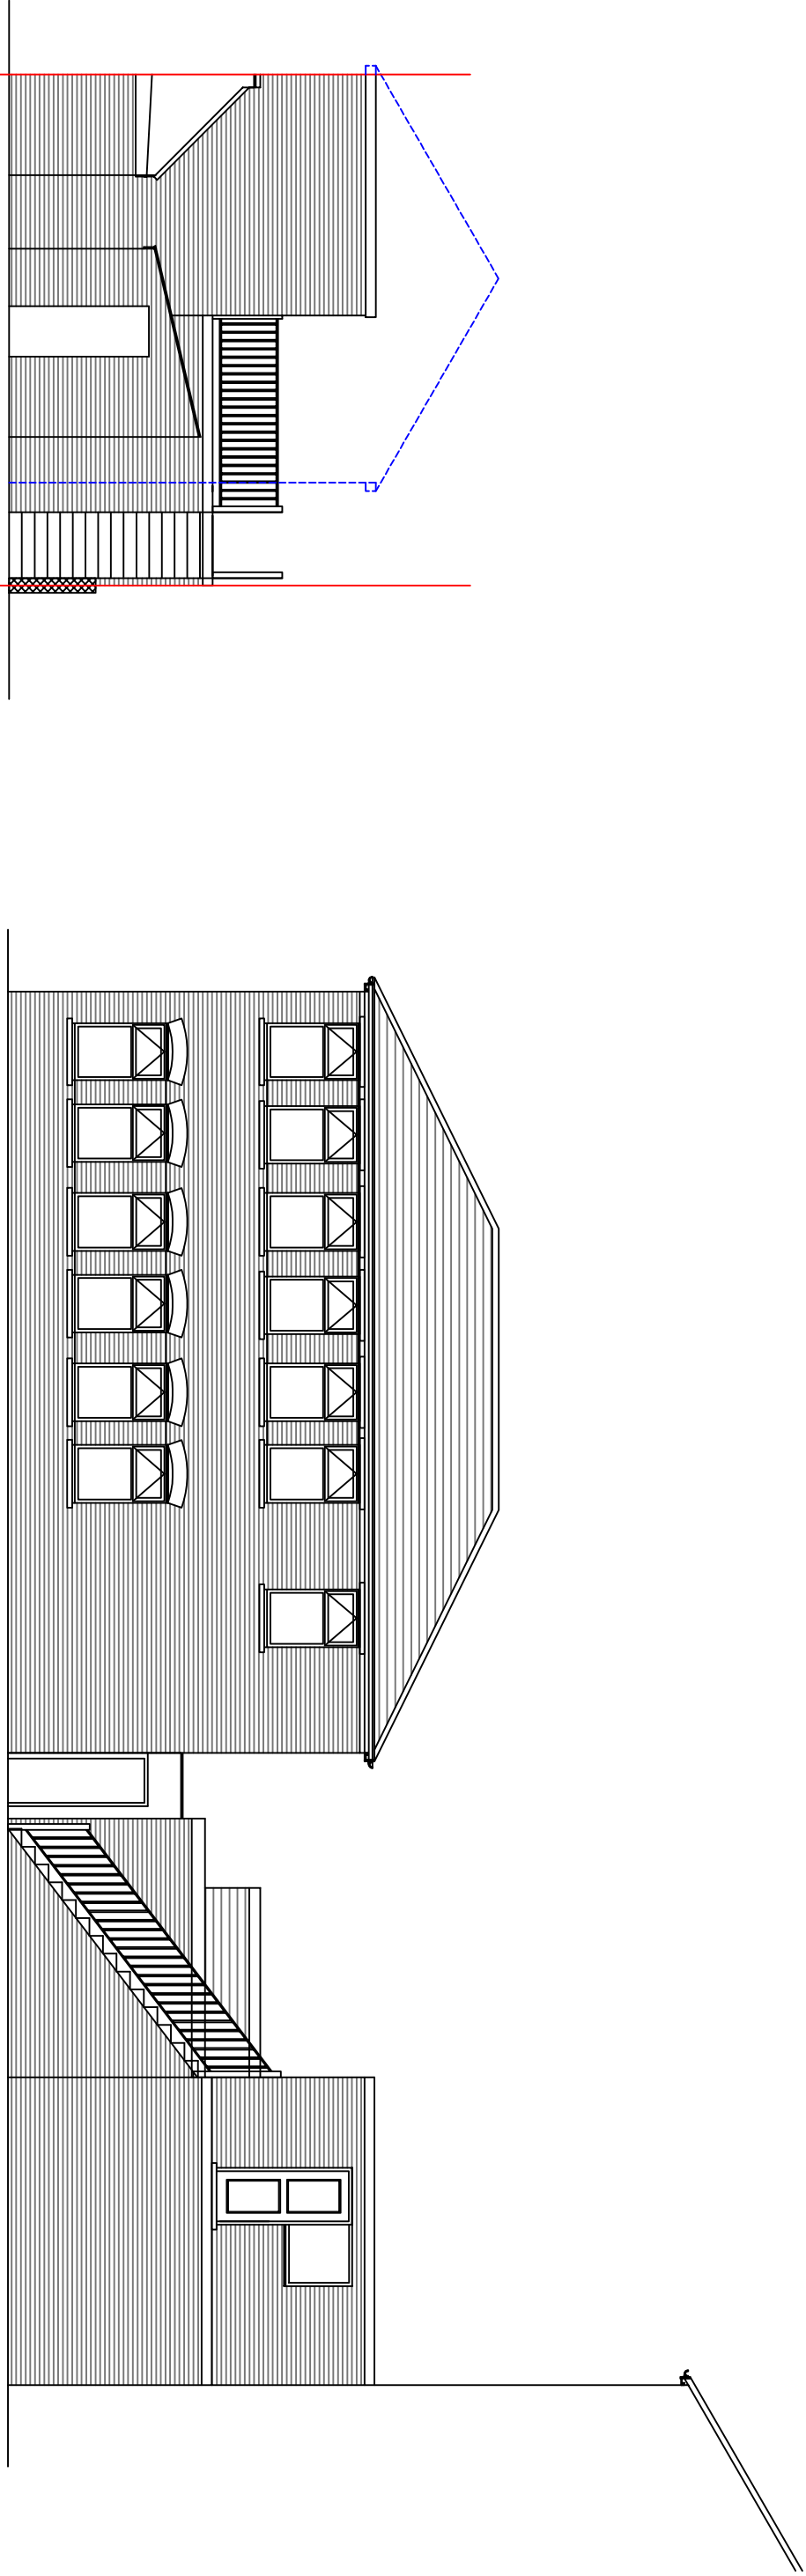


EXISTING REAR ELEVATION


EXISTING SIDE ELEVATION

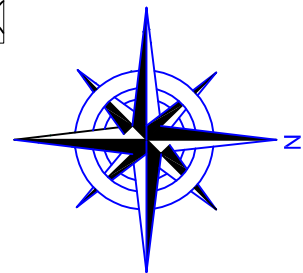

LOCATION SITE PLAN
SCALE 1:1250

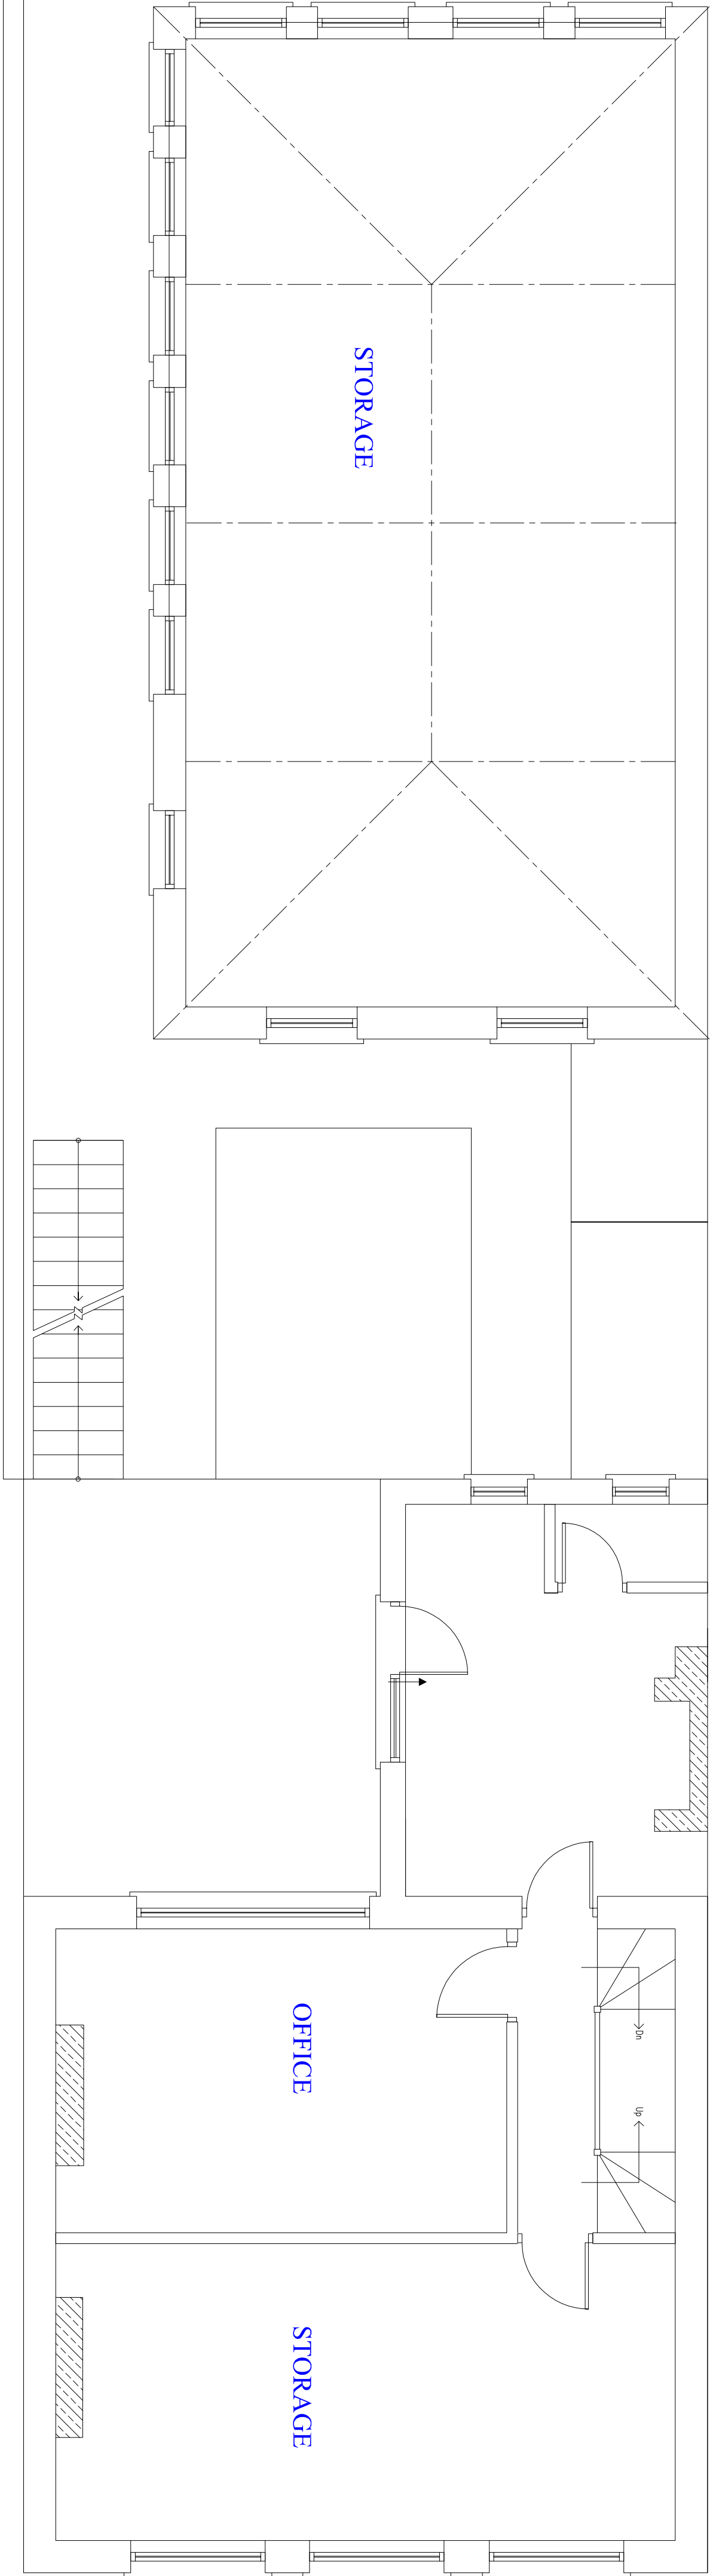

EXISTING FIRST FLOOR PLAN

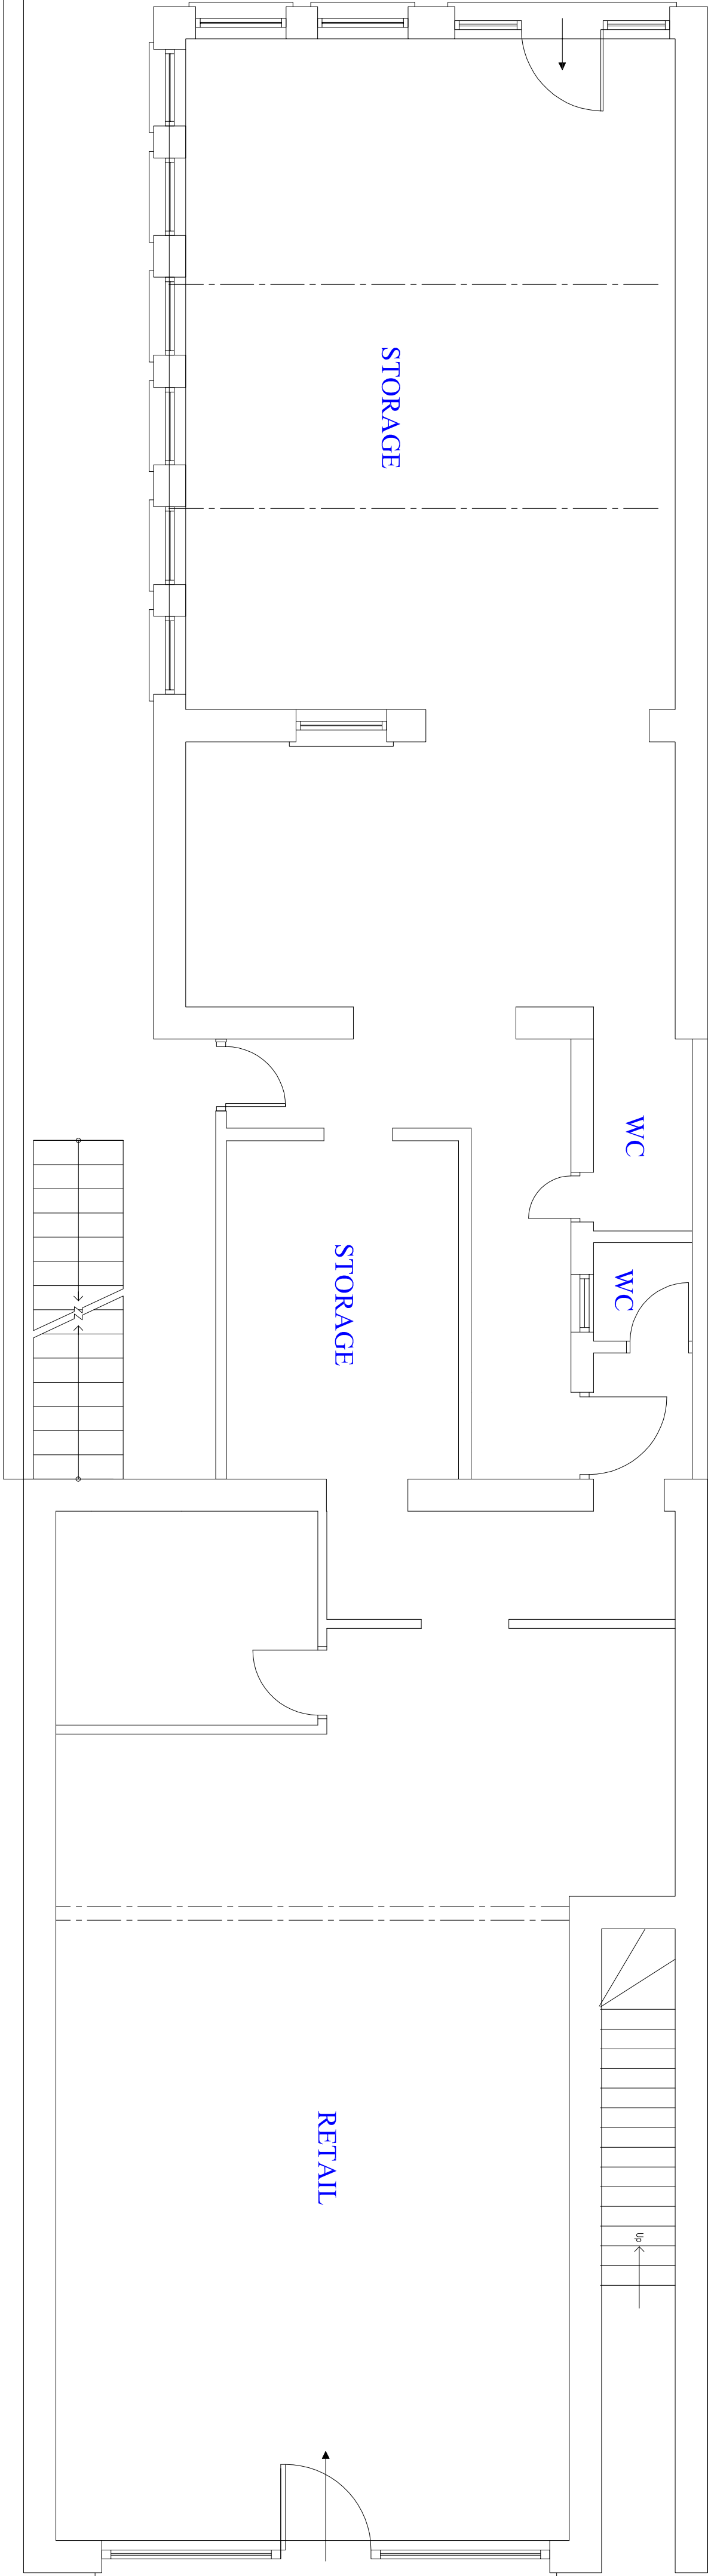

EXISTING GROUND FLOOR PLAN

Disclaimer:
This drawing is for information only and is not to be used for construction purposes without the written consent of the architect.
The architect is not responsible for the accuracy of the information provided in this drawing.
The architect is not responsible for the accuracy of the information provided in this drawing.
The architect is not responsible for the accuracy of the information provided in this drawing.

Rev	Date	Revisions
A	15/09/20	Amended Plans & Elevations

Job Title
37-39 Breach Road
Littlehampton
West Sussex
BN17 5JA

Drawing Title
Existing Floor Plans and Elevation



32 Rosell Road, Pinnersey Bay, East Sussex BN24 6JA
Tel: 01323 788355 / 07960 868299
Email: gemindrawings@btinternet.com
www.geminidrawings.co.uk

Date 01/09/20

Scale 1:50, 1:100 & 1:1250 @ A1 (as illustrated)

Dwg. No.	Rev.
BEA/001	A

Copyright

584 x 841 mm A1