


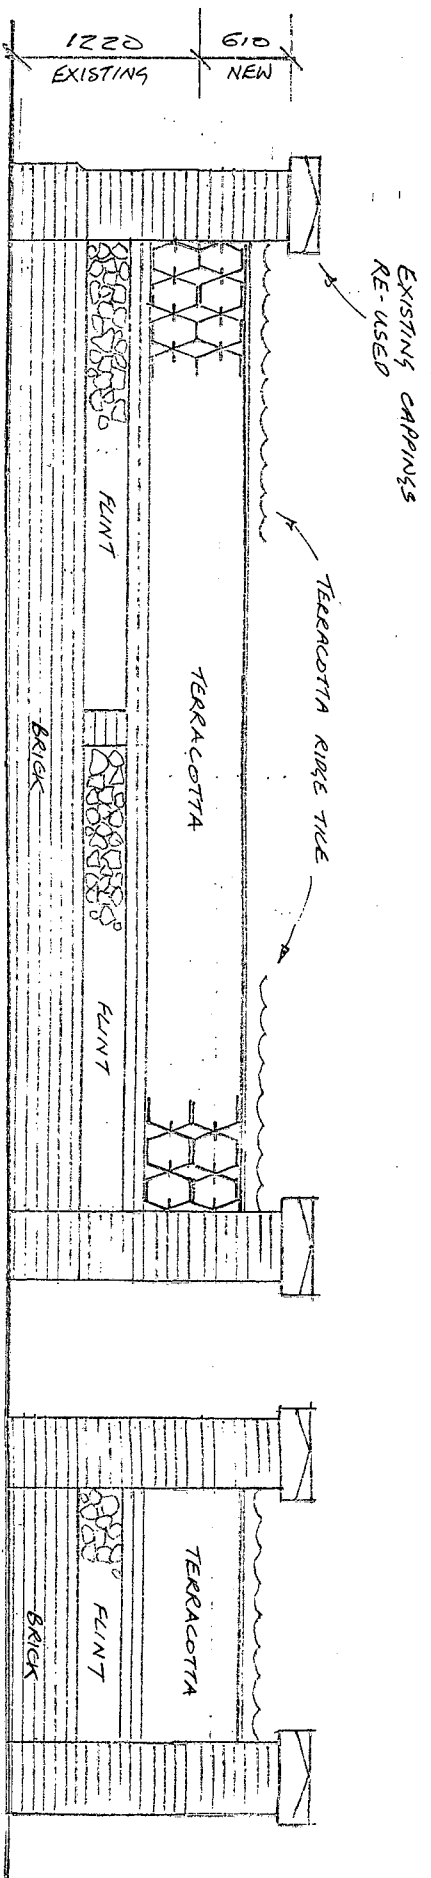


SPECIFICATION

Raise the existing facing brick piers by 8 courses and re-instate existing stone cappings


Remove the existing semi-circular brick cappings from top of wall to provide a level surface and erect 4 new courses of terracotta tiles as shown with alternate courses inverted.

Fit new terracotta ridge tiles to top of wall to match existing.


ELEVATION 1:50

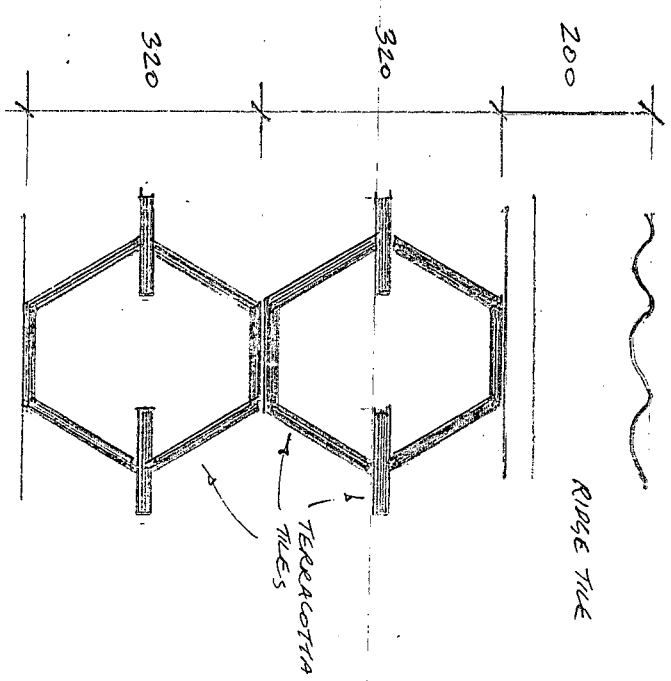

DETAIL 1:10

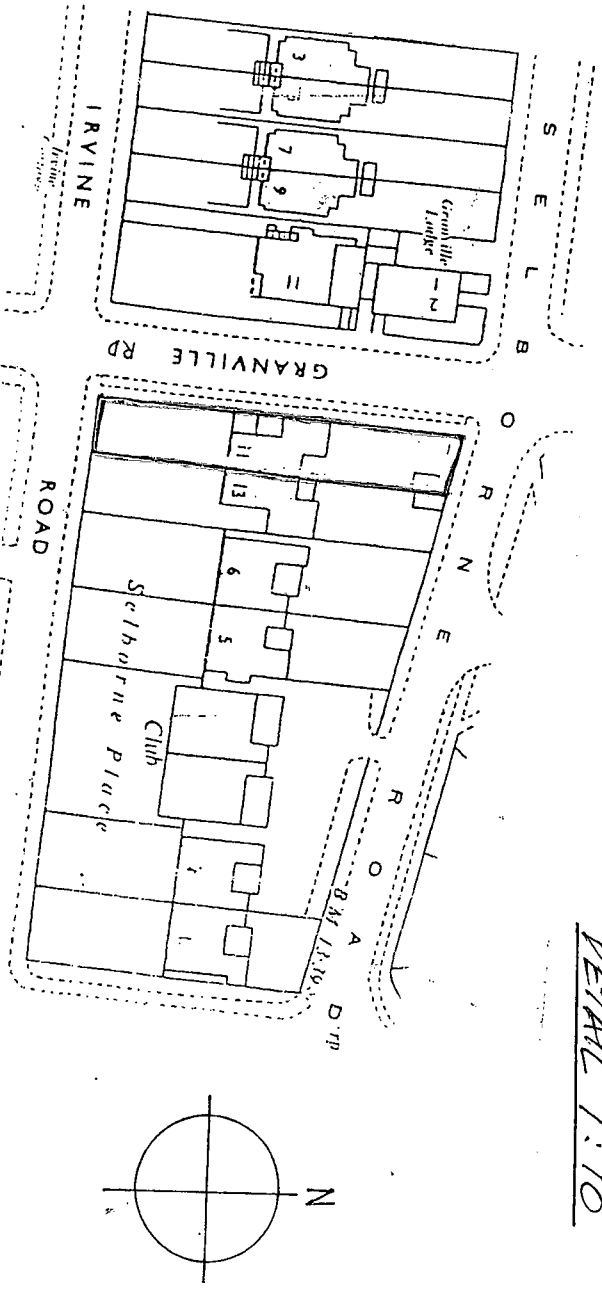

SITE PLAN 1:1250

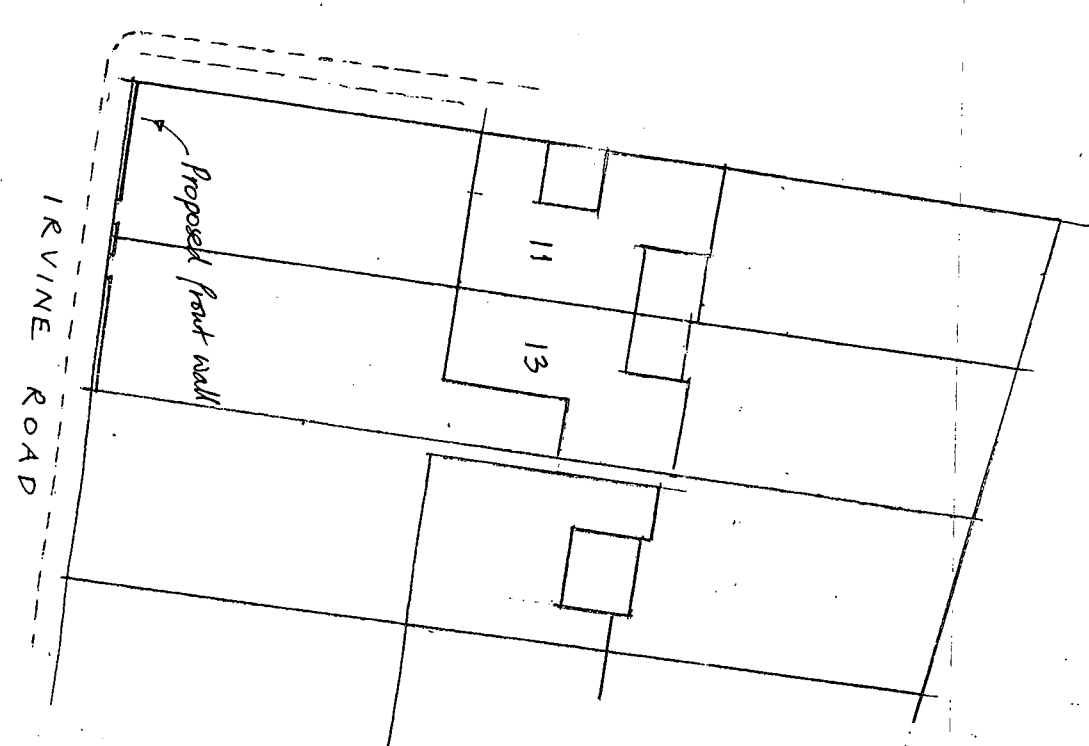

Block Plan 1:500

ARUN DISTRICT COUNCIL			
No.	44	241	08
RECEIVED			

M.J.J. TANNER	
SOUTH HAMBYE 16 NORTH LANE EAST PRESTON WEST SUSSEX BN16 1DA TEL/FAX: 01903 774211	

REVISIONS	

11 IRVINE ROAD LITTLEHAMPTON BN17 5LB	
NEW WALL TO FRONT BOUNDARY	

DATE Aug 2008	
SCALE 1:50, 1:10	
DRG No 697-1	