



This drawing has been prepared for the purpose of gaining planning permission only and does not purport to be a working or contractual drawing and should not be used for any building or contractual purposes.  
This drawing has been prepared based on survey drawings and information prepared by others.  
All dimensions and levels on all drawings must be checked and verified on site before commencement of works.

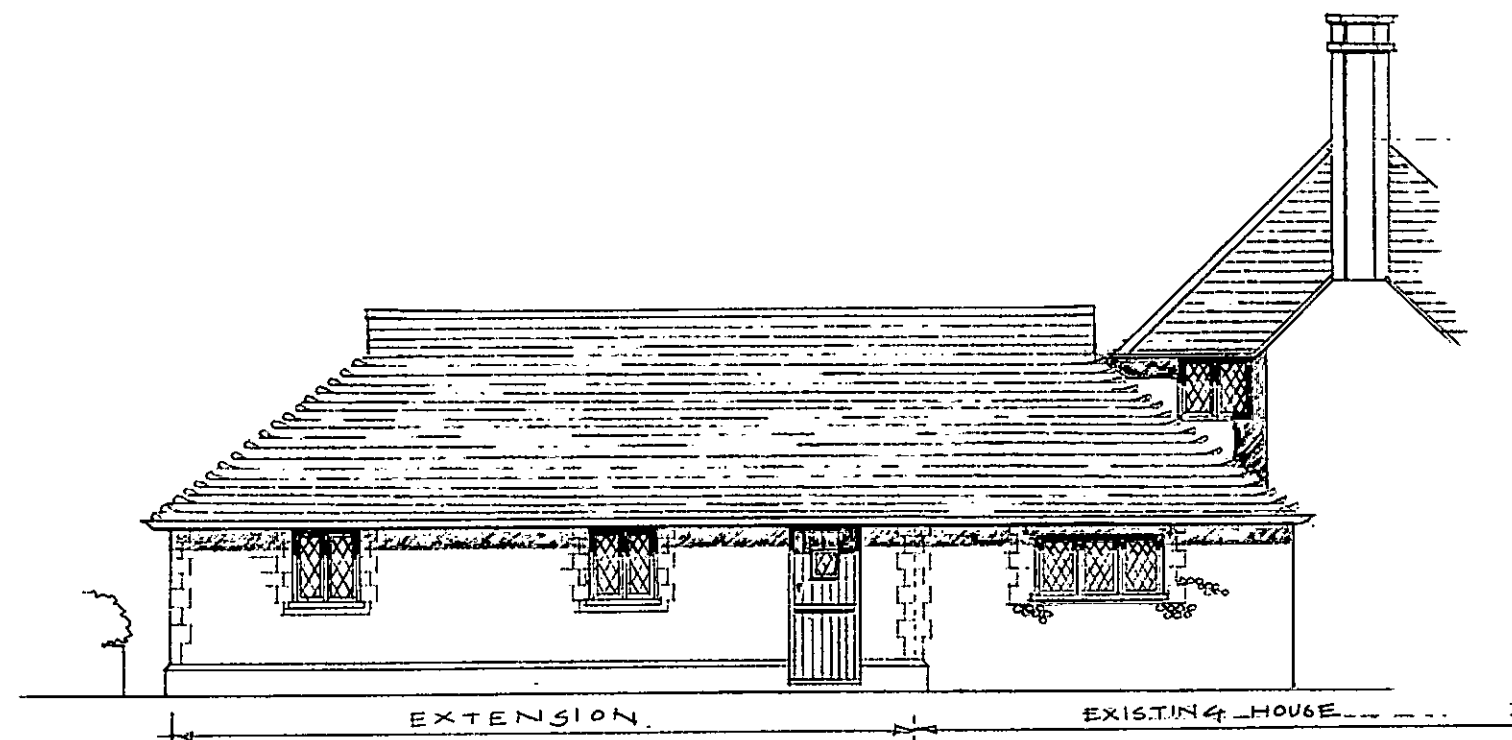

NORTH-WEST ELEVATION.

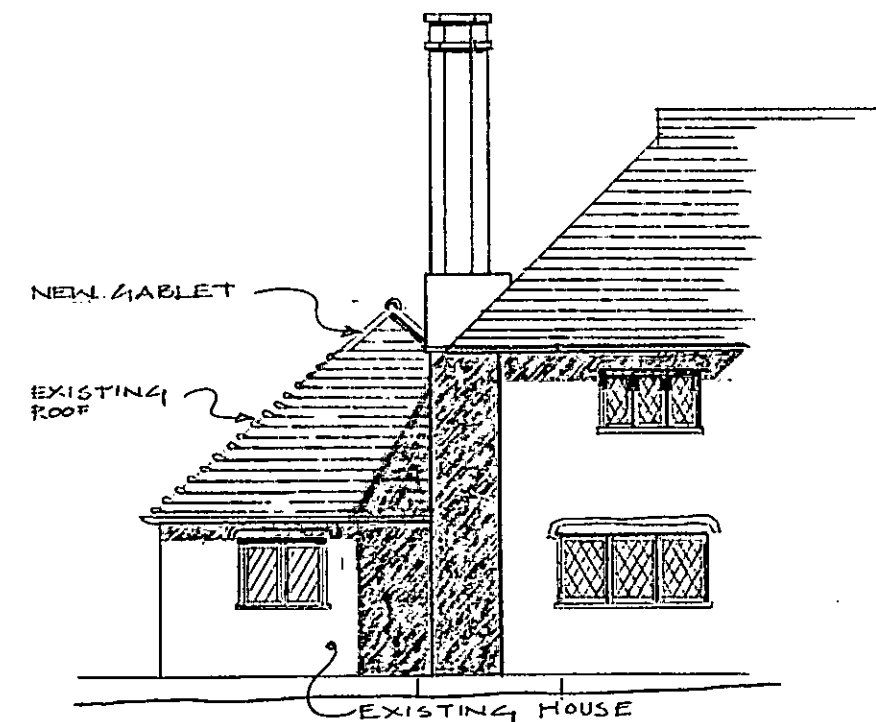

SOUTH-WEST ELEVATION.



A NEW KITCHEN EXTENSION AT  
TODDINGTON HOUSE - LITTLEHAMPTON  
FOR MR + MRS M. WAROM

DRWG. N° 740/P04-  
SCALE 1:100 AT A3.  
© 26 JULY 2013.

NEIL HOLLAND  
ARCHITECTS

7 Maltravers Street - Arundel  
West Sussex - BN18 9AP  
Tel 01903 882923 - Fax 01903 884202  
Email office@neilhollandarchitects.co.uk  
www.neilhollandarchitects.co.uk  
Registered in England & Wales Number 03232174