

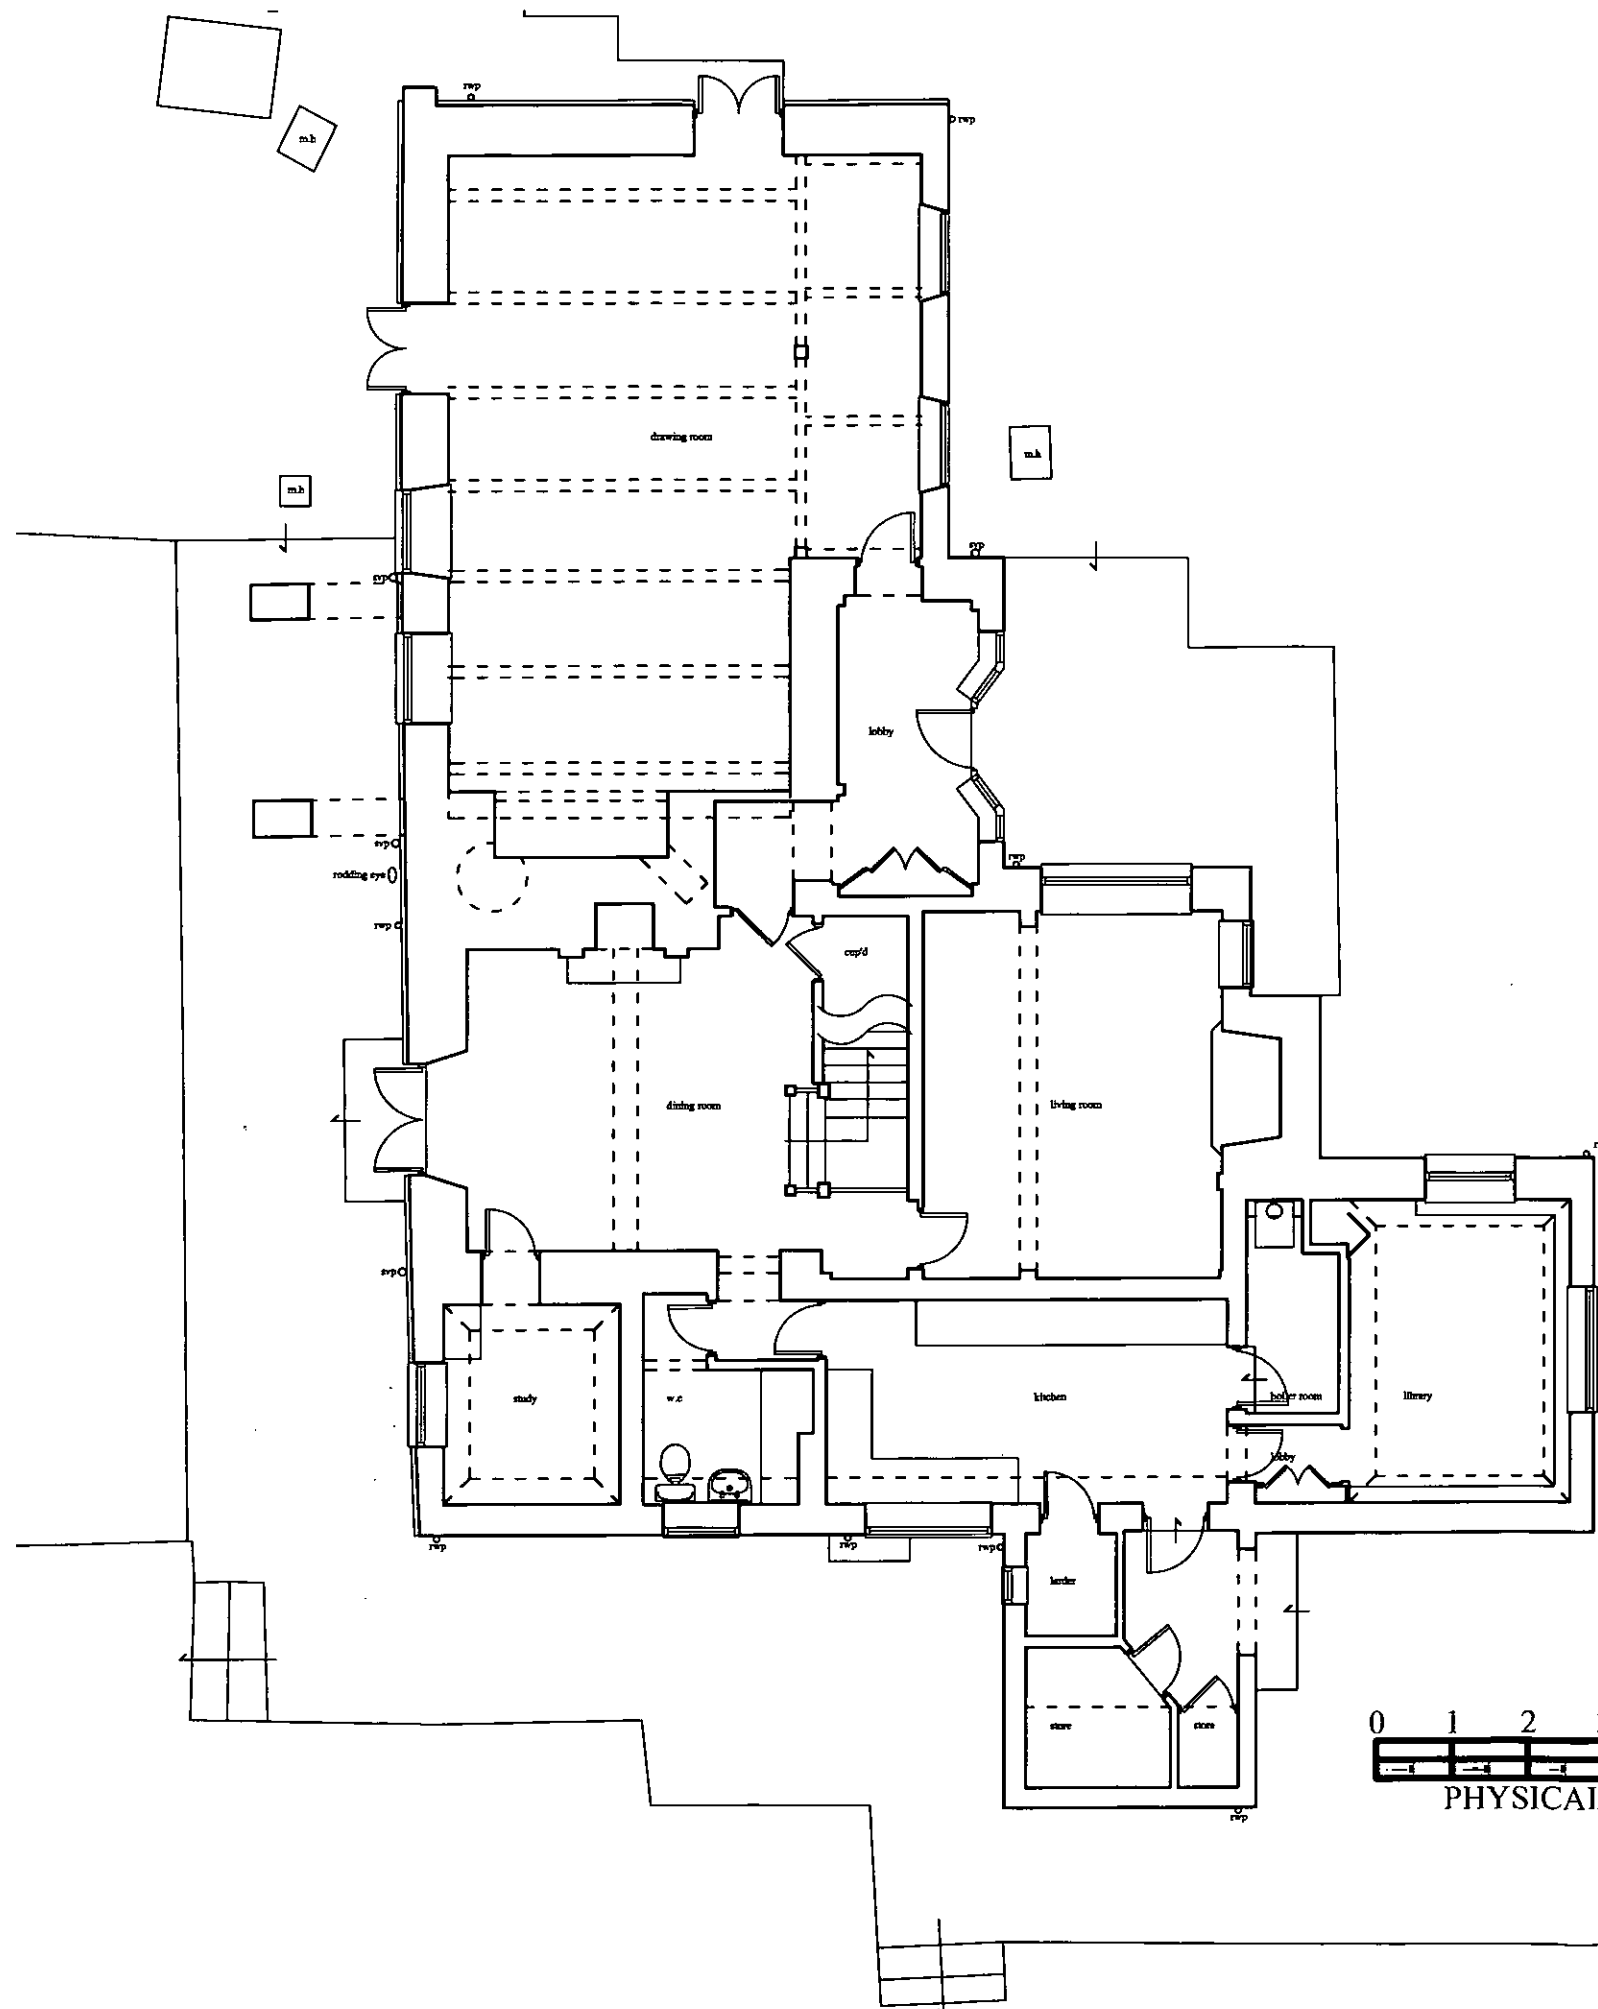


Notes:
Do not scale from this Drawing (except for planning approval).
All dimensions are in millimetres and to be checked on site.
All dimensions relating to subcontractors or suppliers work must be checked and agreed between the main contractor and the subcontractors and suppliers.

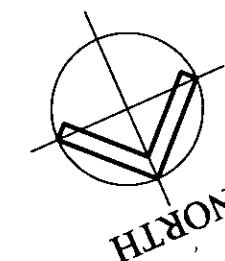

ground floor plan 1:100 AT A3

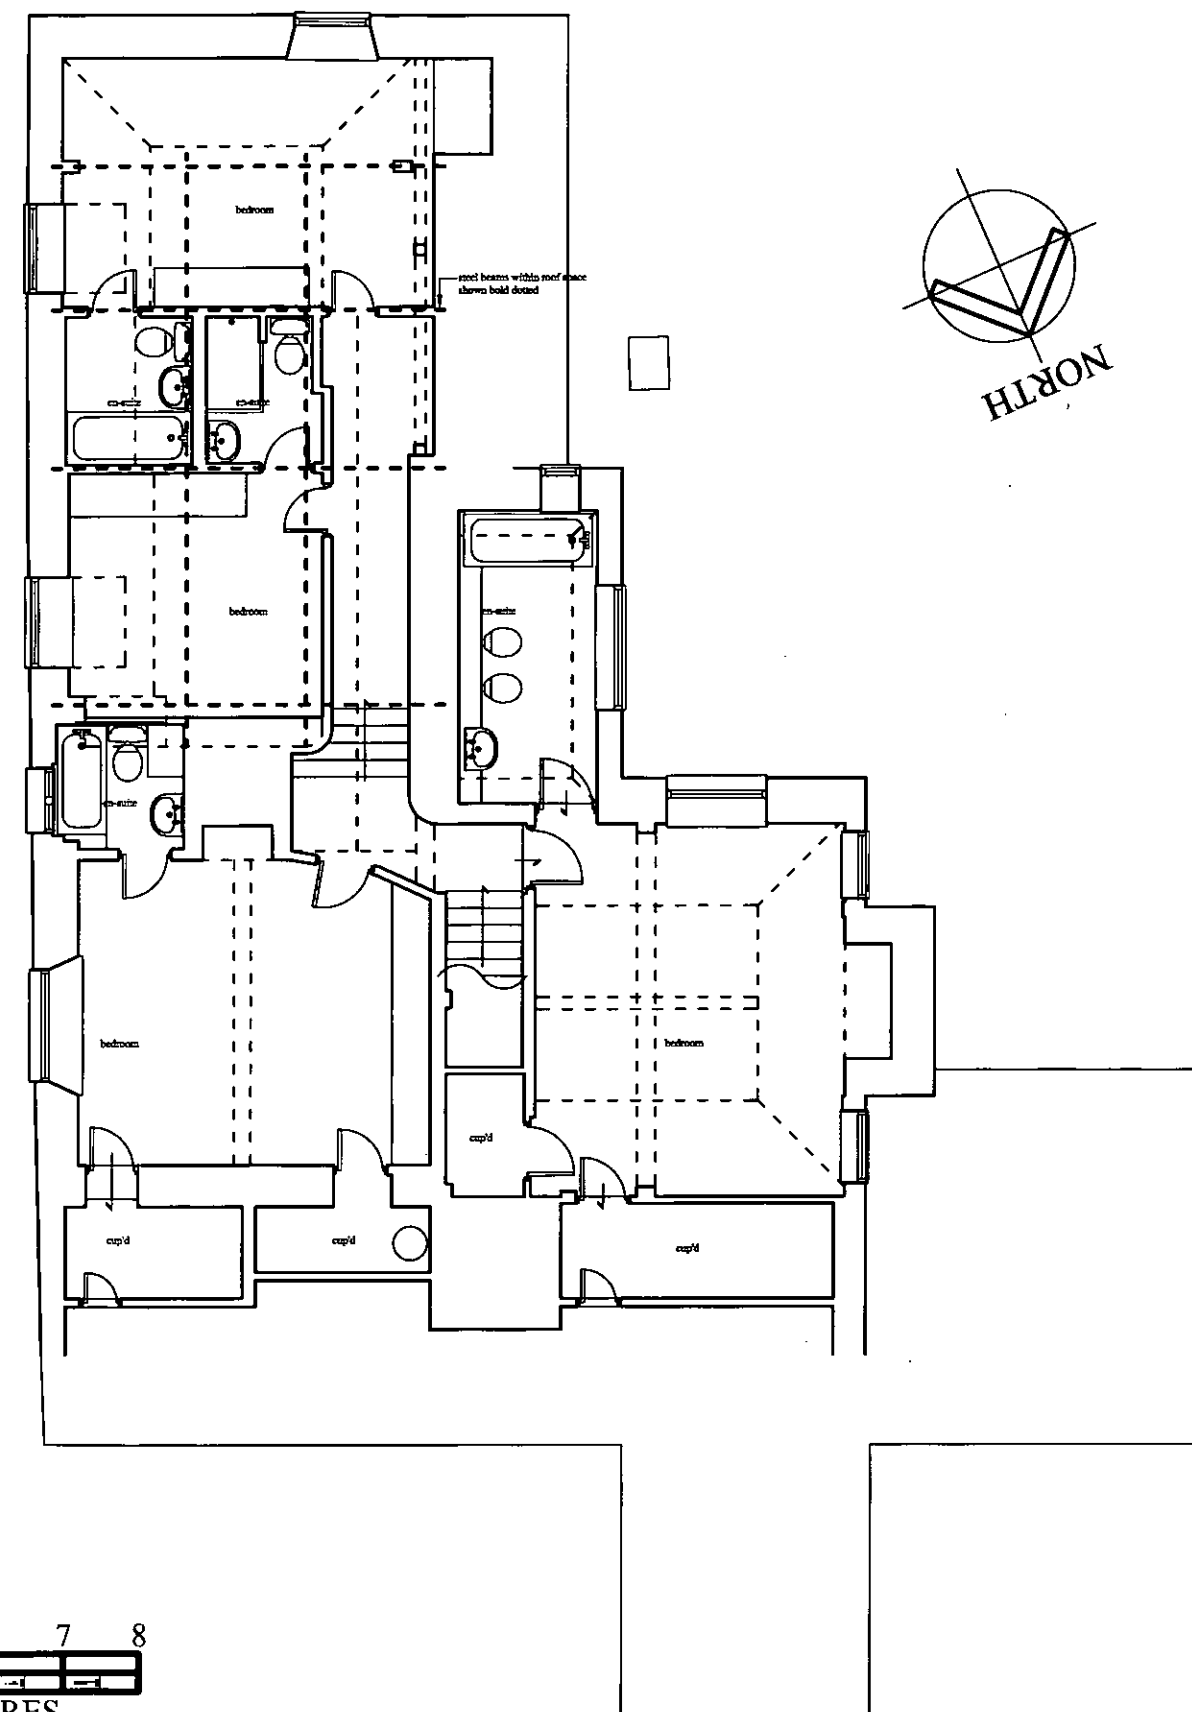

first floor plan 1:100 AT A3

**WATKINS WOOD
SURVEYORS**
37 North Street
Emsworth
Hampshire PO10 7DA
Tel : (01243) 371956
Fax : (01243) 379009
admin@watkinswoodsurveyors.co.uk

MEASURED SURVEY
Toddington House, Toddington Lane
Lymington, West Sussex
Mr & Mrs Warron

Drawn by: AA Checked by:
Scale: Metric Date: 28.0
Job No: 4026 Drawing: EX02