



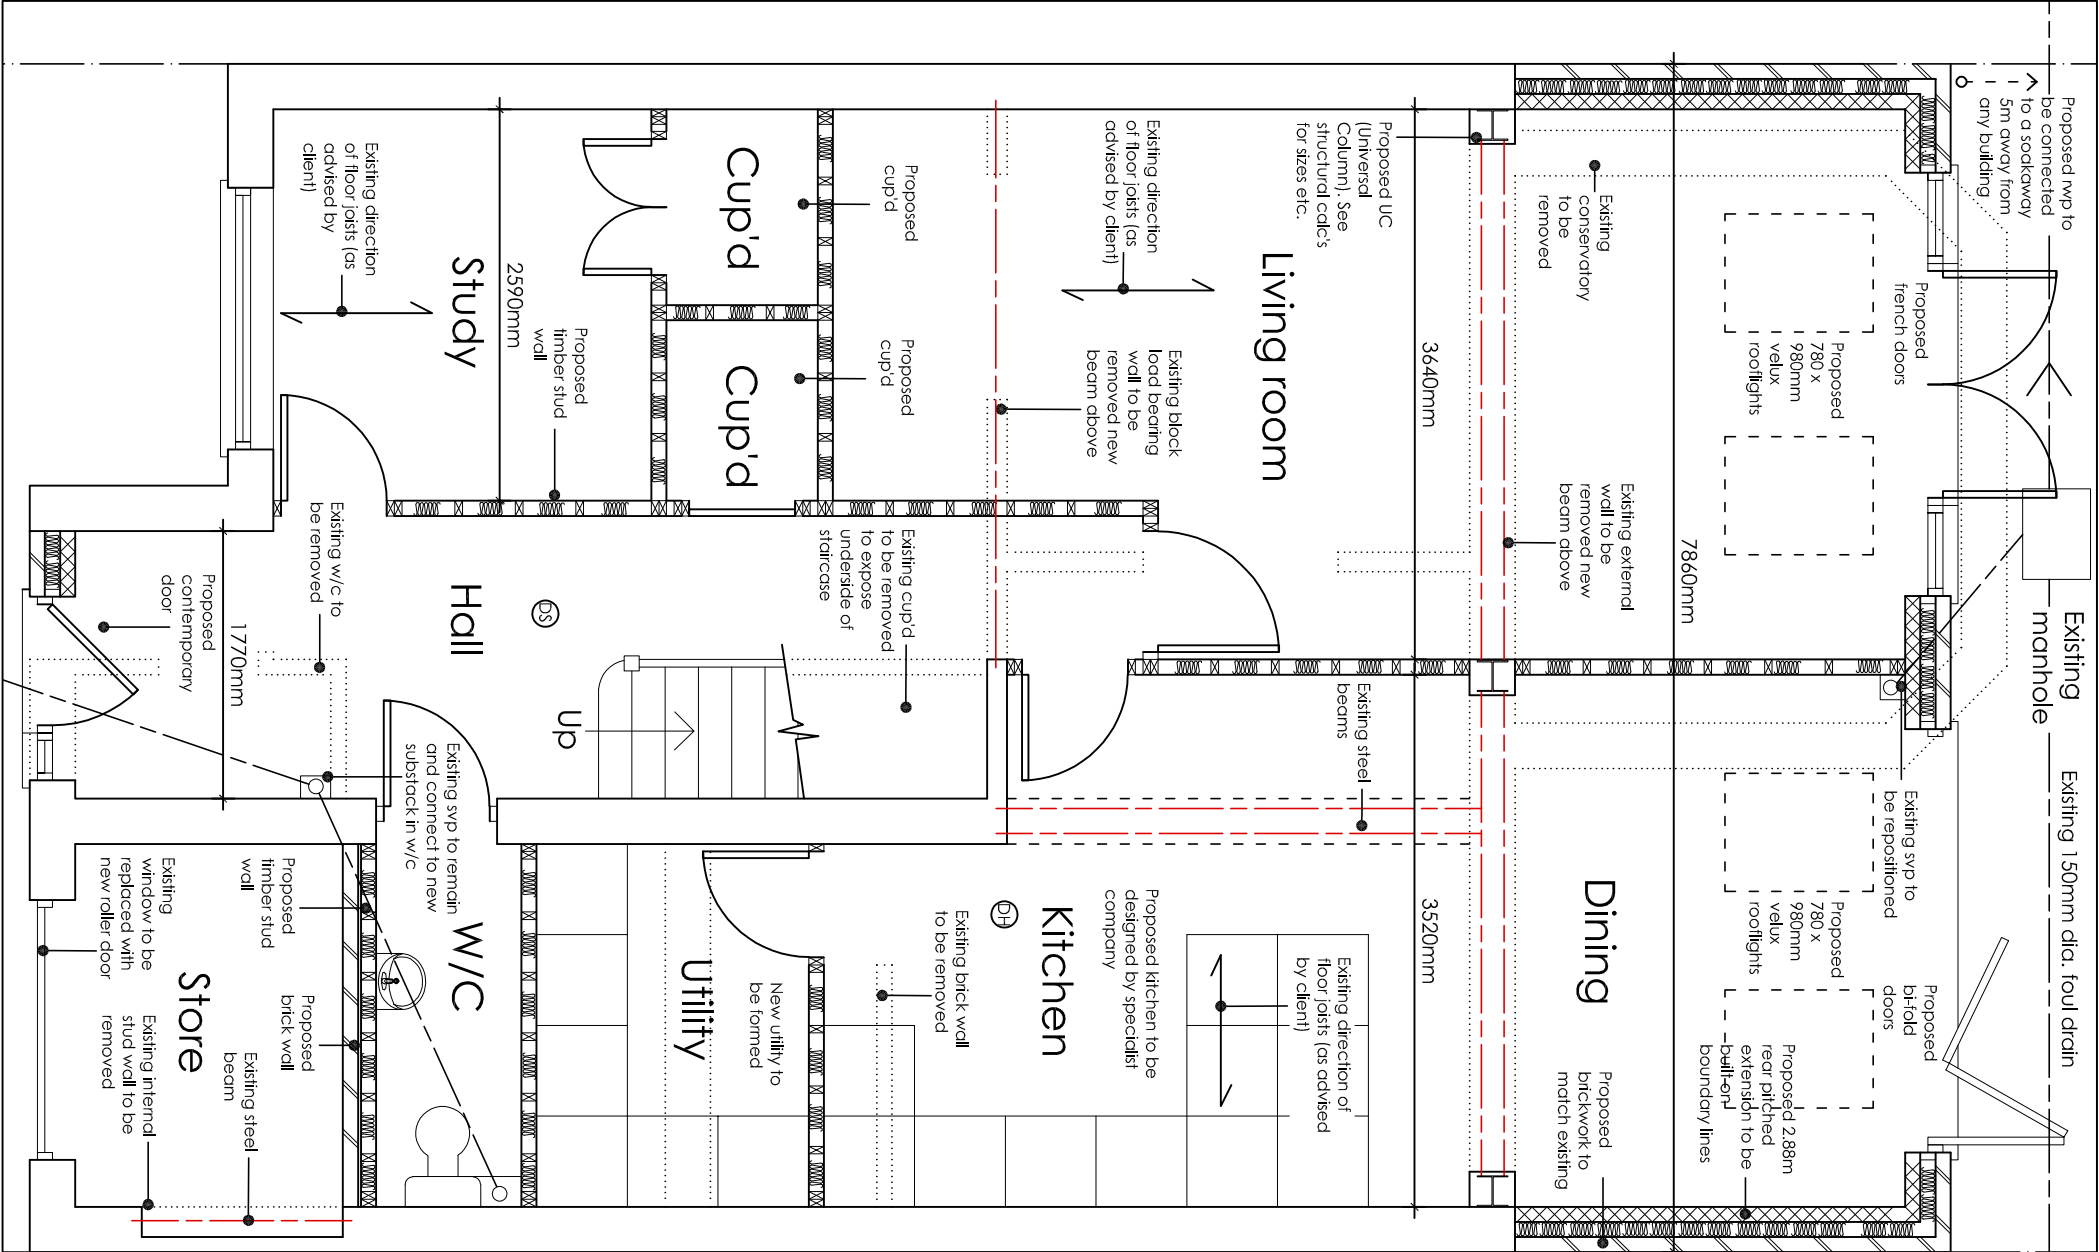


**NOTE: The client is reminded to enter into a Party Wall Agreement with both neighbours prior to commencement of work.**

**Revisions:**  
**A - Increased depth of rear extension from 2.3 to 2.88m. 23/07/2019**

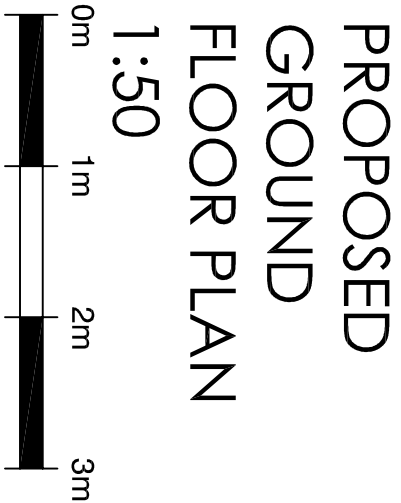

- Notes:**
1. Do not scale from these drawings. (Unless for planning purposes)
  2. Drawings to be read in conjunction with the structural calculations and the building notes provided.
  3. These drawings are for Building Control approval only.
  4. The client / contractor is advised to read the separate notes and the details provided in the structural calculations regarding the CDM regulations.
  5. The property owner is reminded to serve a Party Wall Notice on any adjoining owner should they need to do so under the requirements of the Party Wall Act 1996.
  6. No work should be undertaken until all consents (Planning and Building Control) have been received and approved in writing. Any work undertaken without consent is done so at the clients risk.

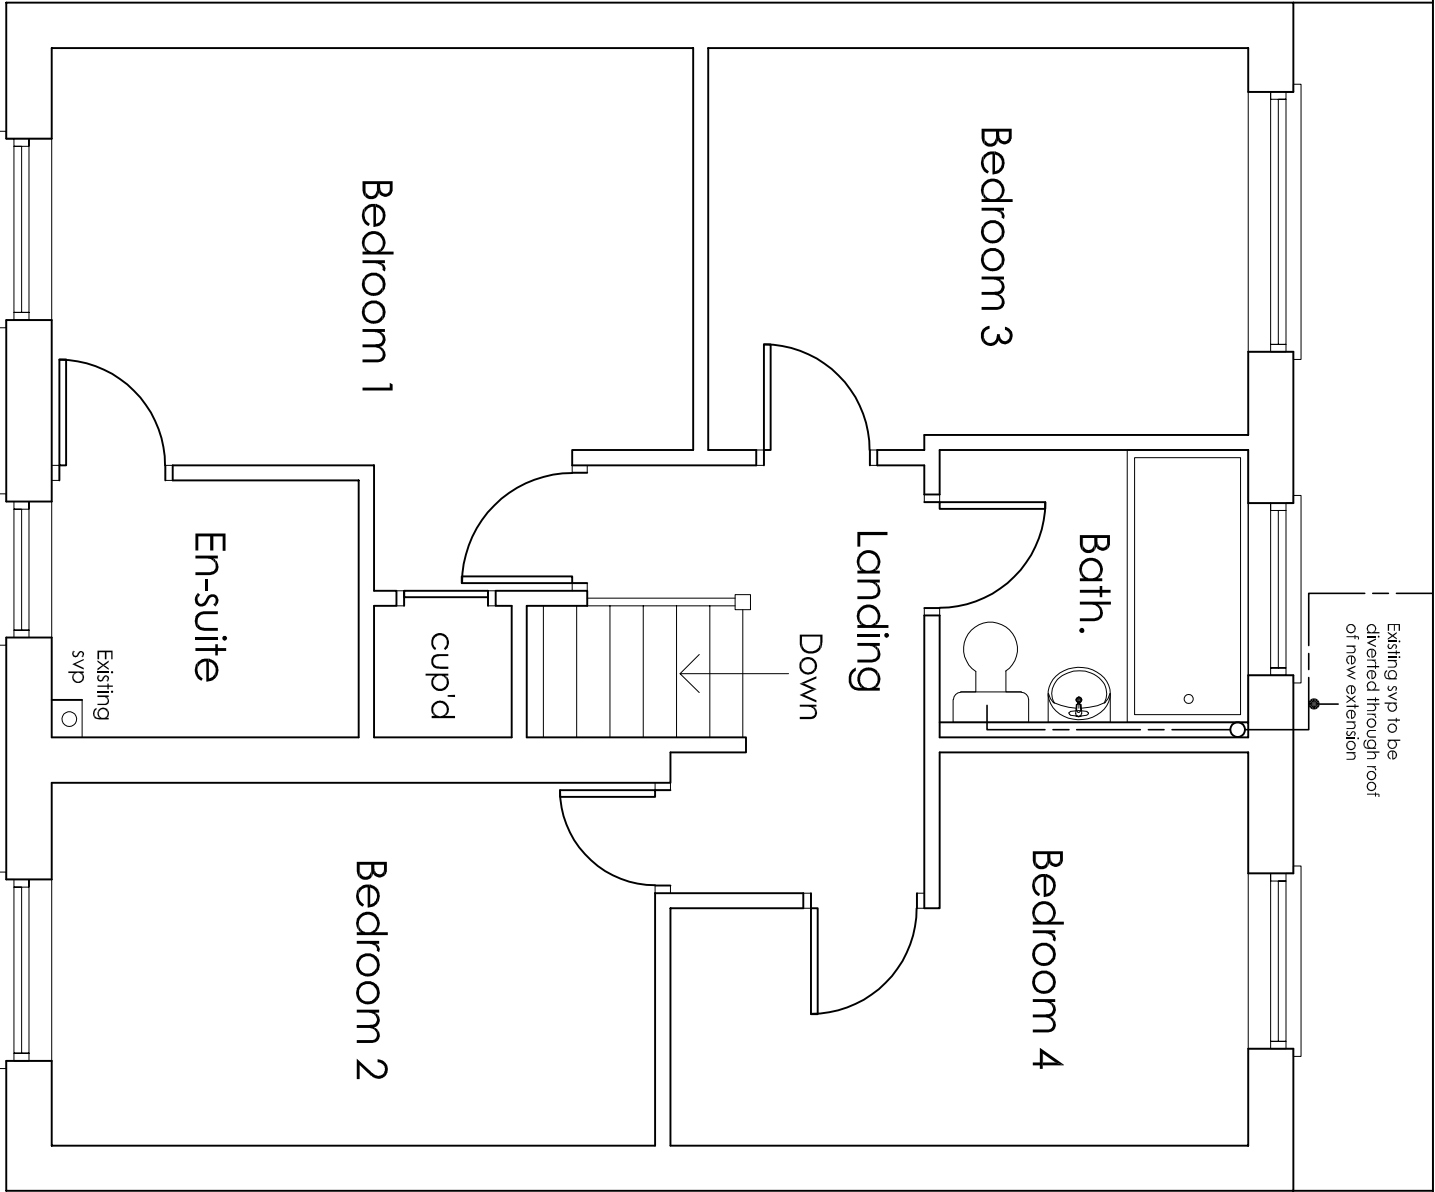

PROPOSED FIRST FLOOR PLAN 1:50

**ama**

architectural & quantity  
surveying services

address of works:  
**3 Granary Way, Littlehampton**

Drawing title:  
**Proposed Rear Extension and Internal Alterations**

Date:  
Mar. 2019

Scales:  
As shown

Paper size:  
A3

Dwg No.:  
AR-139-03/A

Unit 1 Gosling Croft Business Park  
Long Furong  
Clapham Worthing  
West Sussex BN13 3UT  
01903 871113  
carl@afterburymoore.co.uk