




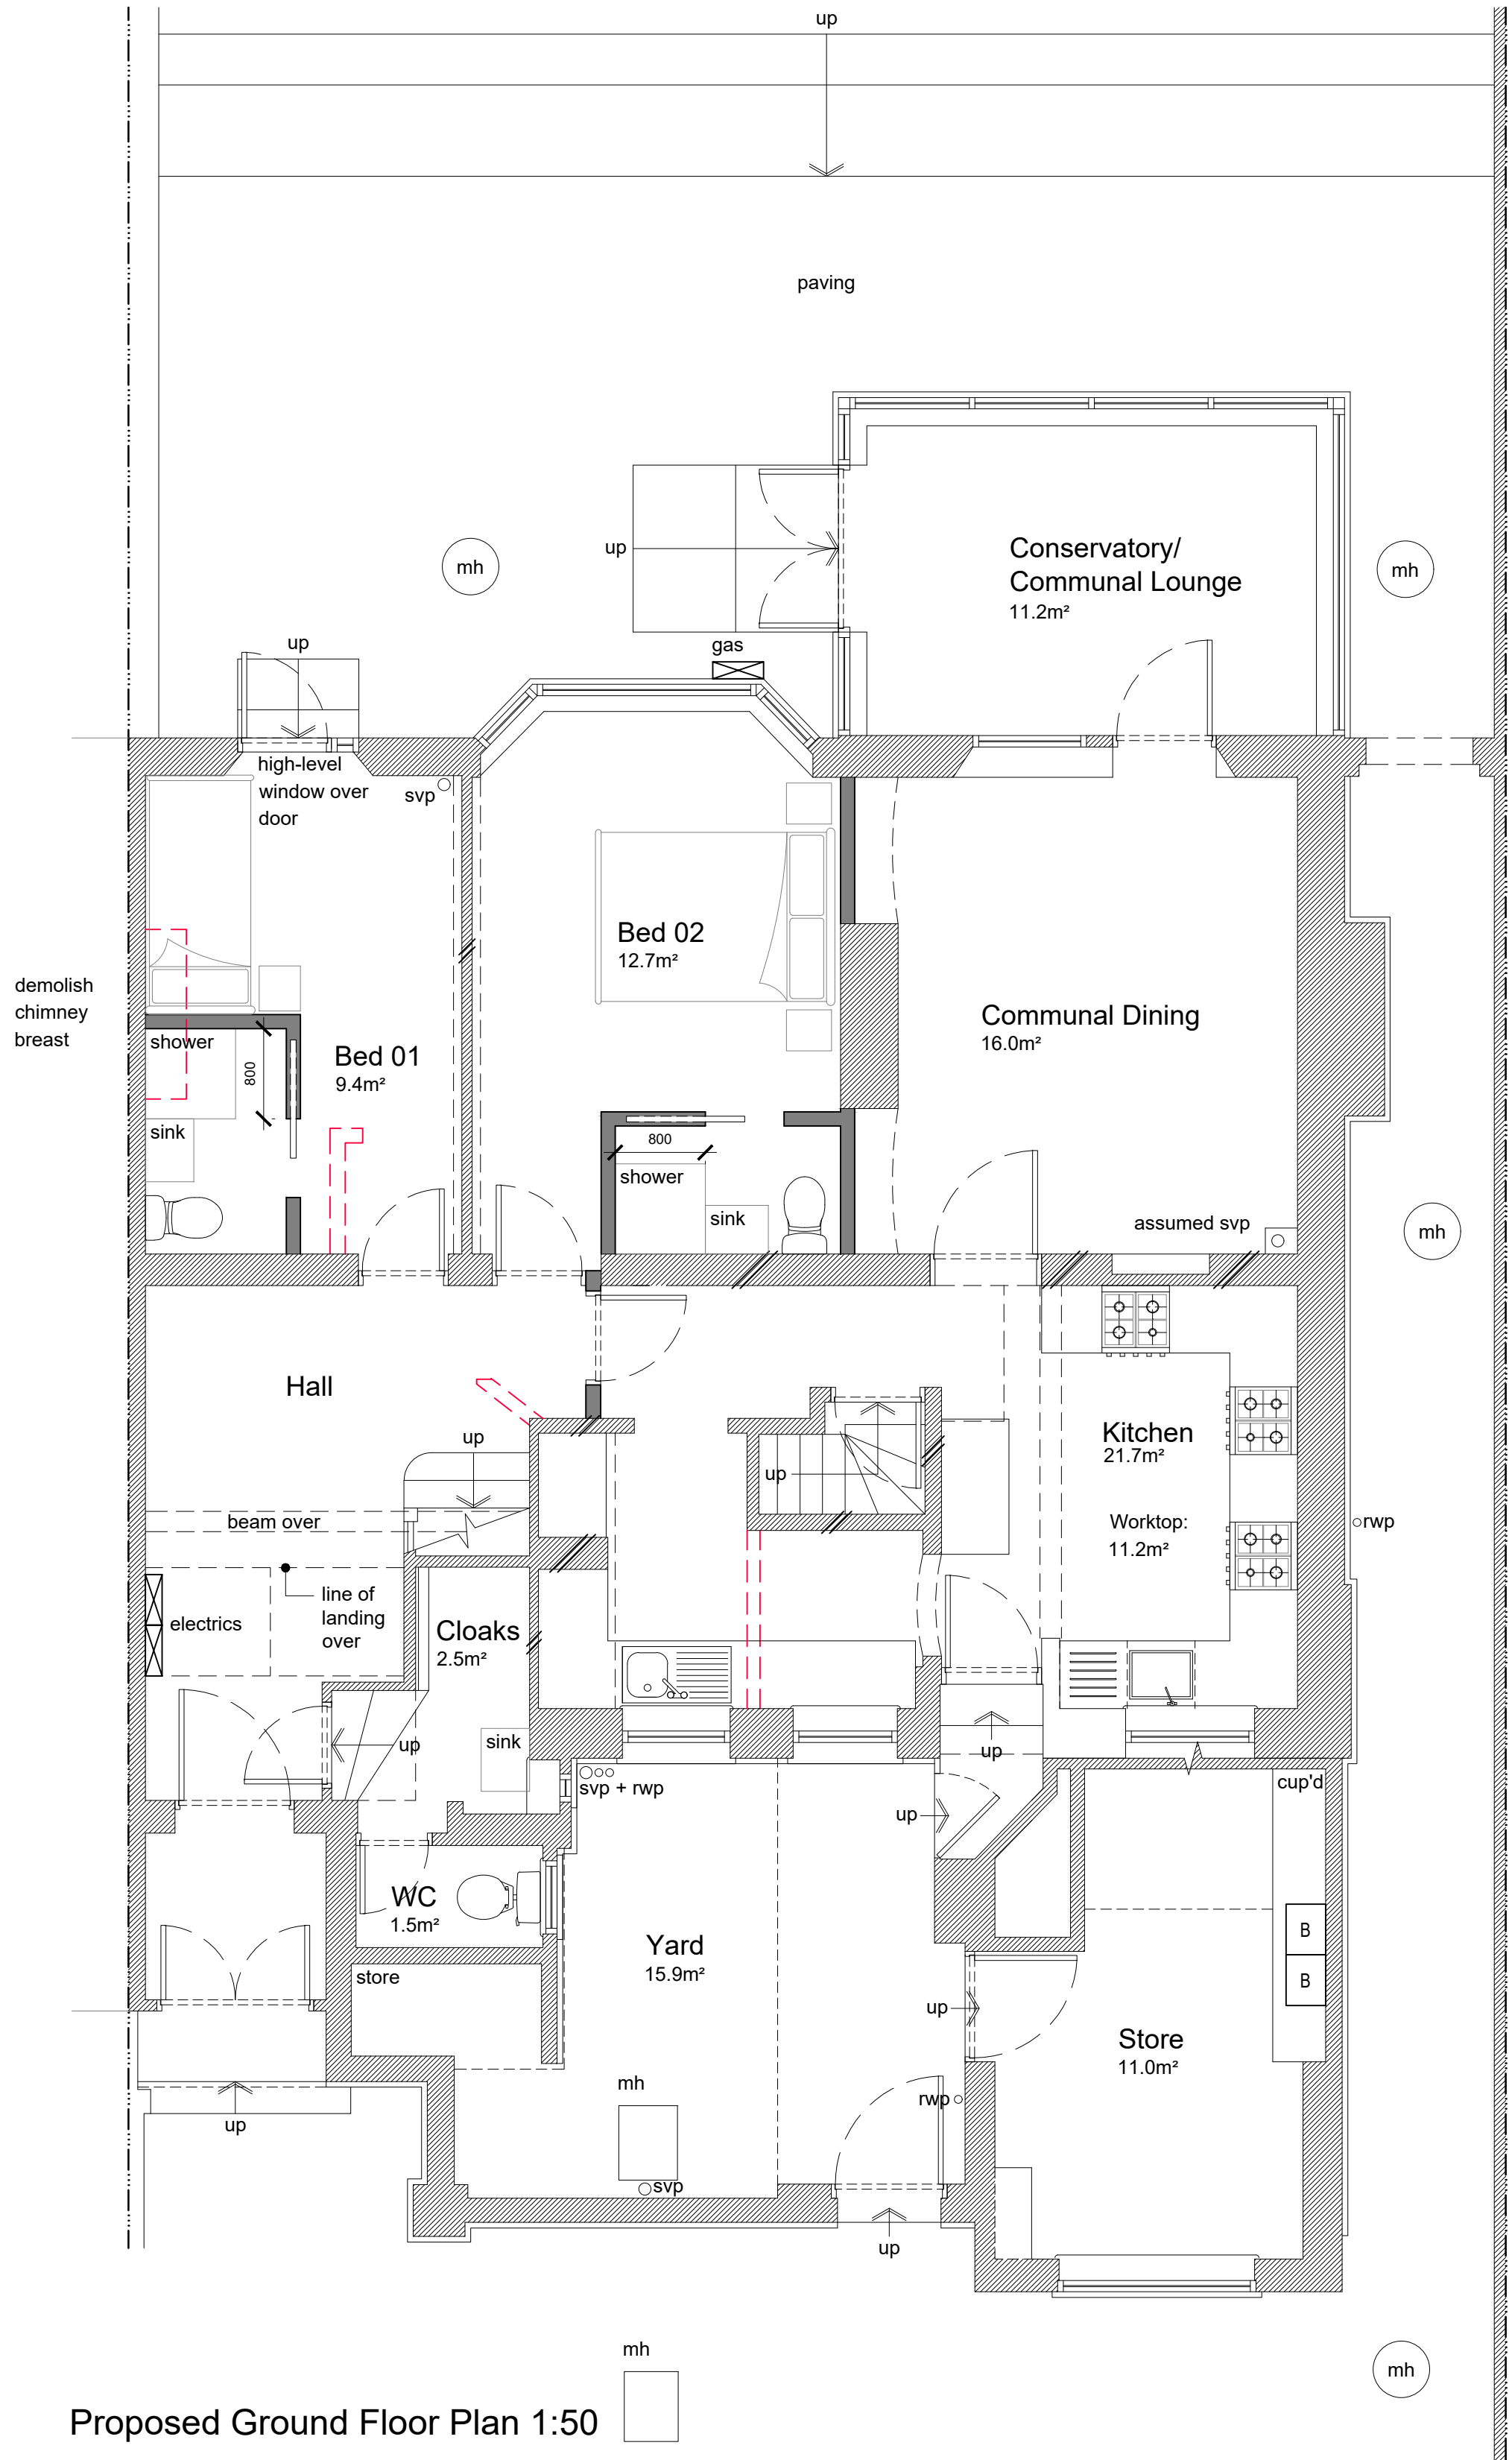



Proposed Ground Floor Plan 1:50

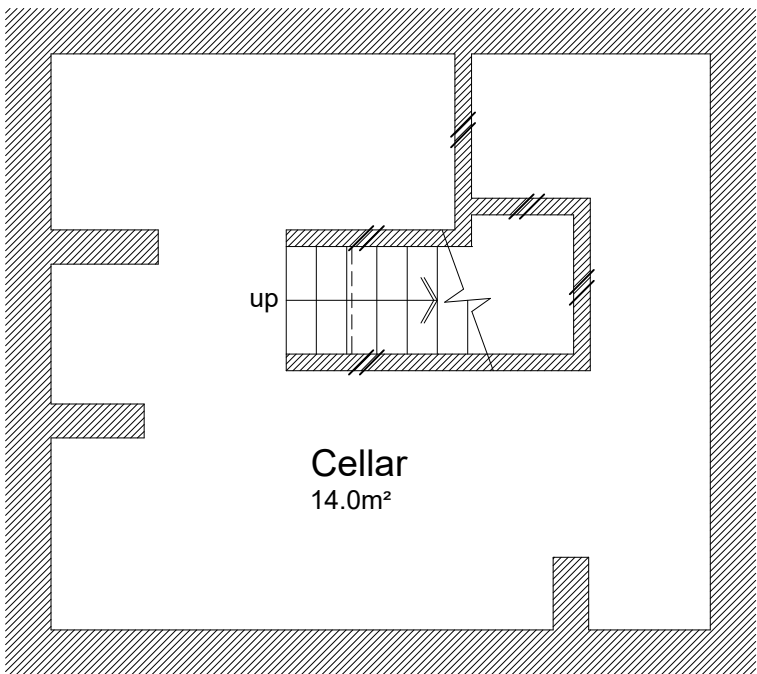


Existing Cellar Plan 1:50

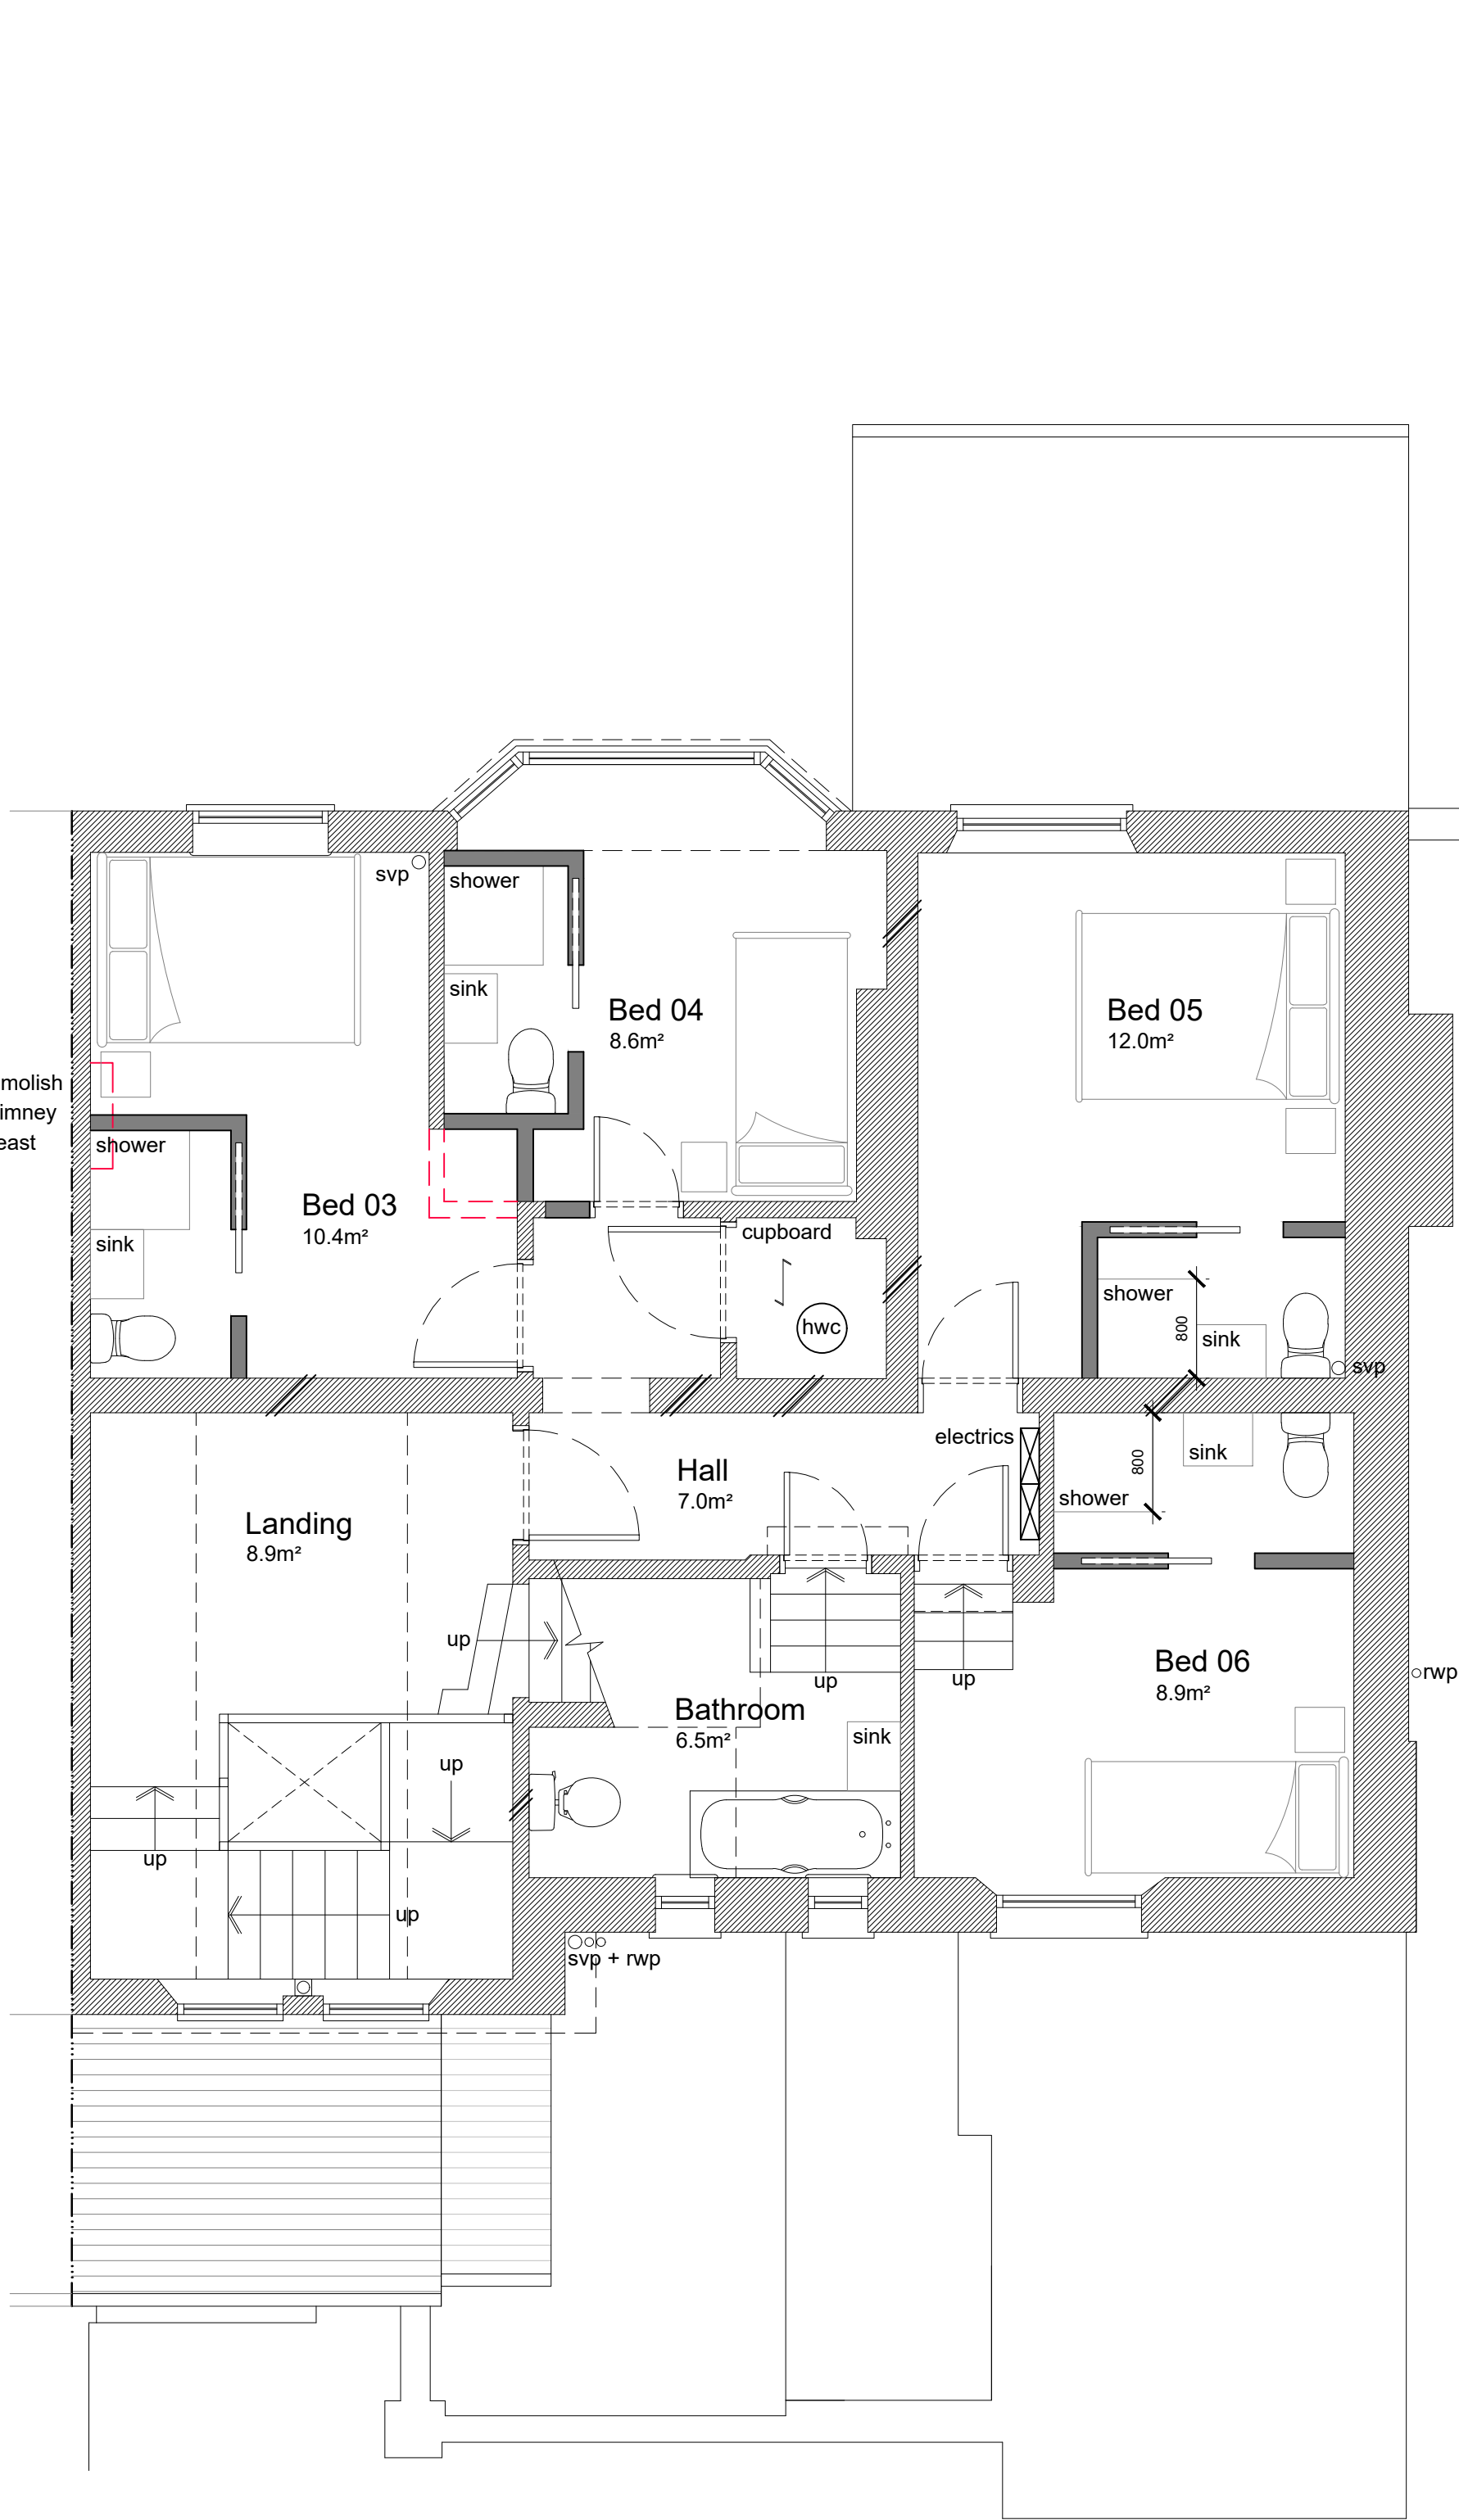

Proposed First Floor Plan 1:50

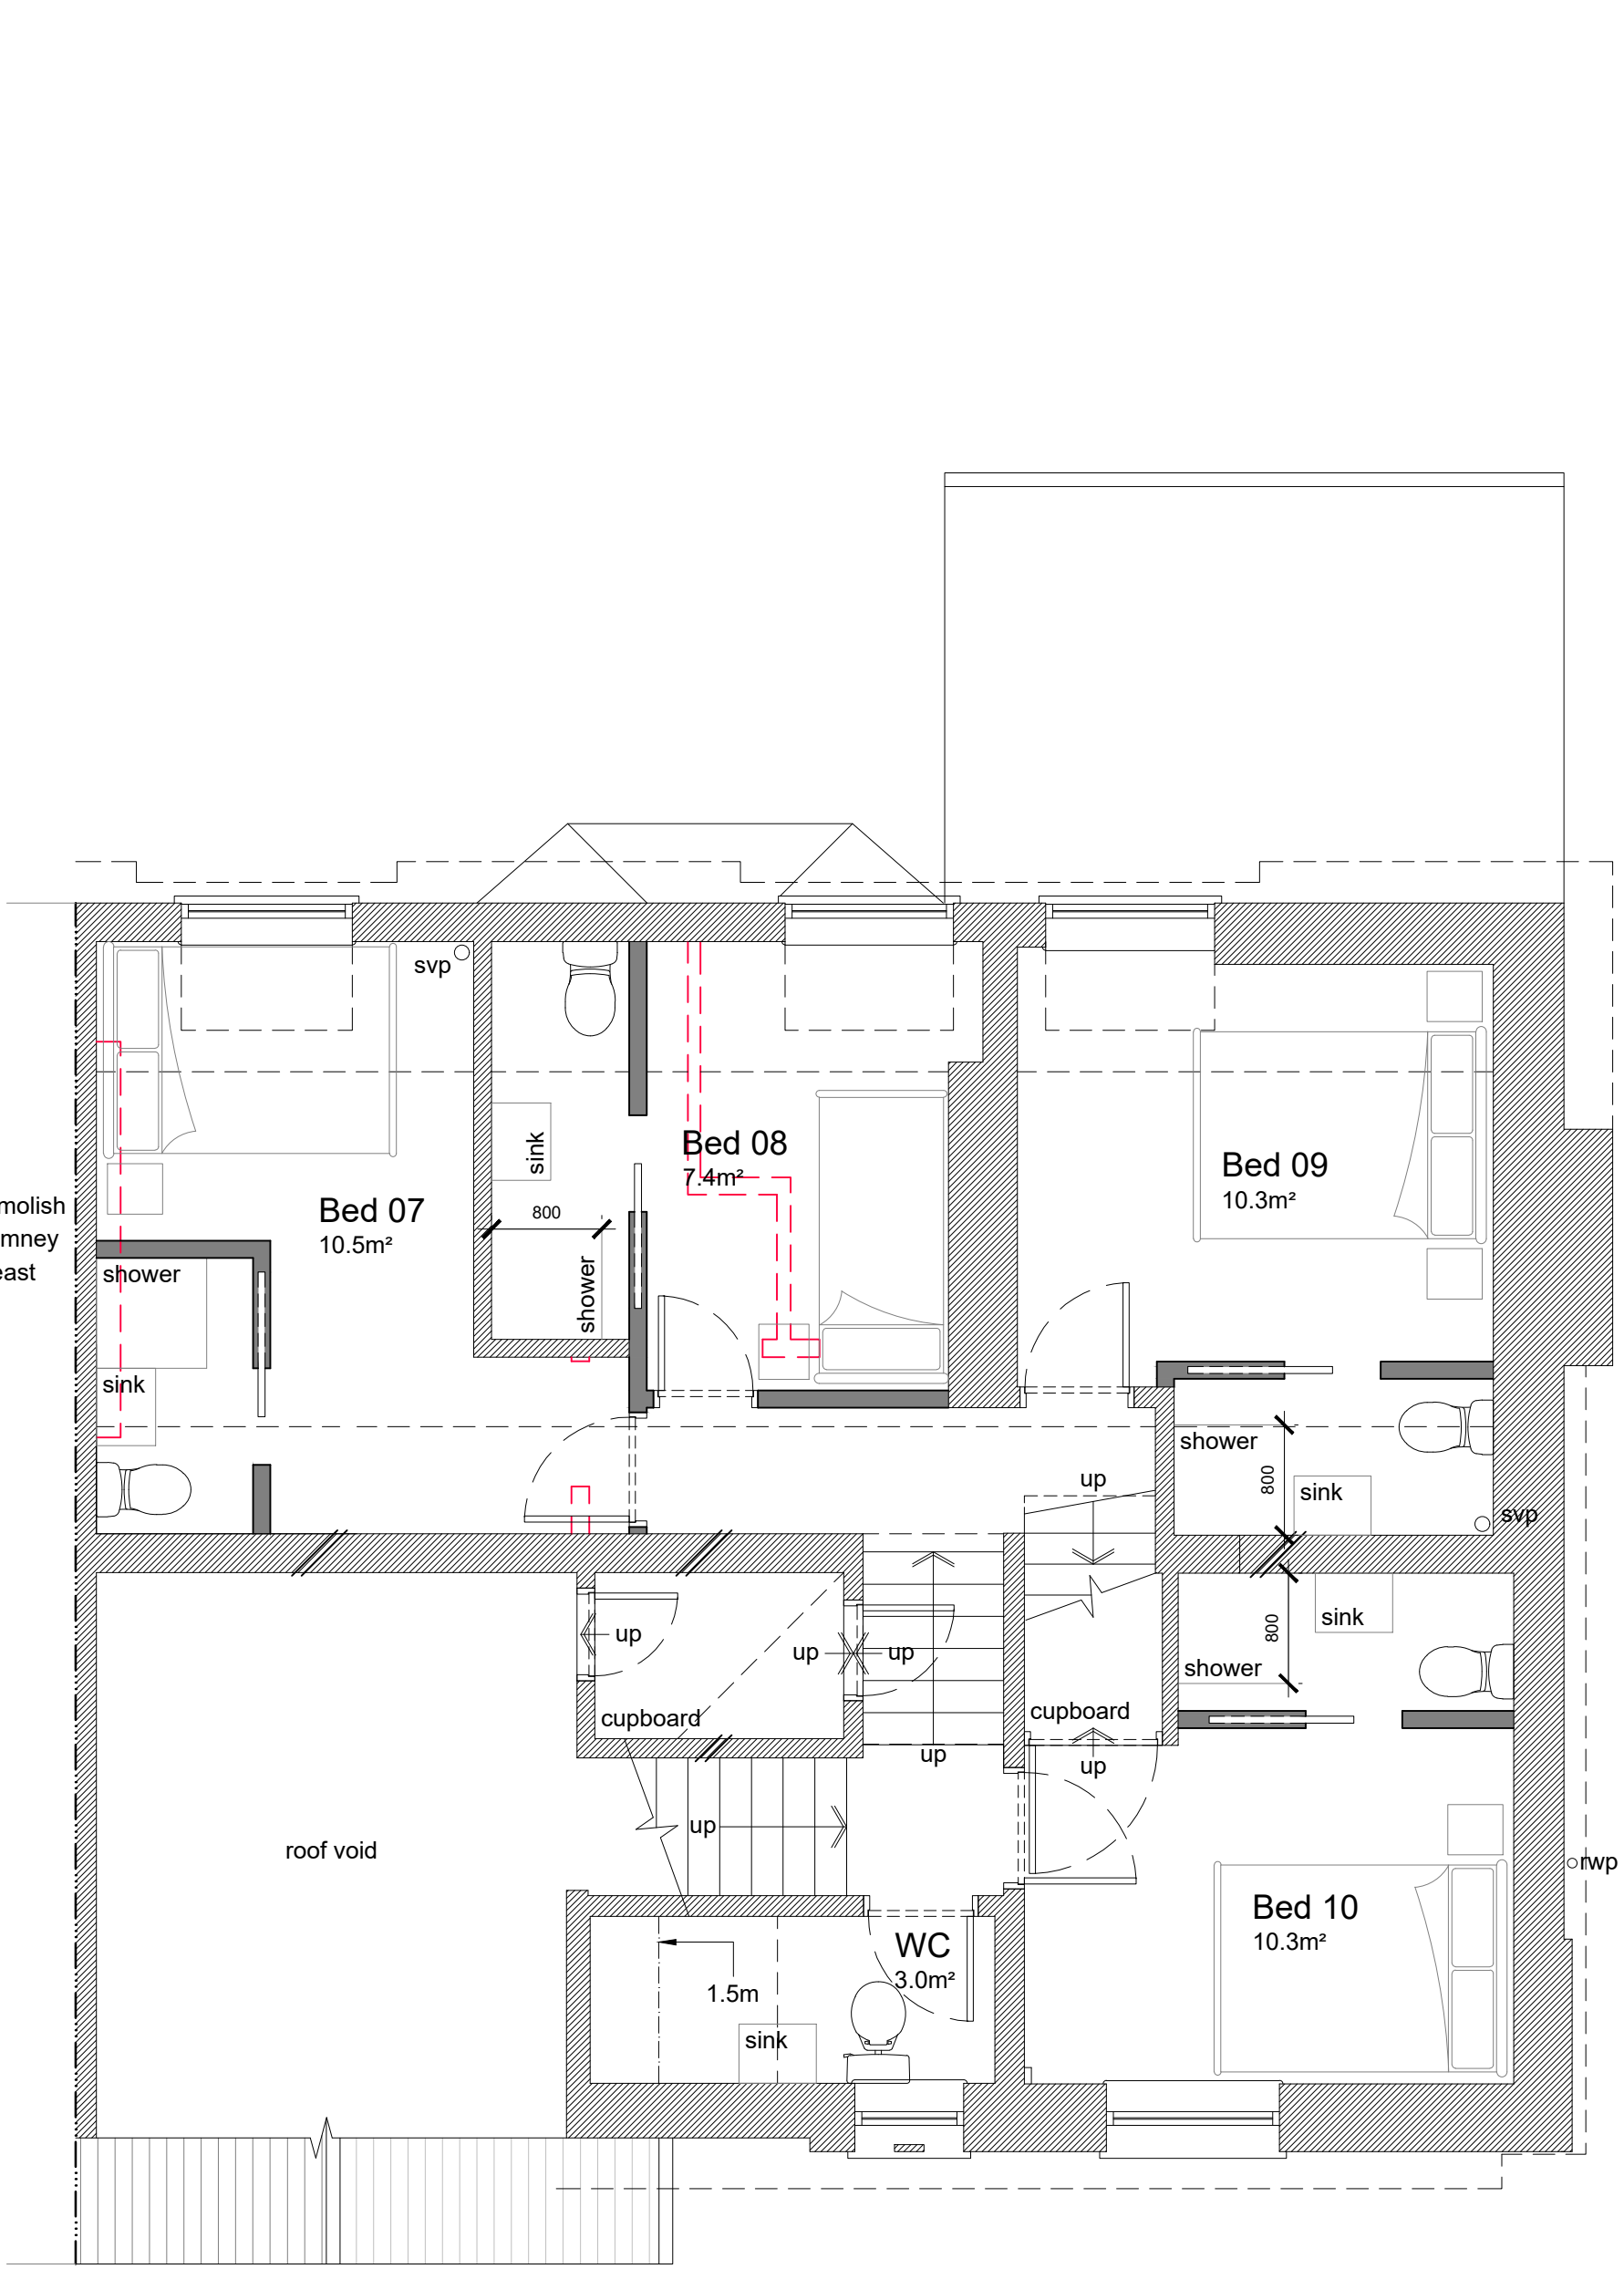 

Proposed Second Floor Plan 1:50

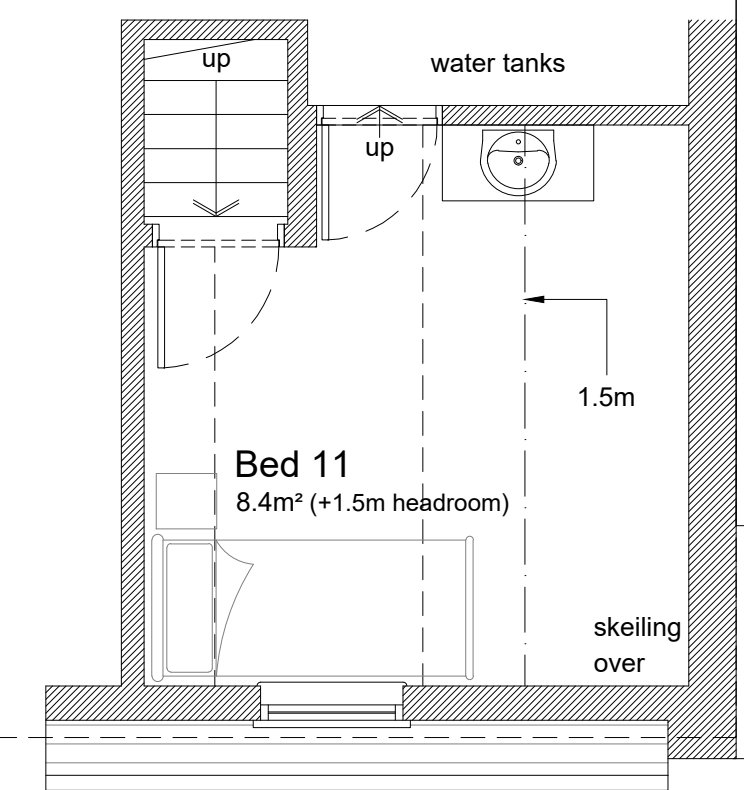

Proposed Third Floor Plan 1:50

TIMDEACON.
architect

Do not scale off drawing unless solely for Planning purposes.
Check all dimensions on site before all work is commenced.
All goods materials workmanship to conform with current building regulations BSS and CDPs.
© Copyright TD architect

b. 03.09.20 : Plans revised.
a. 28.08.20 : Plans revised.
rev. date comment

client / job
Mr & Mrs Suckling
6 Selborne Close,
Littlehampton BN17 5NH

drawing title
Proposed Plans
-
PLANNING

scale / sheet size
1:50 @ A1
drawing number
054.PL.05b

riba stage
C
date
Aug '20

timdeacon.architect@gmail.com