
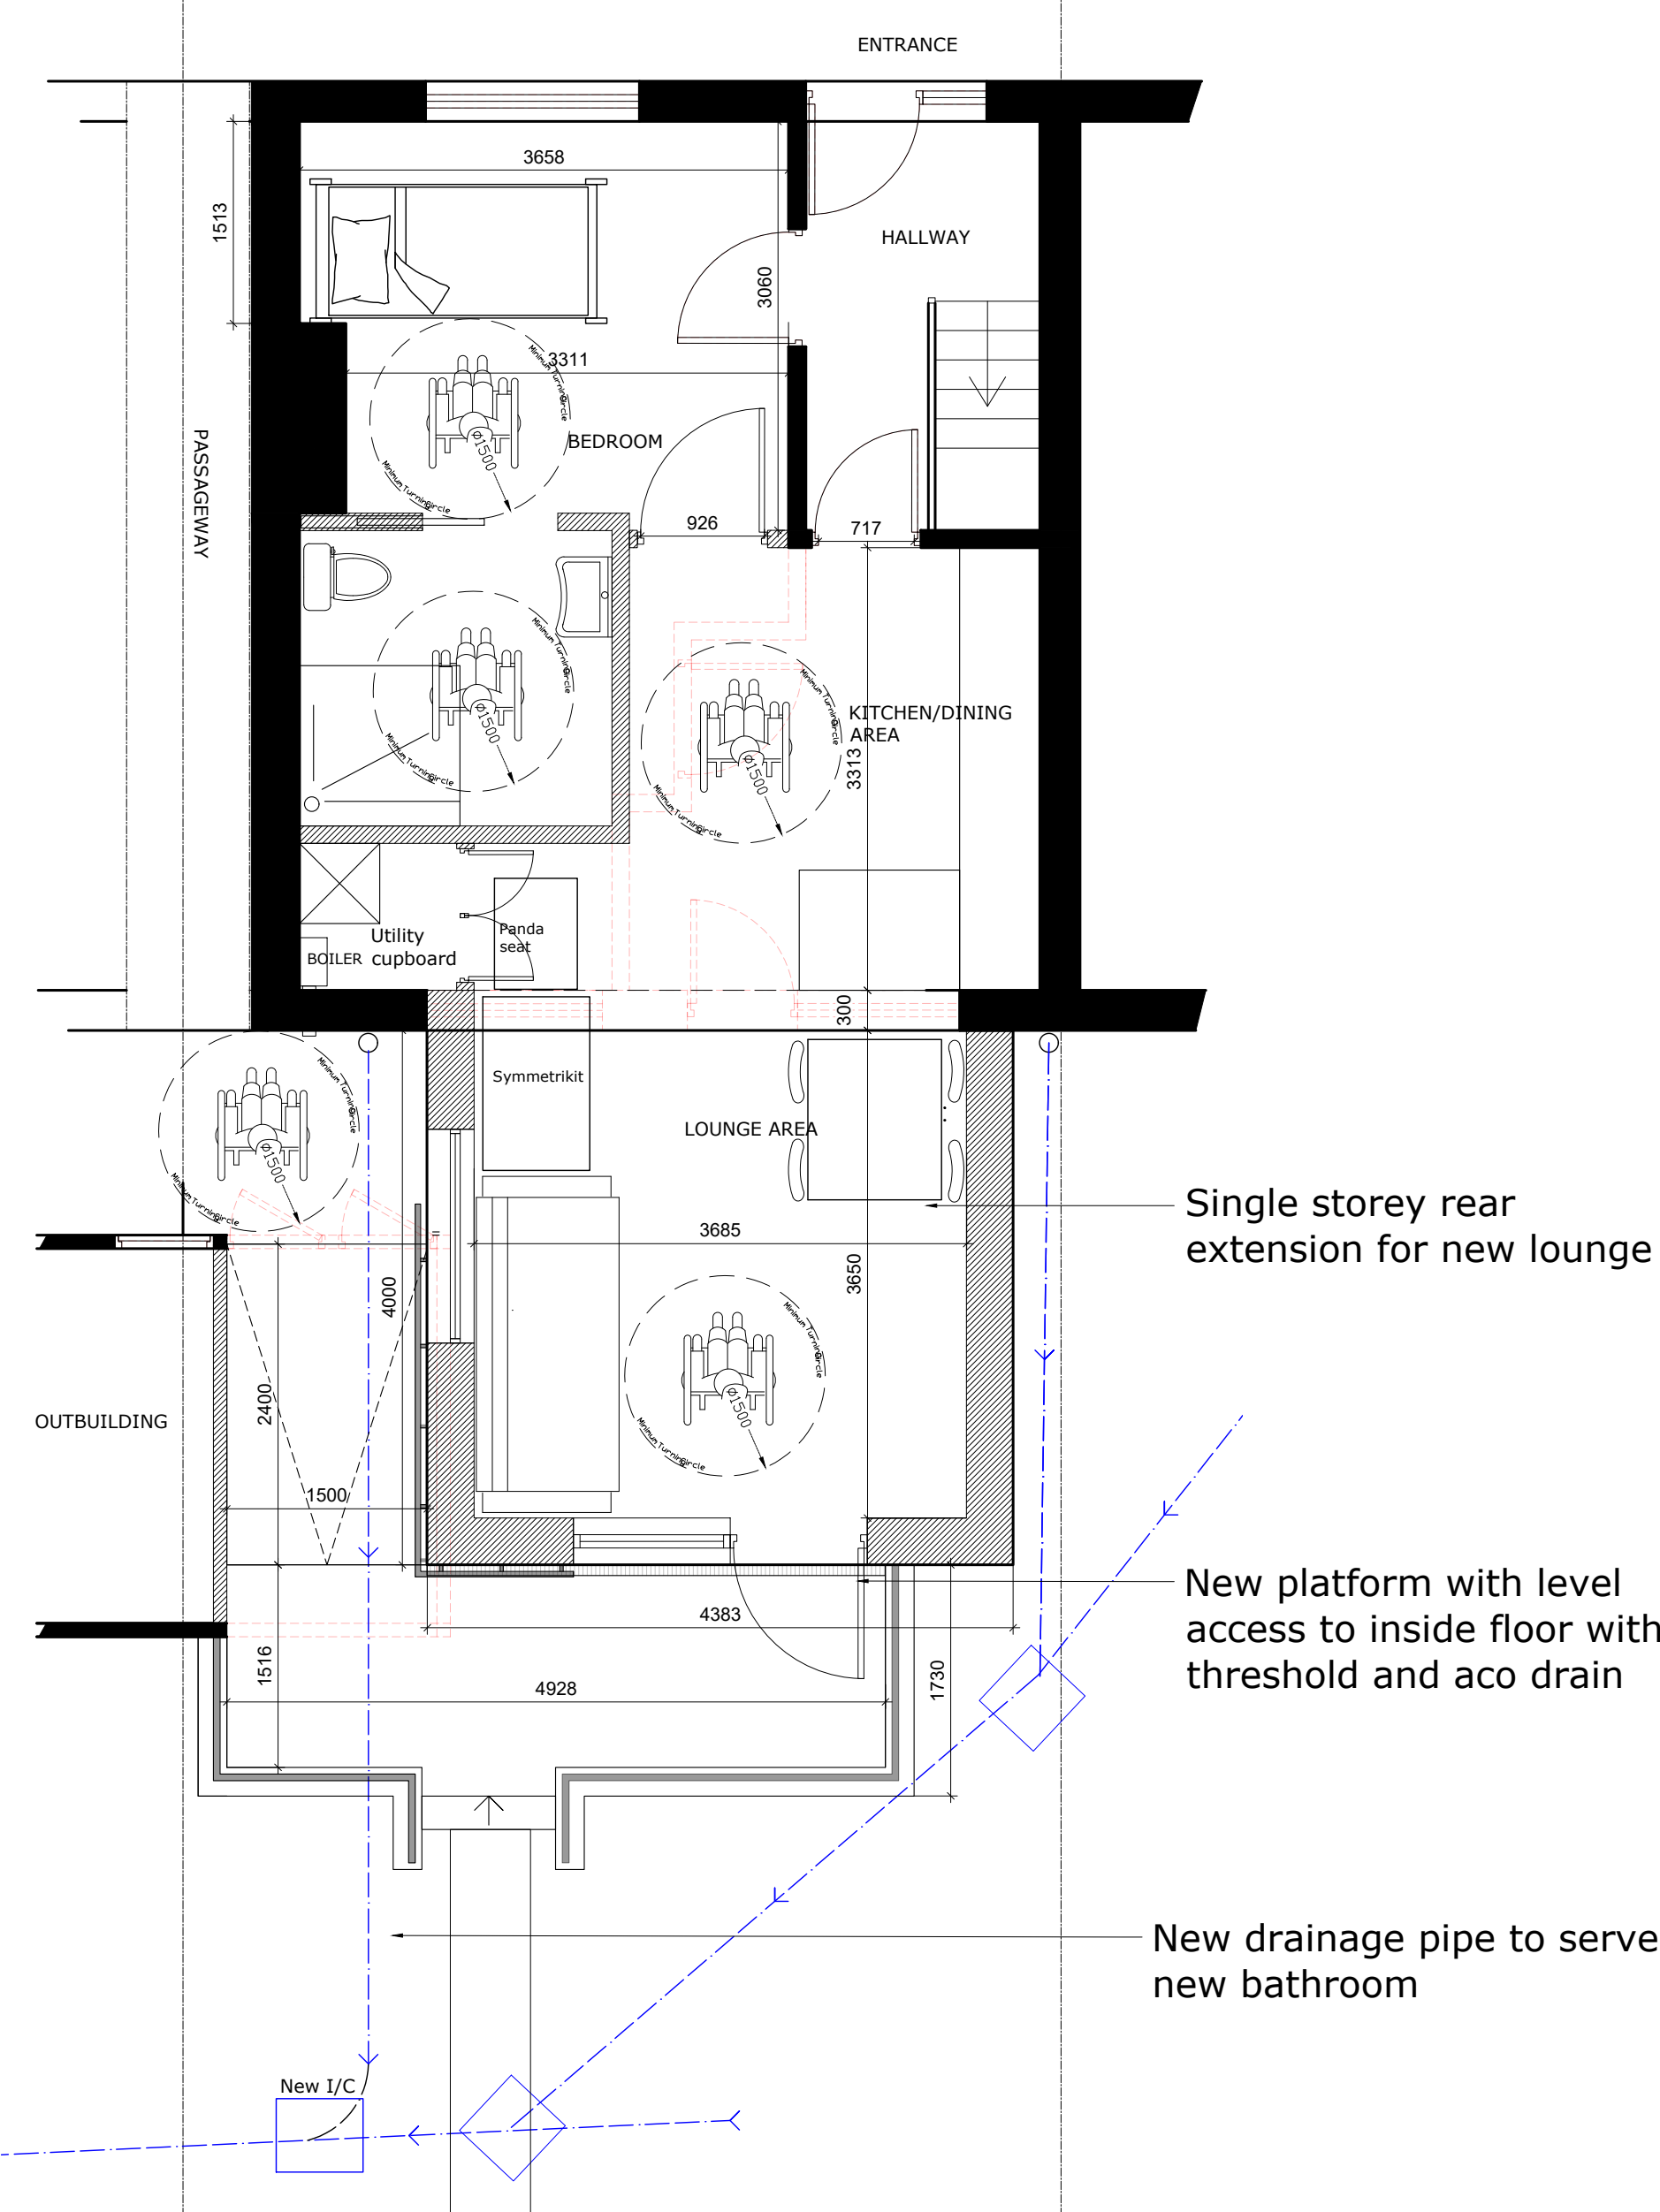
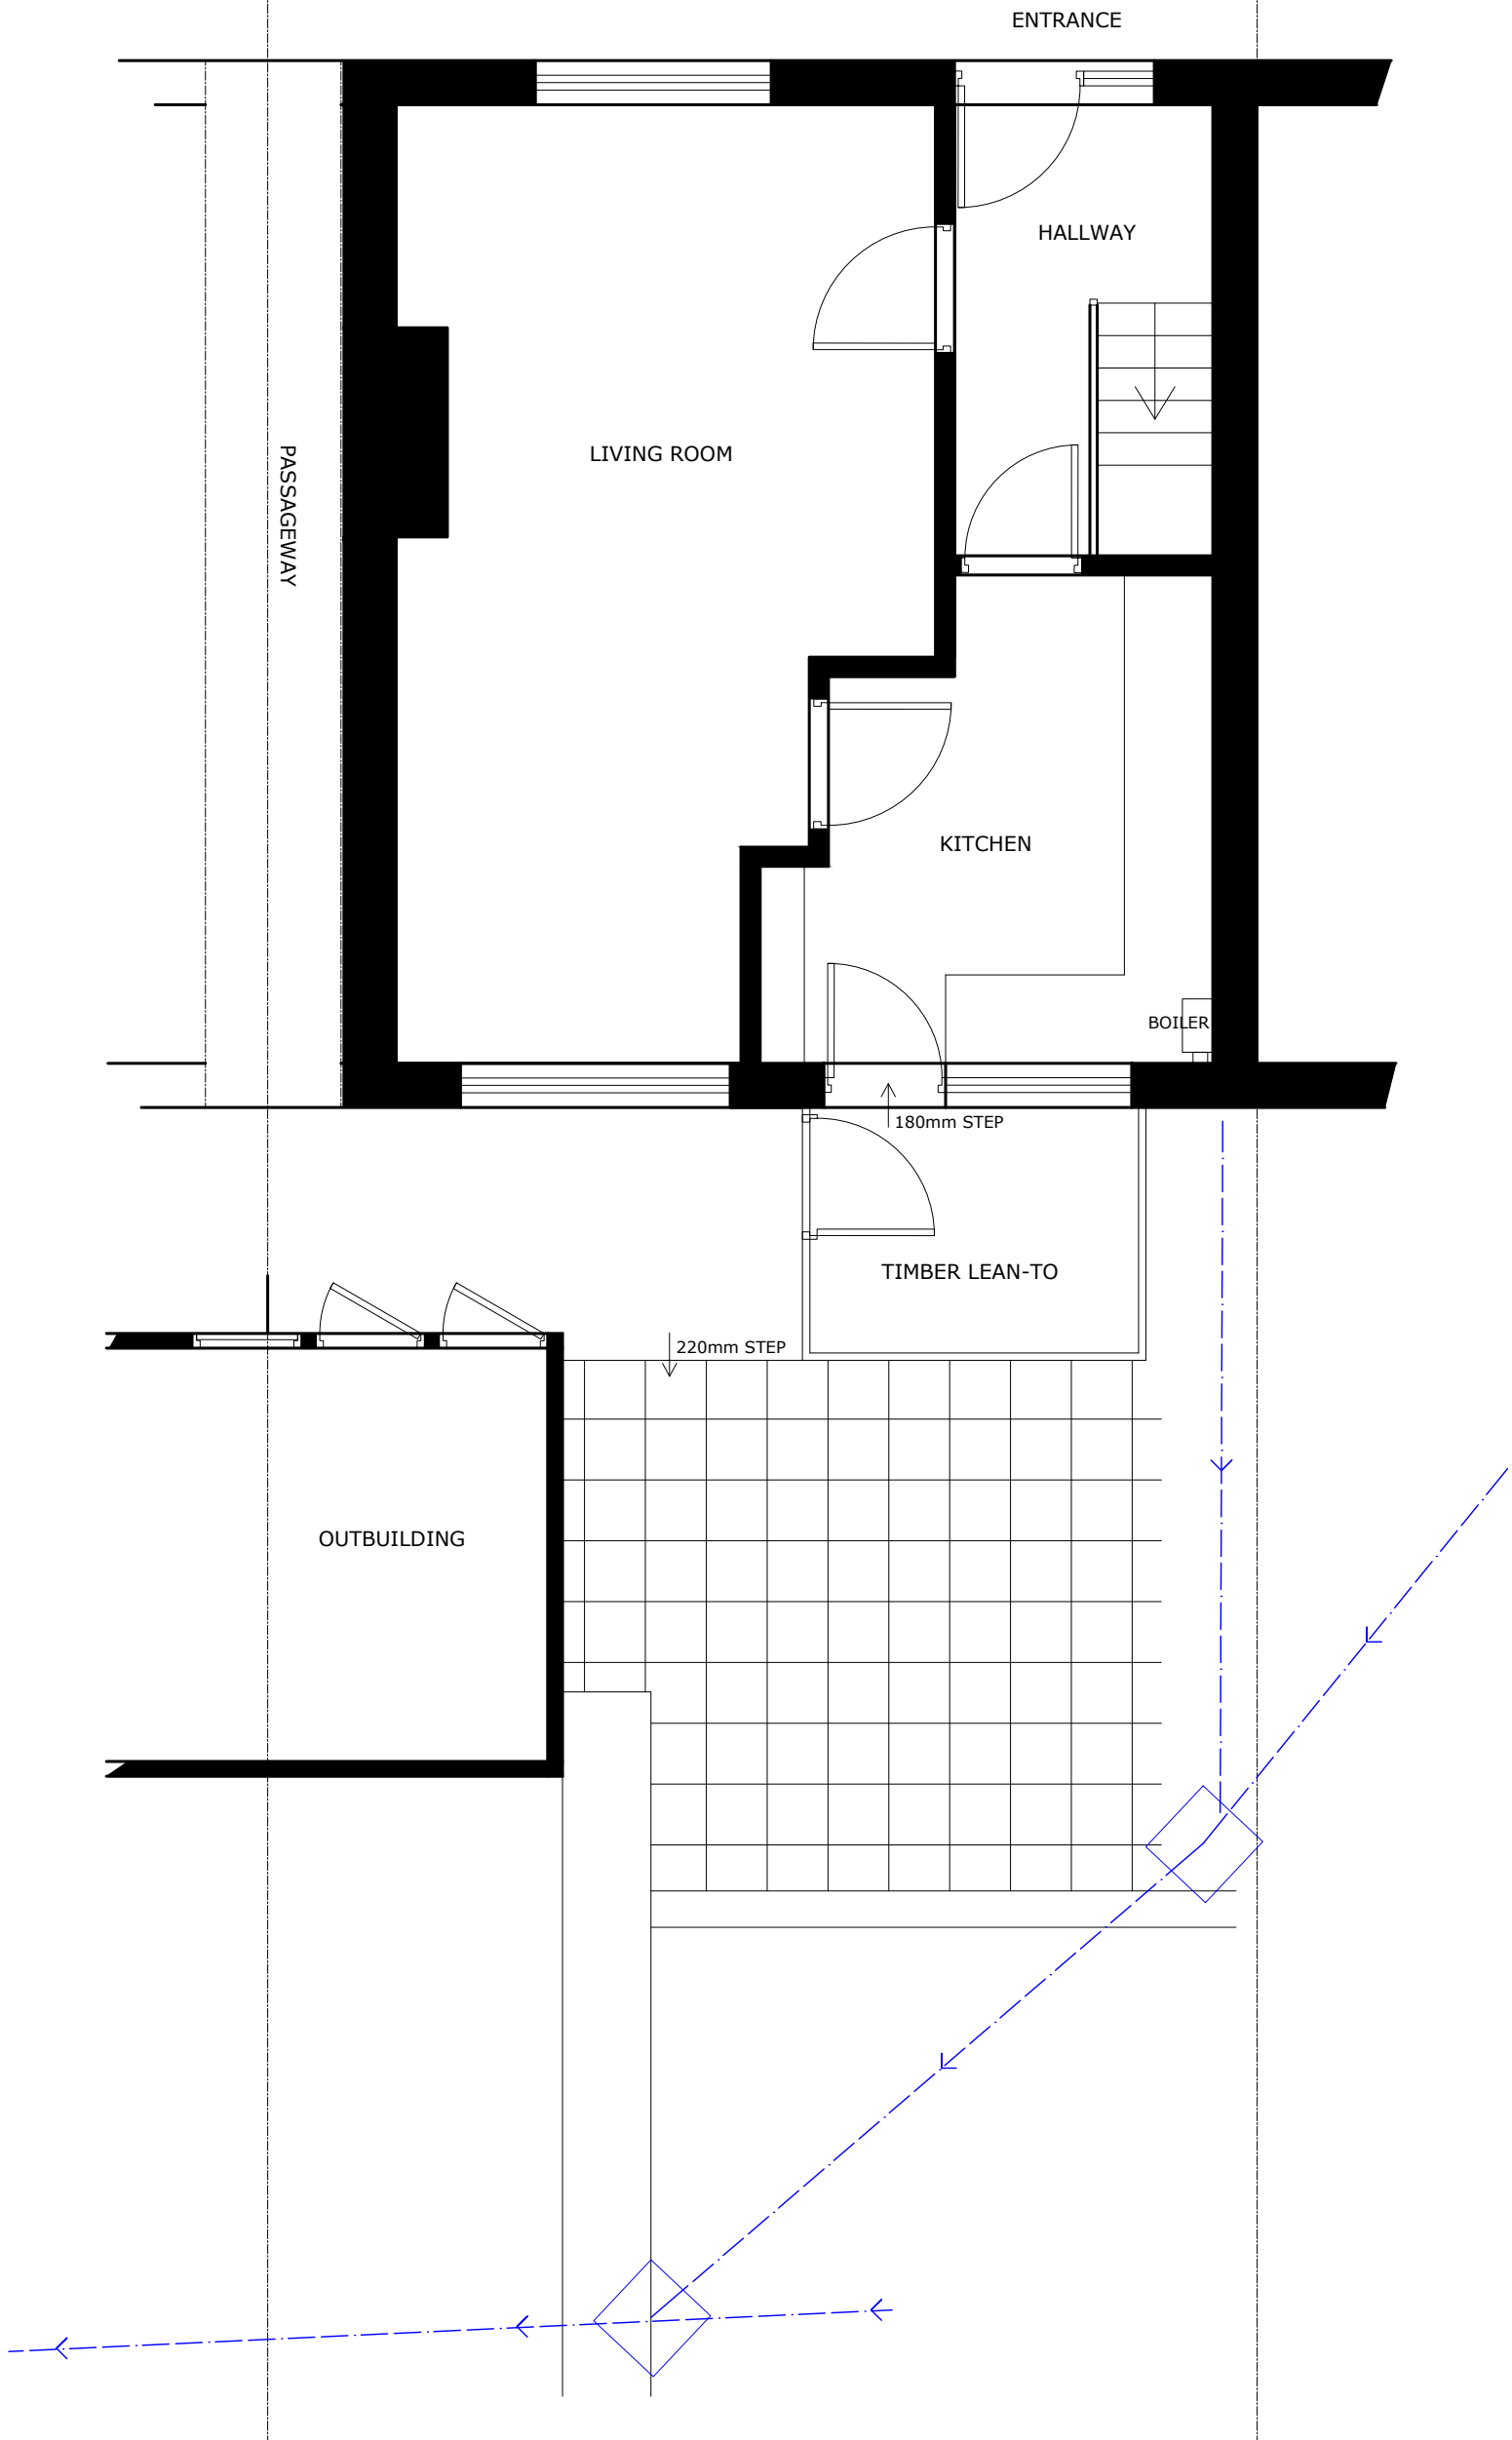


Existing Ground Floor Plan

Proposed Ground Floor Plan

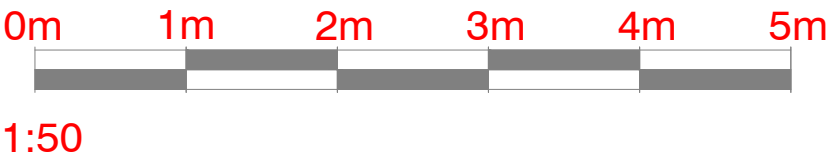

NOTES:

1. All dimensions are in mm and must be checked on site.
2. Drawings are to be read in conjunction with accompanying documents.
3. Any errors or inaccuracies should be brought to the attention of Amber Living.

Revision	Description	By	Date
B	Extended rear extension	AT	07/07/26
C	Equipment shown on plan	MB	18/08/26

Contact Information

Unit 3, Tungsten Building, George Street, Portslade, Brighton, BN41 1RA

Tel: 01273 410836
Email: Heather@amberliving.co.uk

Client Name: Miss Phoebe Preston

Address: 33 Helyers Green, Wick, Littlehampton

Drawing Title: Existing and Proposed Ground Floor Plans

Drawing Reference: HT/02/HelyersGn33

Date: 18/8/26

Scale	Paper	Drawn By	Revision	Direction
1: 50	A2	MB	C	