


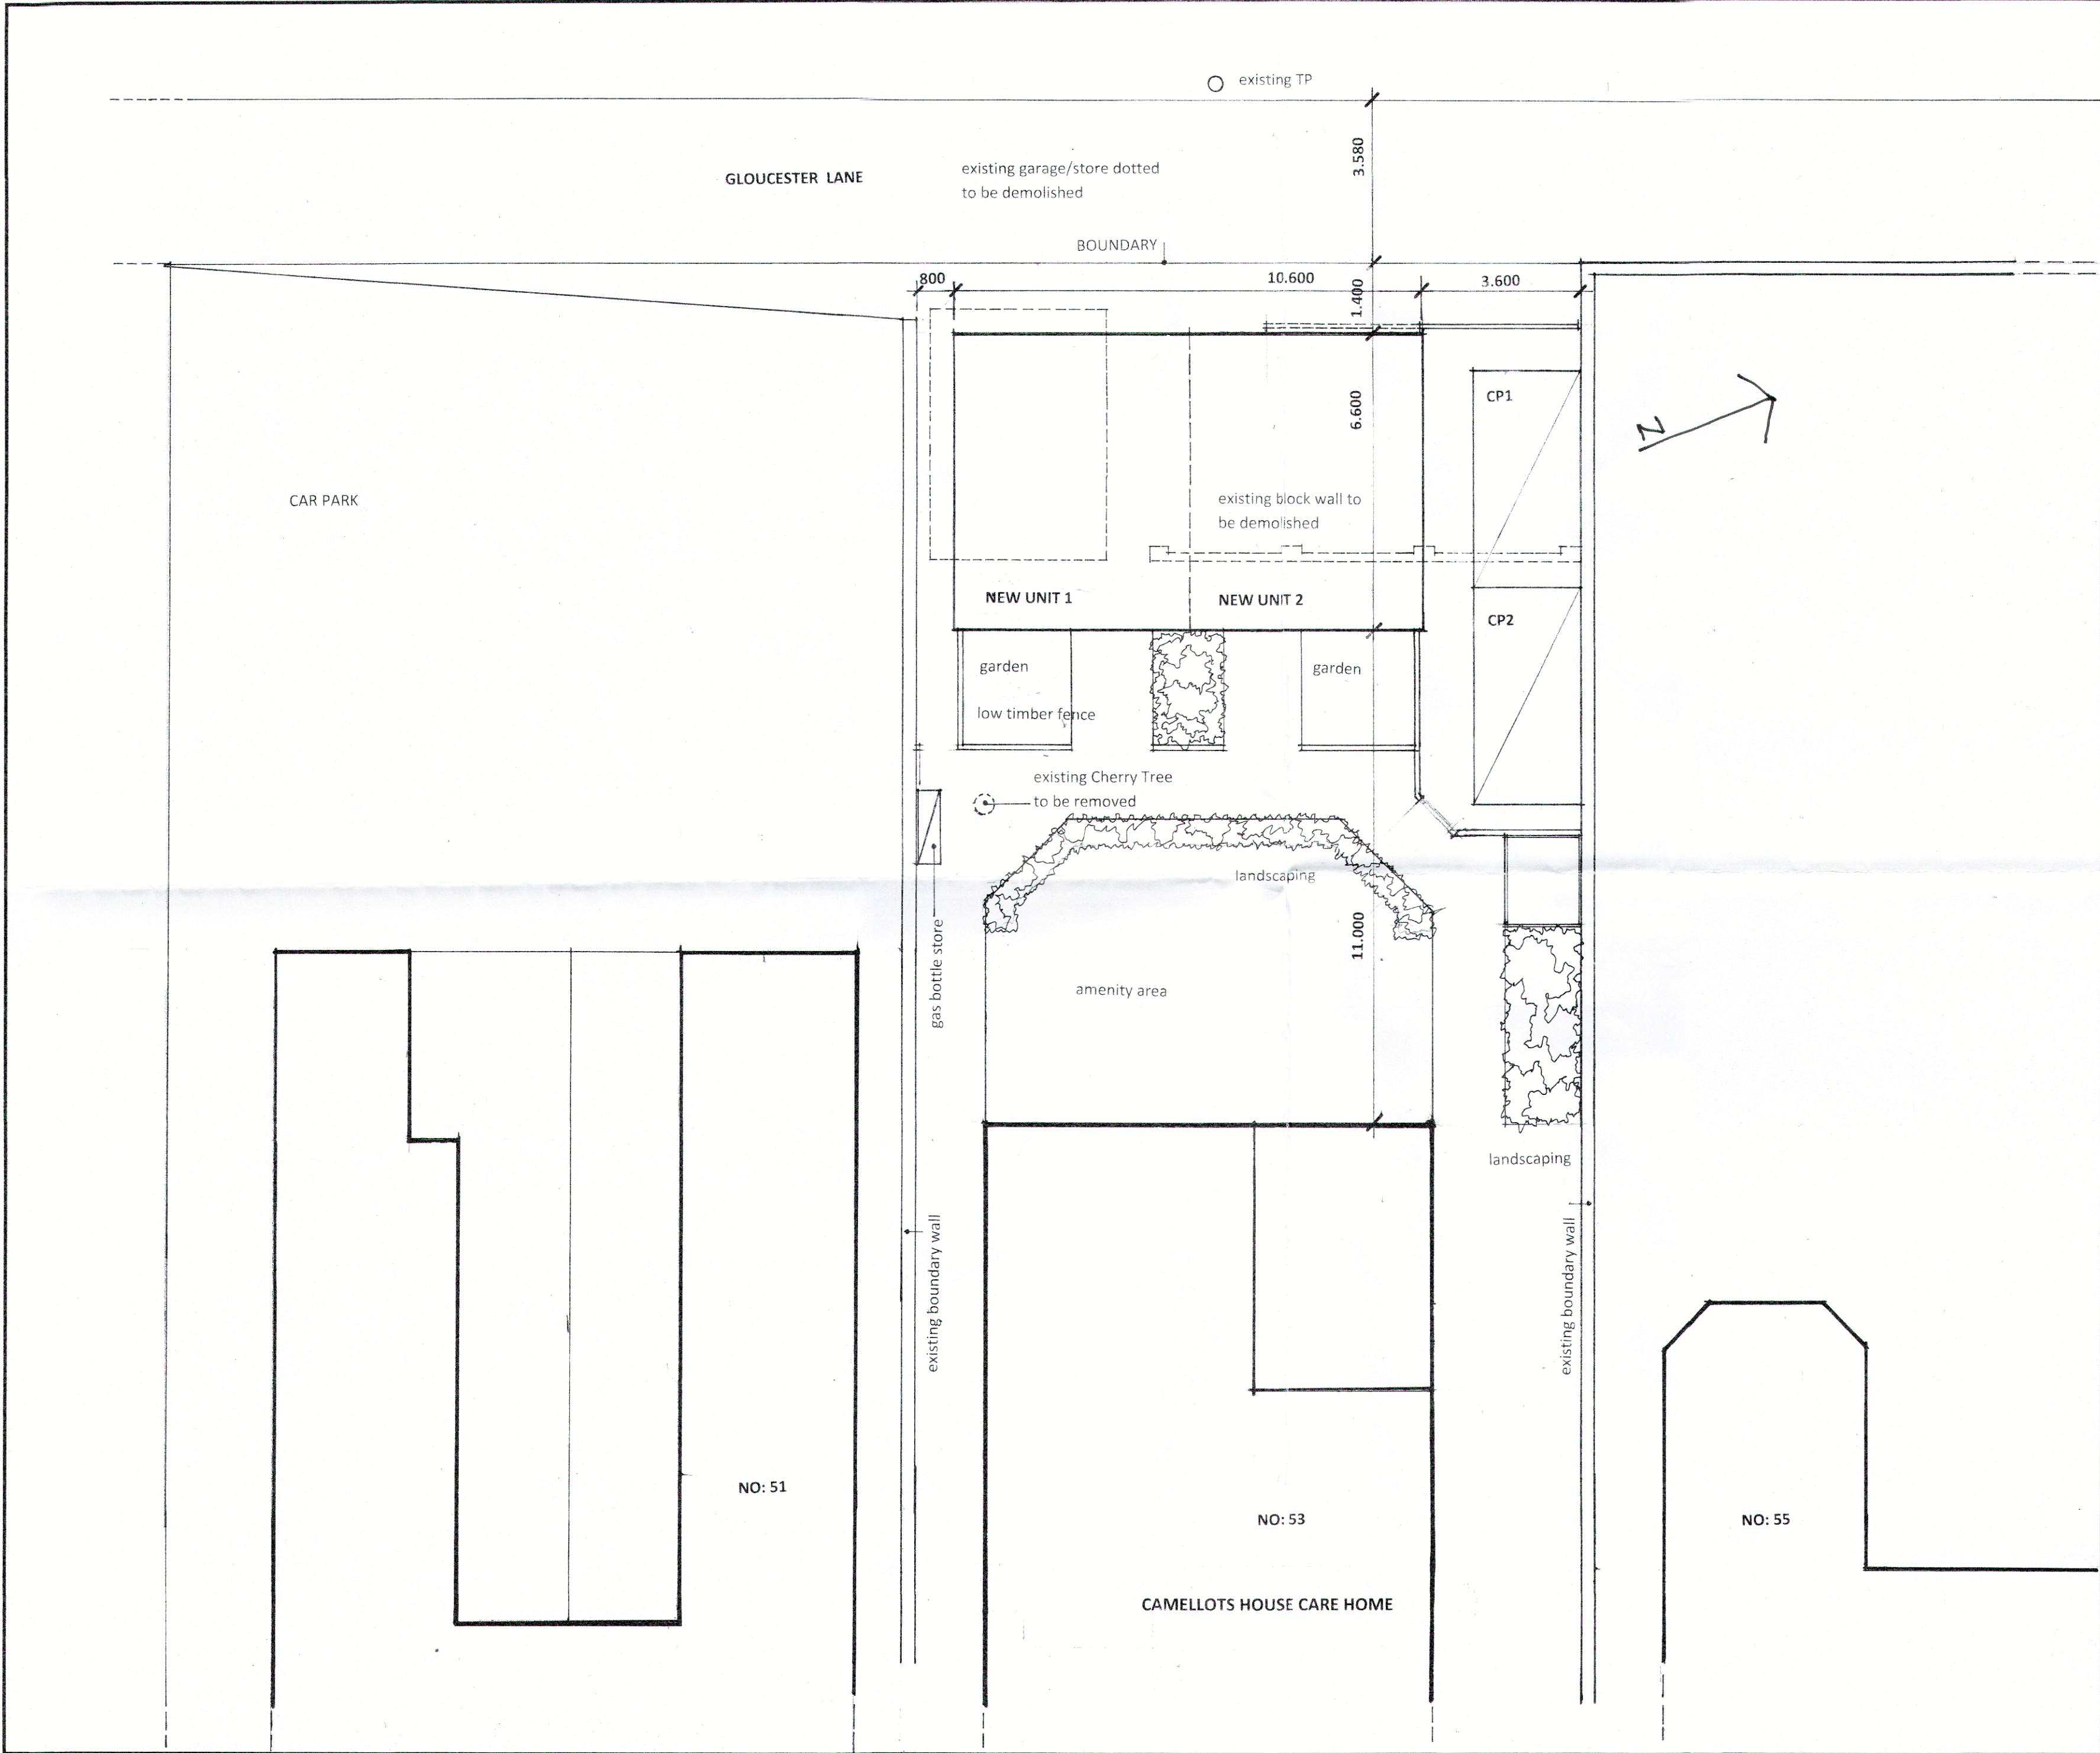

NOTES:
All dimensions must be checked on site and not scaled from this drawing.

Note : This drawing is to be read in conjunction with the Architects Specification and Detailed drawings, and the Sructural Engineers Details and Calculations.

A		
	Date	Revisions

©copyright

Geoffrey G Fry + Associates
Chartered Architect
63 Langbury Lane
Ferring
West Sussex. BN12 6QA

Client
CRAWFORD CARE HOMES LIMITED

Job Title
PROPOSED SINGLE STOREY INDEPENDENT LIVING UNITS FOR RESIDENTS WITH LEARNING DISABILITIES : CAMELLOTS HOUSE, 53 ARUNDEL ROAD, LITTLEHAMPTON. BN17 7BY.

Drawing Title
SITE PLAN

Scale 1-100

Date MAY 2017 **Drawn by** ggfa

Drg No. 3035-001 **Rev.**