
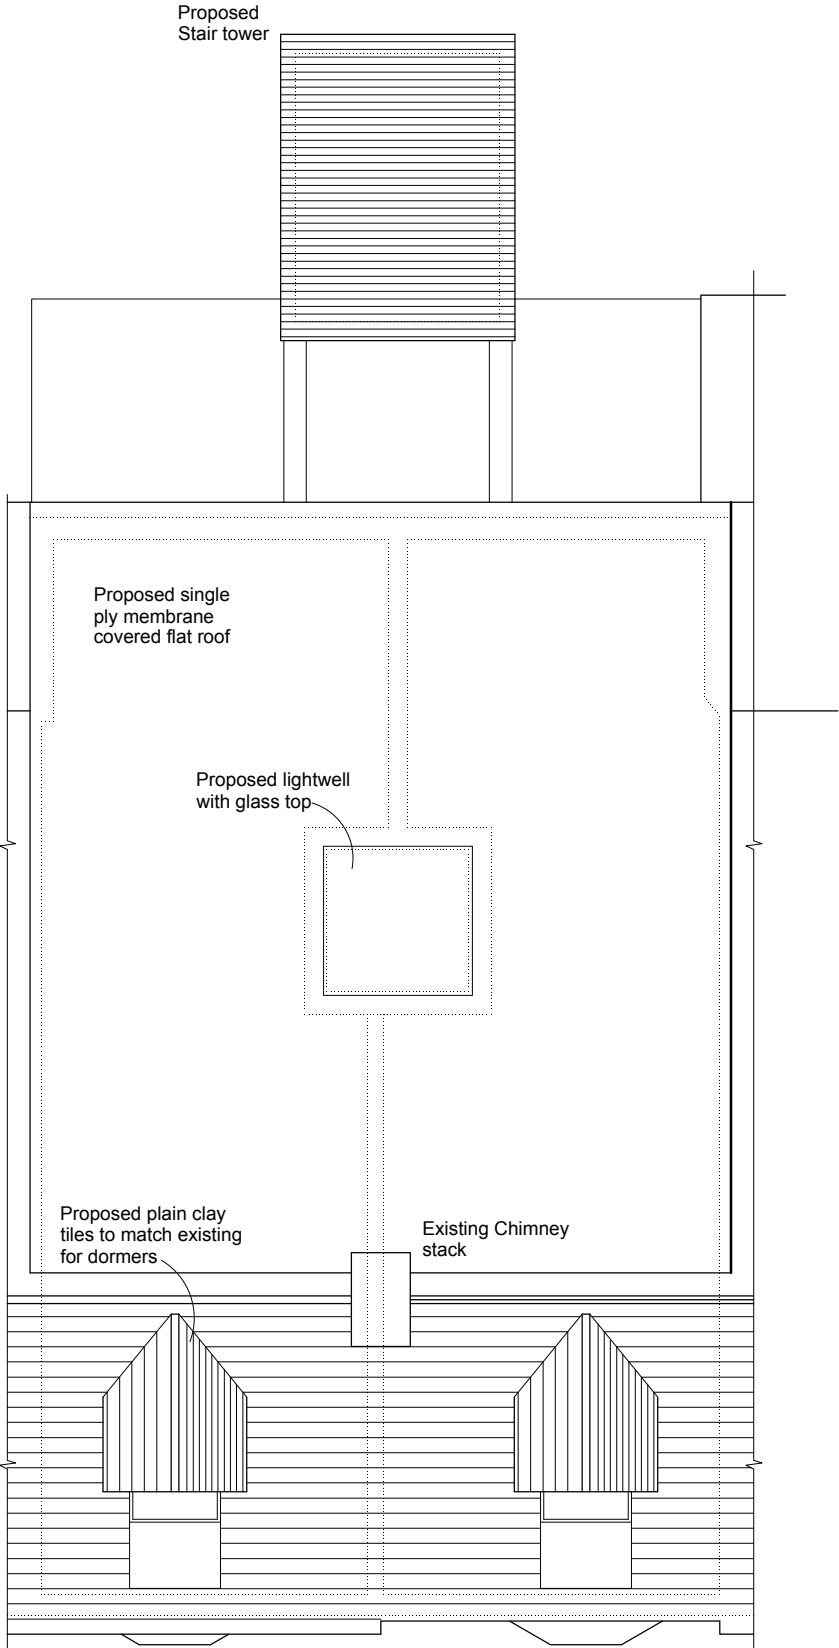


Job No.	Drawing No.	Date	Revision
16 00	PL 102	July 17	

This drawing is copyright
Figure dimensions to be used.
All dimensions and conditions to be verified on site
before proceeding

Planning Application

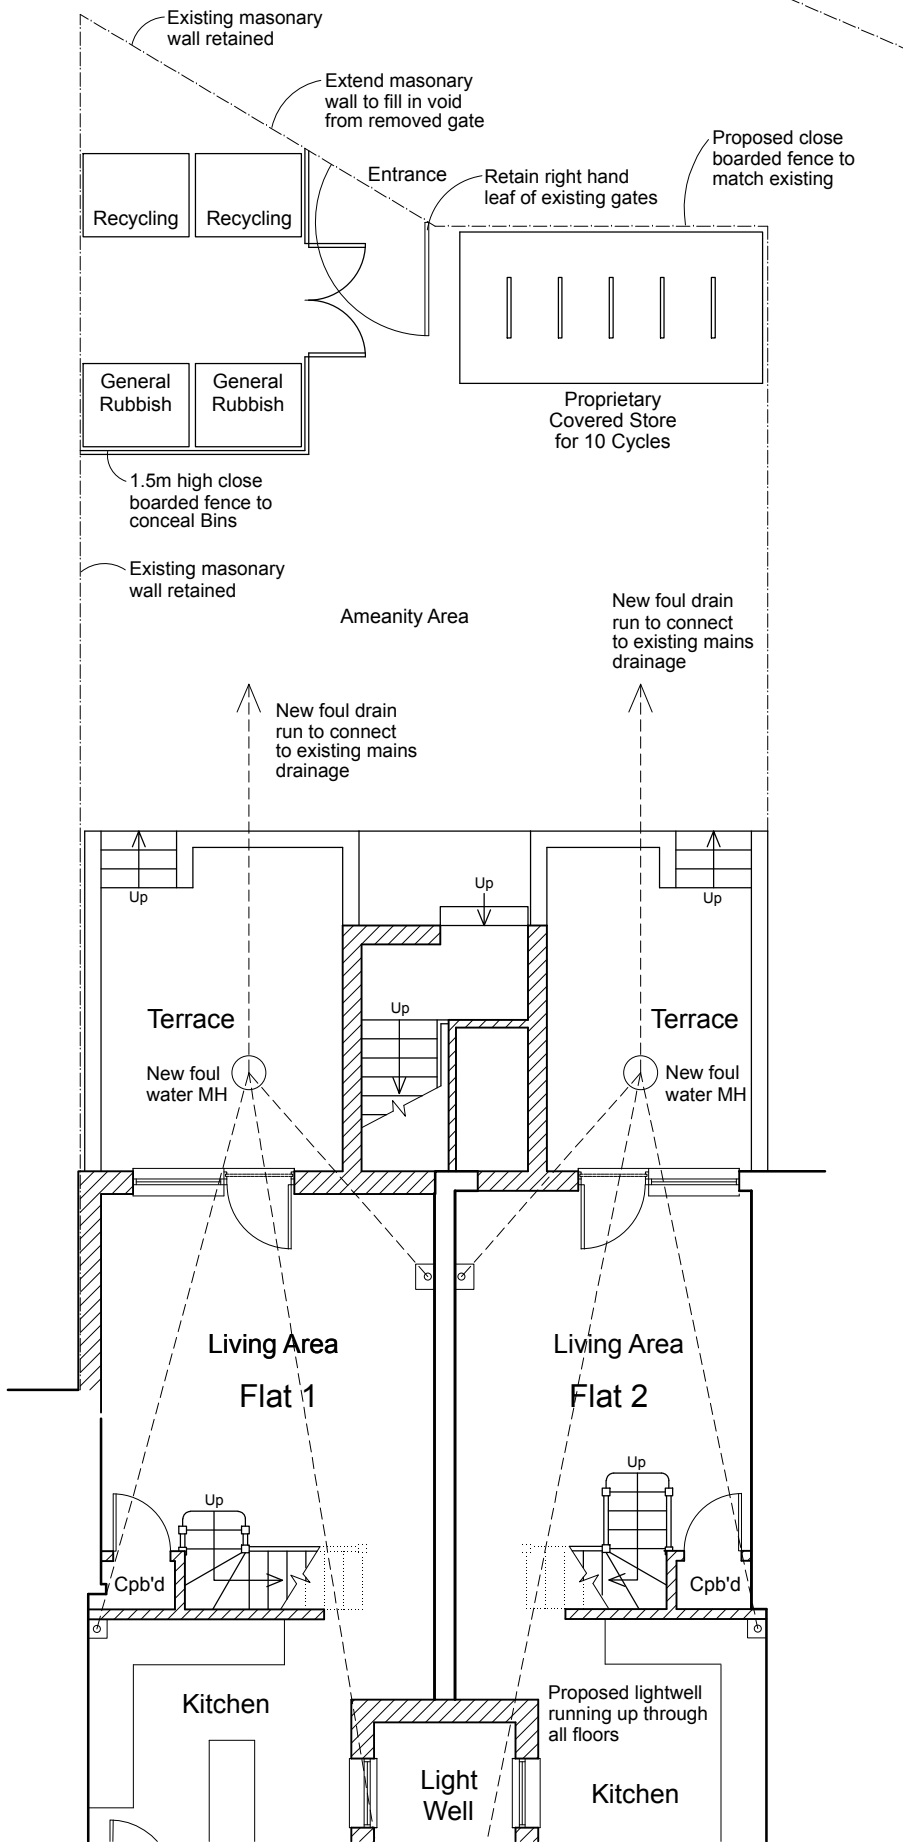

Roof Plan



JCA architects

35 Angmering Lane, East Preston, Littlehampton. BN16 2TA
Telephone 07966 217738
www.jcaarchitects.co.uk

CHARTERED ARCHITECTS

Client
Mr & Mrs M. Kavalieros

Job Title
River Breeze Restaurant,
56 / 57 Pier Road,
Littlehampton,
West Sussex.

Drawing Title
Proposed Drawing
Site and Roof Plans
1/100 @ A3