



Job No.	Drawing No.	Date	Revision
16 00	S 01	June 16	


This drawing is copyright
 Figure dimensions to be used. DO NOT SCALE
 All dimensions and conditions to be verified on site
 before proceeding

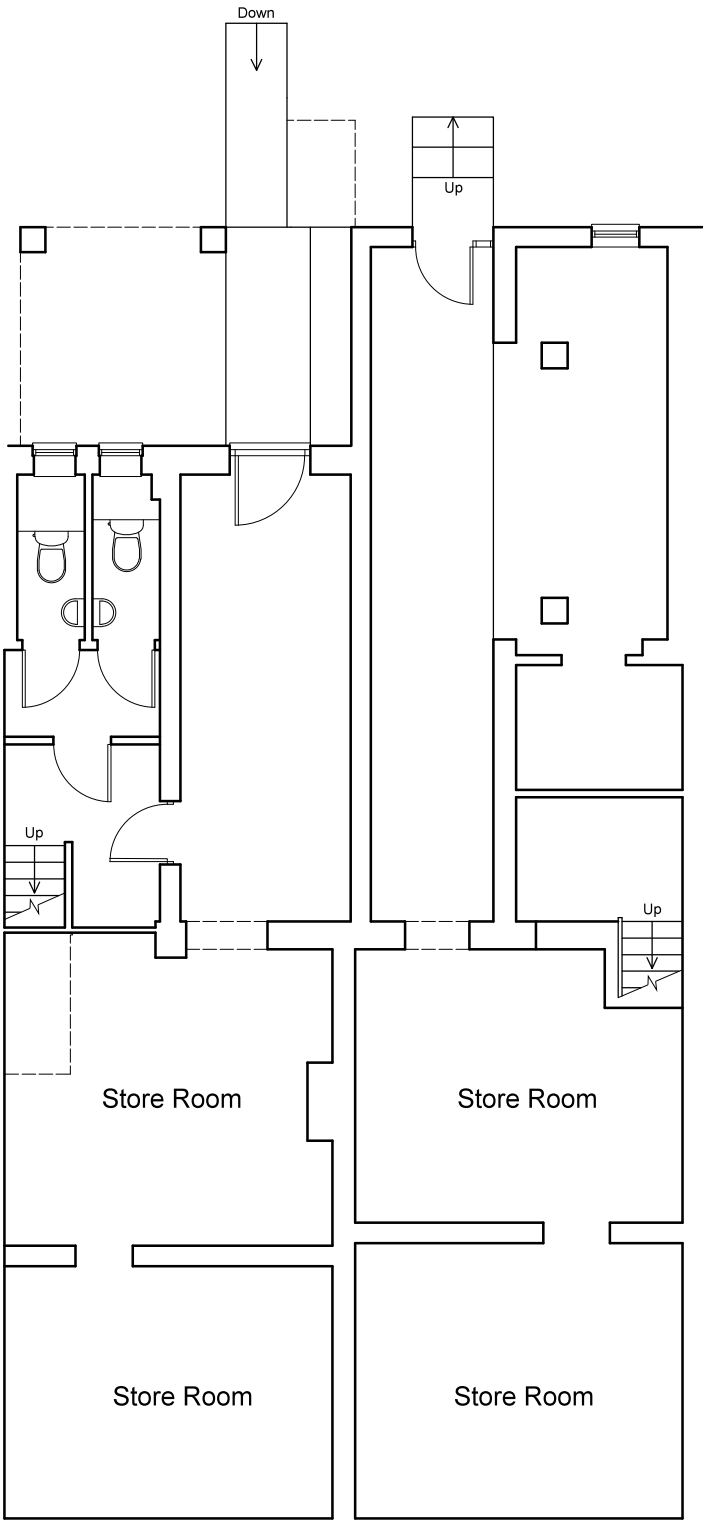

Basement Floor Plan

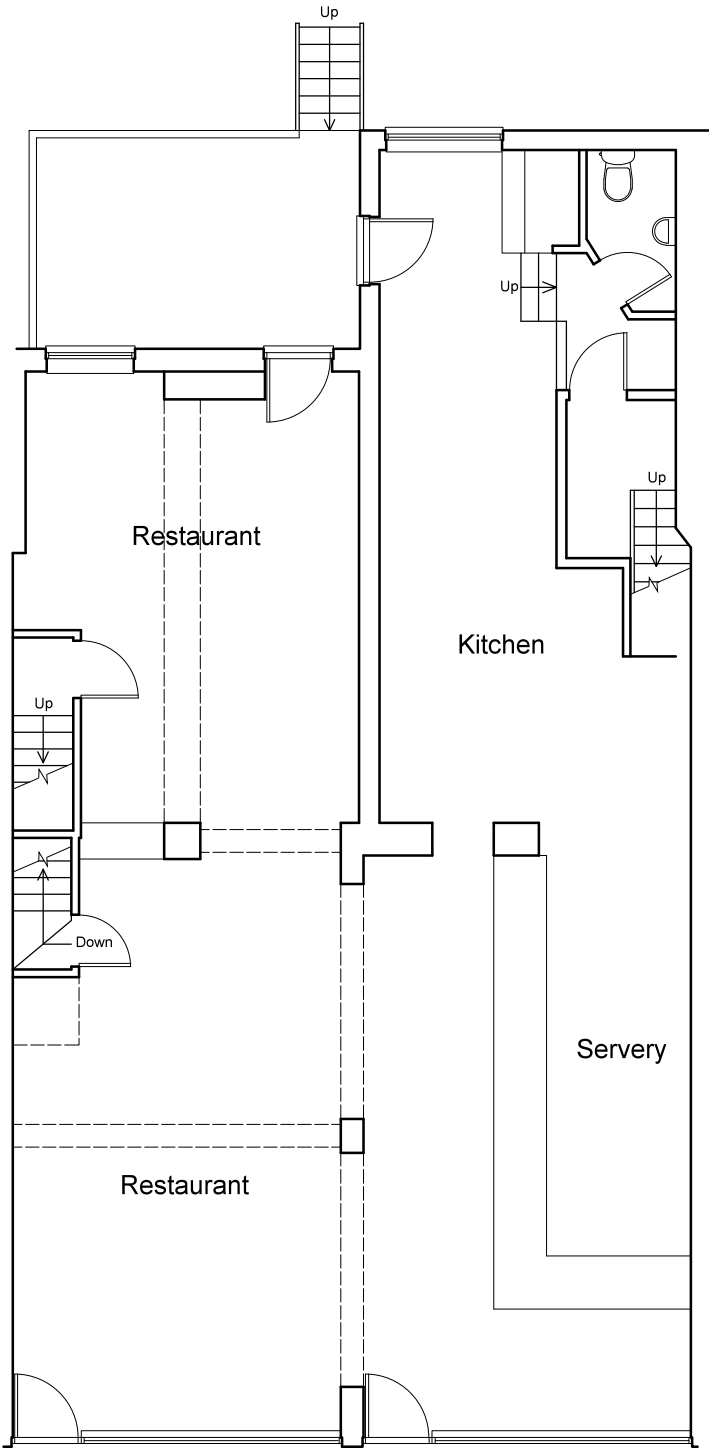

Ground Floor Plan

 

JCA architects



35 Angmering Lane, East Preston, Littlehampton. BN16 2TA
 Telephone 07966 217738
 www.jcaarchitects.co.uk



Client Mr & Mrs M. Kavalieros
Job Title River Breeze Restaurant, 56 / 57 Pier Road, Littlehampton, West Sussex.
Drawing Title Survey Drawing Basement and Ground Floor Plans 1/100 @ A3