




PROPOSED ELEVATIONS 1:100

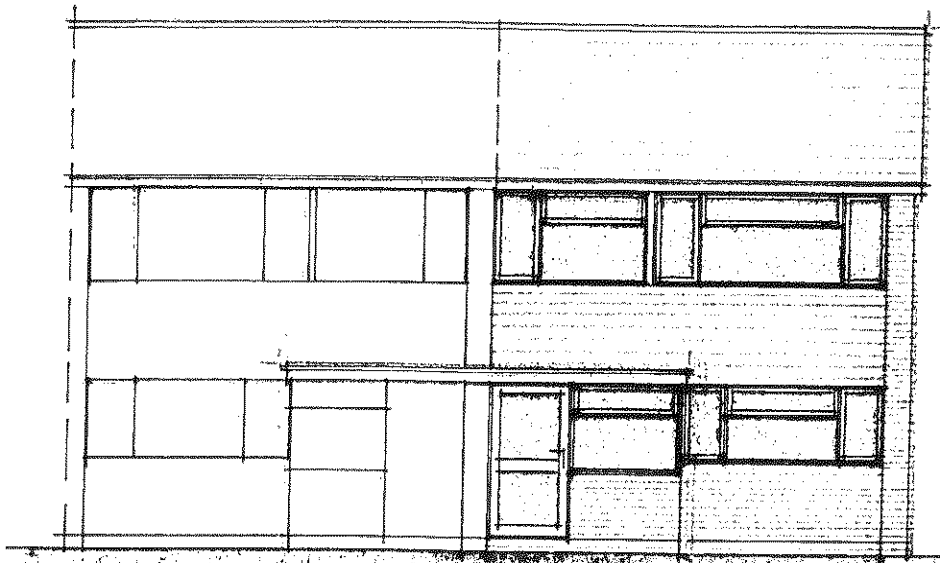

FRONT

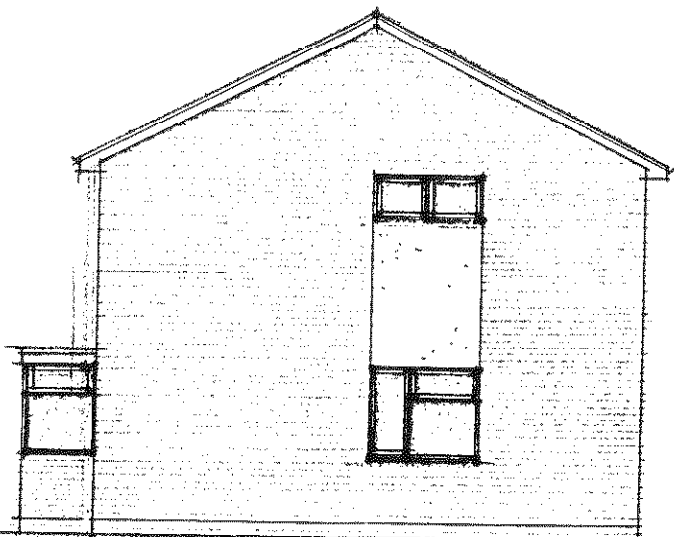

SIDE

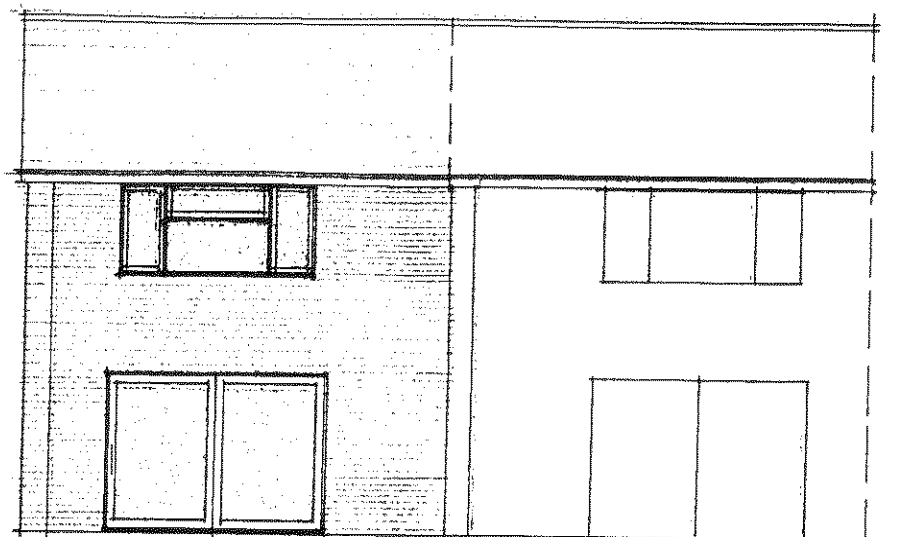


REAR


SCHEDULE OF FINISHES

- ELEVATIONS - face brickwork to match existing with vertical tile hanging panels
- WINDOWS/DOORS - white PVCu plastic & double glazed
- ROOF - interlocking roof to match
- EAVES - white PVCu plastic
- R/W GOODS - black PVCu half round guttering with 63mm diameter downpipes

THE CONTRACTOR IS TO PROVIDE SAMPLES FOR APPROVAL BY THE CLIENT AND THE LOCAL PLANNING AUTHORITY WHERE REQUIRED.

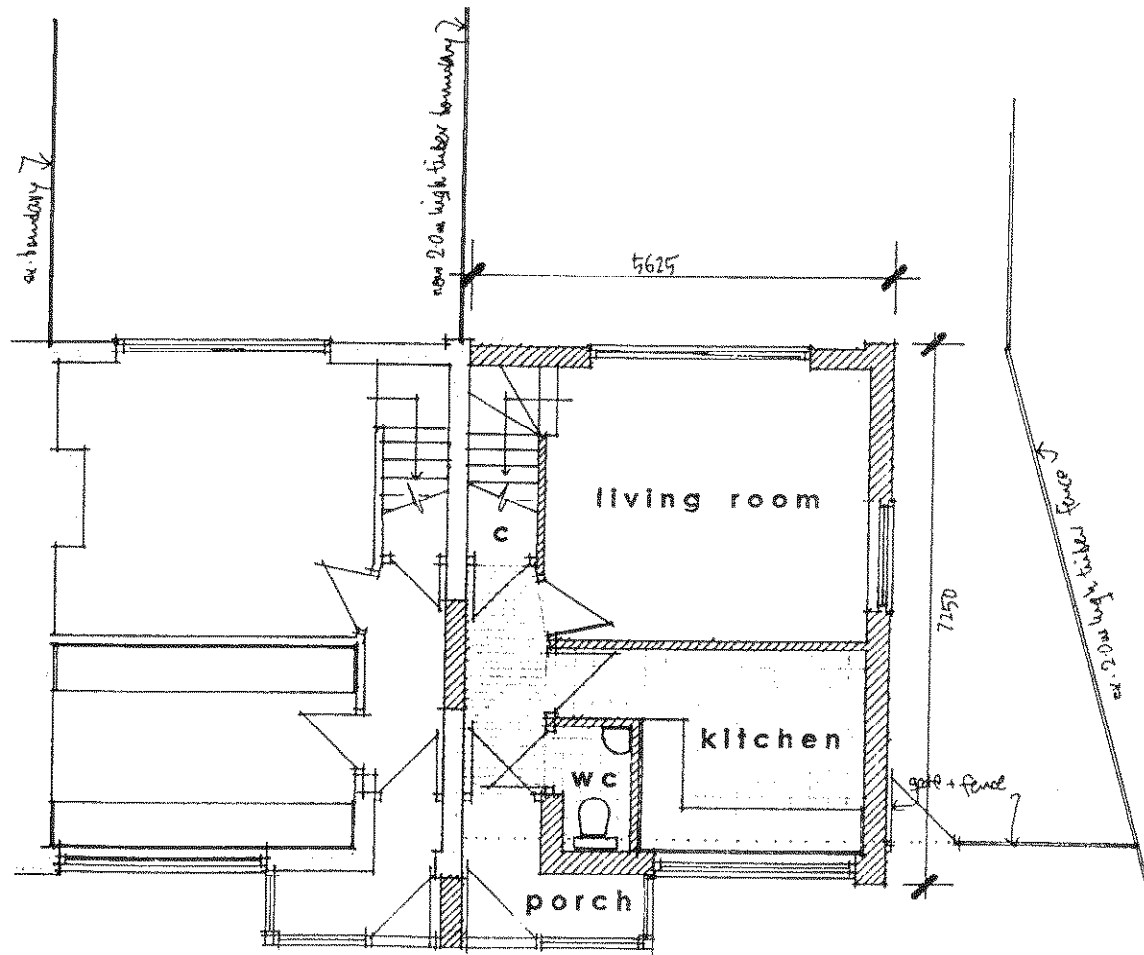

GROUND FLOOR PLAN 1:100

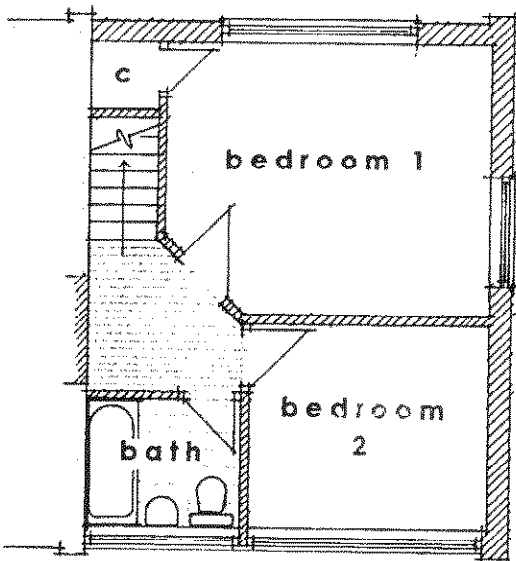

1st FLOOR PLAN 1:100

Revisions A - windows added to side elevation 2/8/10

Figured dimensions to take precedence over scaled dimensions. The contractor is to verify all dimensions on site before commencing any works.
Any discrepancies whatsoever to be brought to the attention of the client immediately.
The copyright of this drawing is reserved and the drawing must not be disclosed without authority.

Project
14 HIGHDOWN DRIVE, LITTLEHAMPTON
Proposed attached dwelling to existing house

Client
Drawing no. LH/HDD/01 A
Scale AS SHOWN Date JULY 2010
Drawn by WG

WAYNE GANDER MCIAT
Chartered Architectural Technologist
98 Durrington Lane
WORTHING
West Sussex
BN13 2RQ
Tel/Fax 01903 694817
Email - wayne@wngander.co.uk