






FRONT ELEVATION

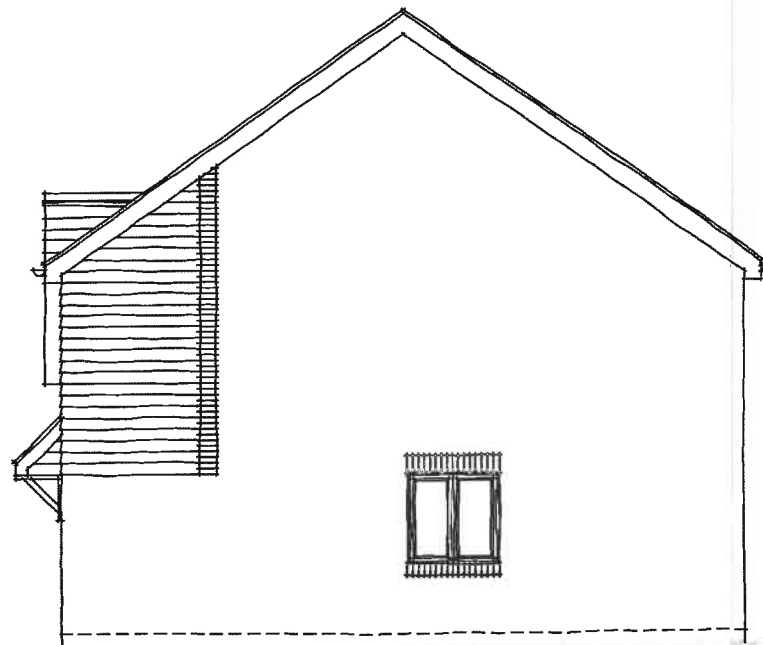


SIDE ELEVATION

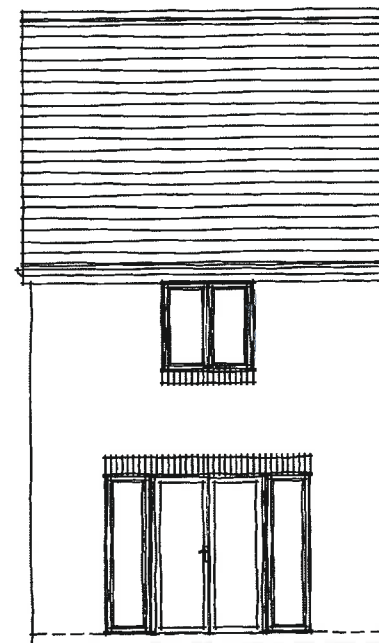


REAR ELEVATION

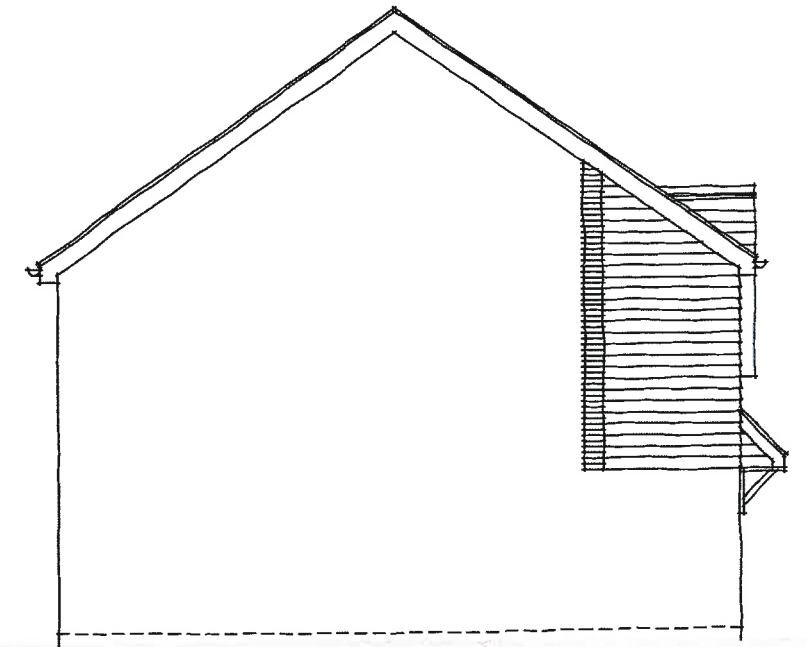


SIDE ELEVATION

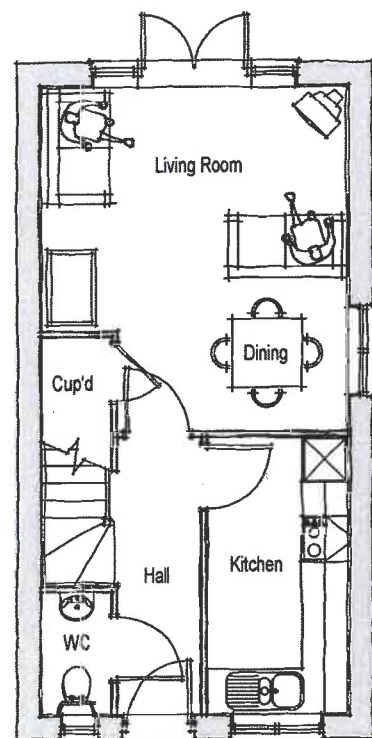

GROUND FLOOR PLAN

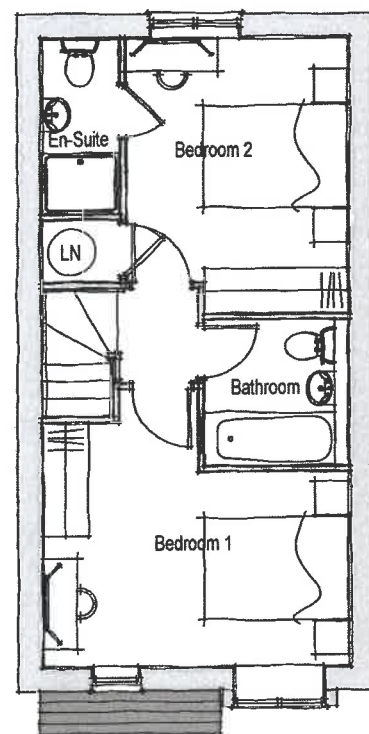

FIRST FLOOR PLAN

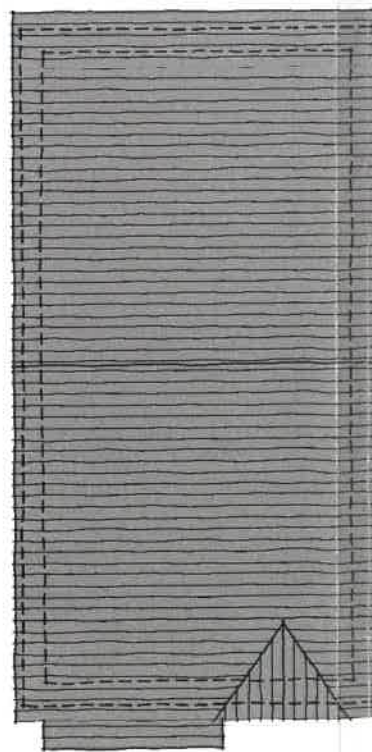

ROOF PLAN

TYPE H228

| Rev.                                       | Date                     | Description          | Drawn          | Checked        |
|--------------------------------------------|--------------------------|----------------------|----------------|----------------|
| Client                                     | <b>Bellway</b>           | Scale 1:100 @ A3     | Drawn MCN      | Checked DGP    |
| Project                                    | Courtwick, Littlehampton | Date Oct 2013        | File TYPE H228 |                |
| Drawing Title                              | Type H228 - Plot 162     | Drg.No. P802/H228/03 | Rev.           | Drawing Status |
| Plans and Elevations - Style 2 - Tile Hung |                          |                      |                | PLANNING       |



AAP Architecture Ltd, Unit A, Monument Business Centre, Monument Way East, Woking, Surrey GU21 5LY. Tel: 01483 727345 Fax: 01483 727375  
Web: www.aap-arc.co.uk E-mail: projects@aap-arc.co.uk

This drawing is the copyright of AAP Architecture Ltd.

W1244/13