


BLOCK A

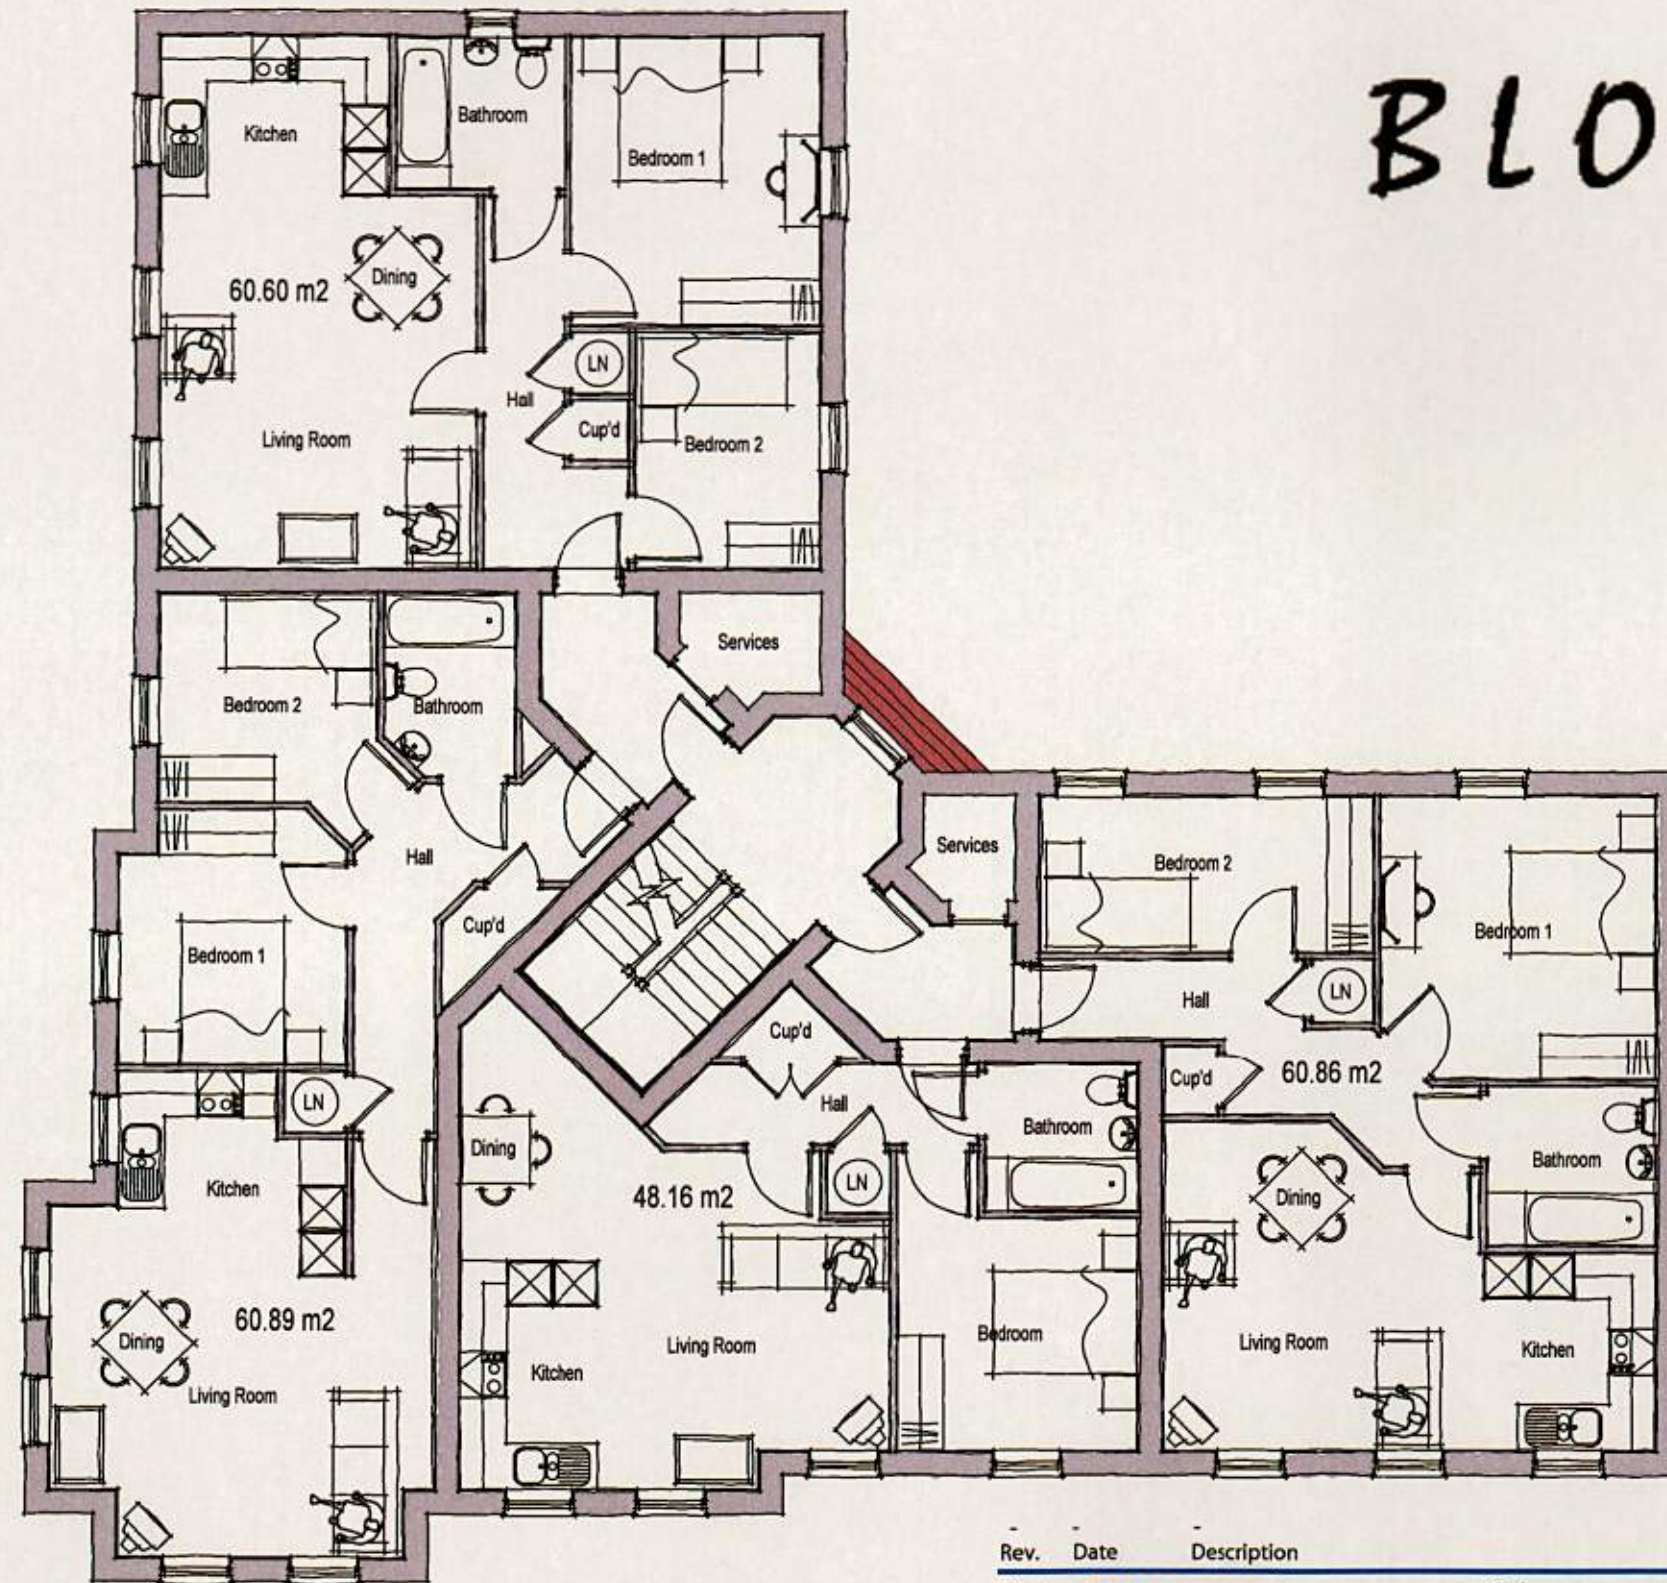

FIRST FLOOR PLAN

Rev.	Date	Description	Scale	Drawn	Checked	Drawn	Checked
			1:100 @ A3	MCN	DGP		
Client		Bellway		File		Block A	
Project		Courtwick Littlehampton		Date		July 2013	
Drawing Title		Block A		Drg.No.		P802/BA/02	
First Floor Plan				Rev.		PLANNING	



AAP Architecture Ltd, Unit A, Monument Business Centre, Monument Way East, Woking, Surrey GU21 5LY. Tel: 01483 727345 Fax: 01483 727375
Web: www.aap-arc.co.uk E-mail: projects@aap-arc.co.uk

This drawing is the copyright of AAP Architecture Ltd.