


BLOCK A

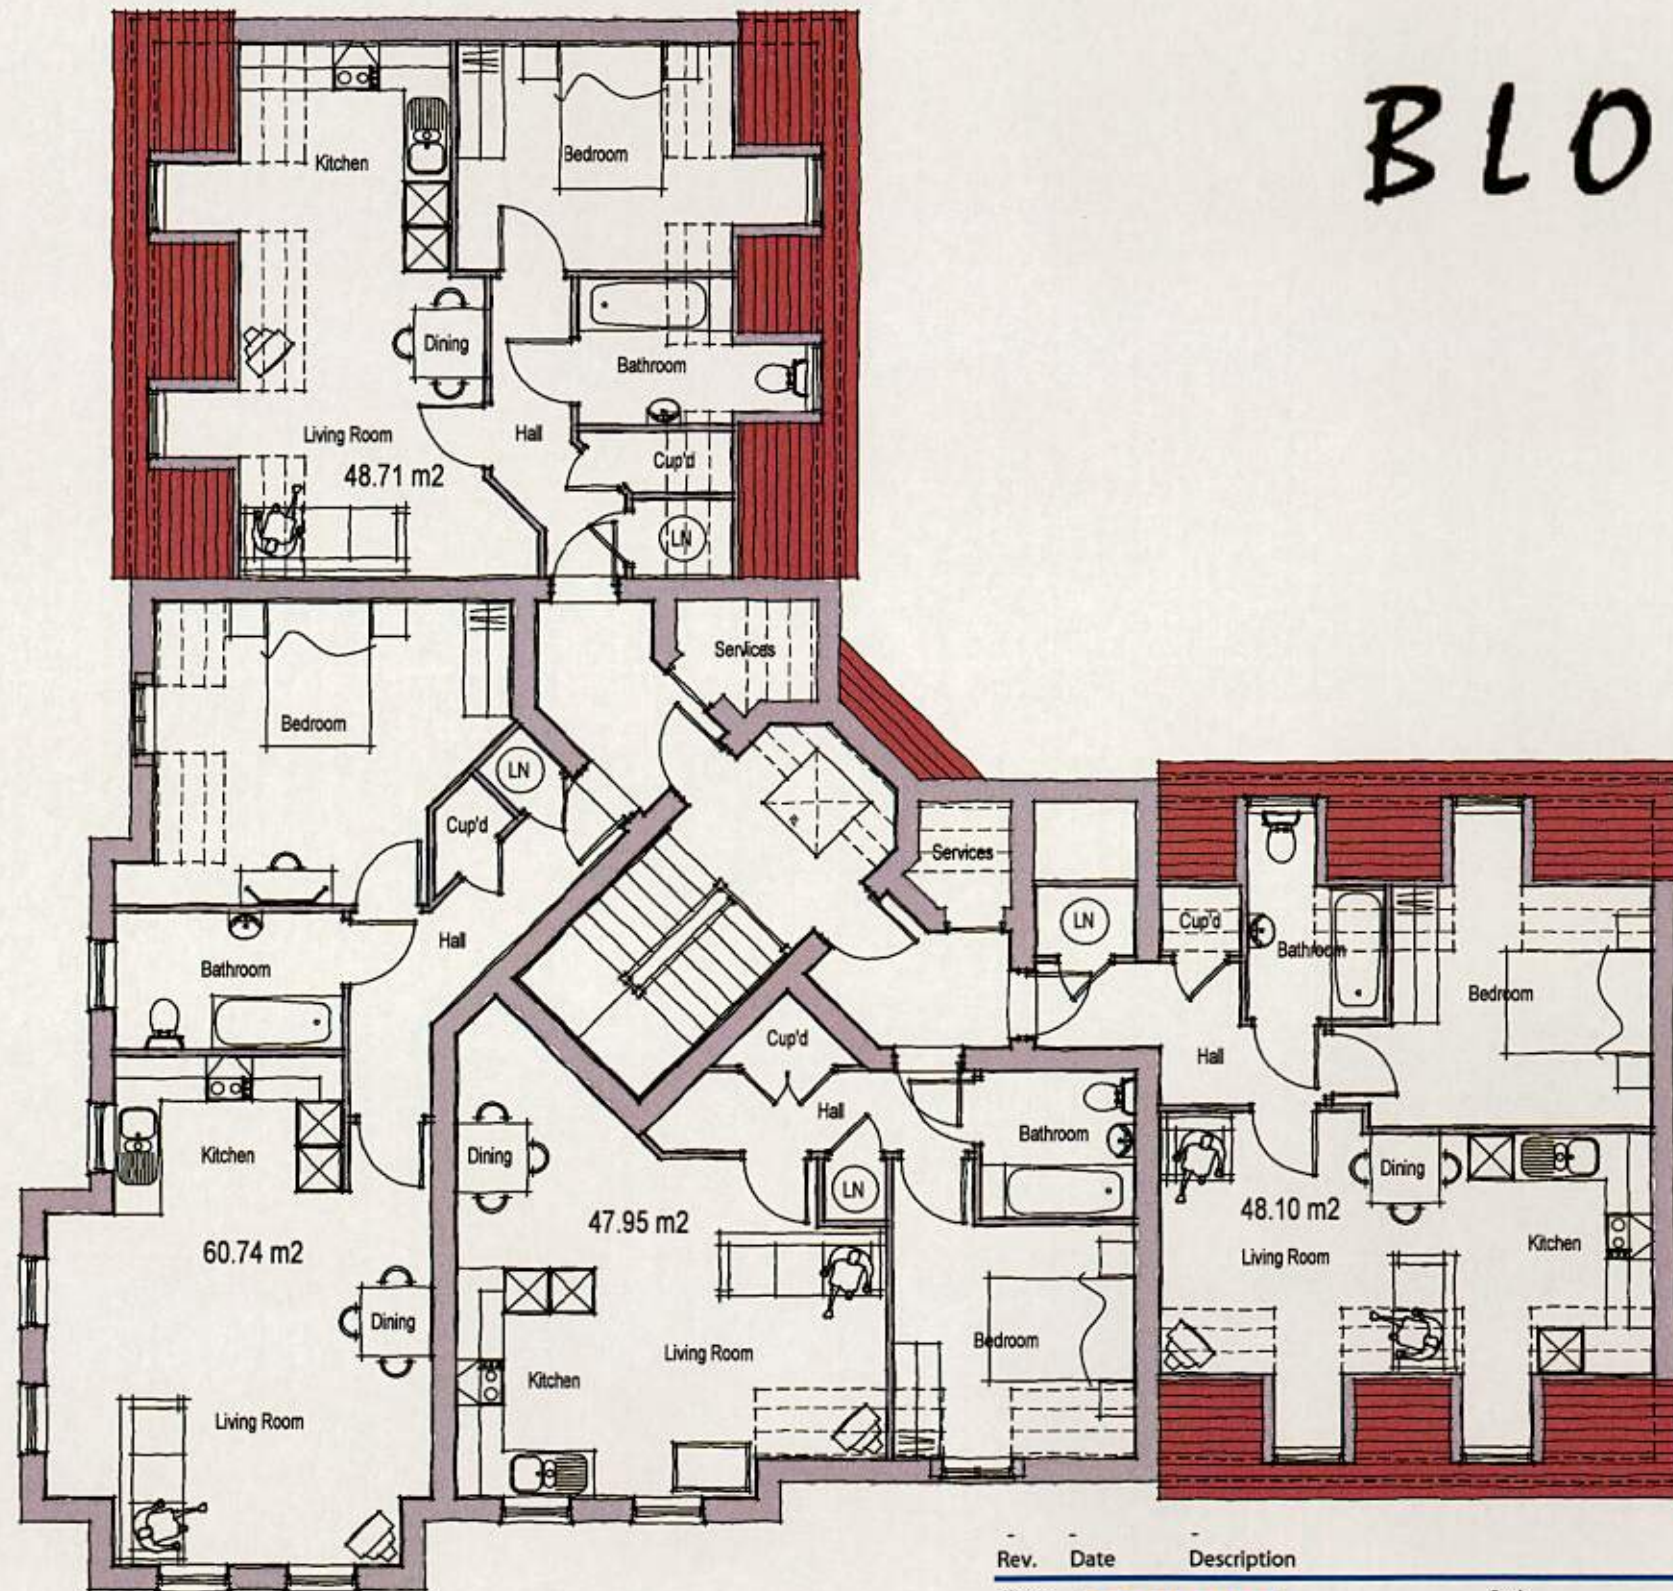

SECOND FLOOR PLAN

Rev.	Date	Description	Scale	Drawn	Checked
Client		Bellway	1:100 @ A3	MCN	DGP
Project		Courtwick Littlehampton	Date	July 2013	File Block A
Drawing Title		Block A Second Floor Plan	Drg.No.	P802/BA/03	Rev.
					Drawing Status
					PLANNING



AAP Architecture Ltd, Unit A, Monument Business Centre, Monument Way East, Woking, Surrey GU21 5LY. Tel: 01483 727345 Fax: 01483 727375
Web: www.aap-arc.co.uk E-mail: projects@aap-arc.co.uk

This drawing is the copyright of AAP Architecture Ltd.