


BLOCK A



ROOF PLAN

Rev.	Date	Description	Scale	Drawn	Checked	Drawn	Checked
				MCN	DGP		
Client		Bellway		Scale		1:100 @ A3	
Project		Courtwick Littlehampton		Date		July 2013	
Drawing Title		Block A Roof Plan		Drg.No.		P802/BA/04	
				Rev.		-	
				File		Block A	
				Drawing Status		PLANNING	

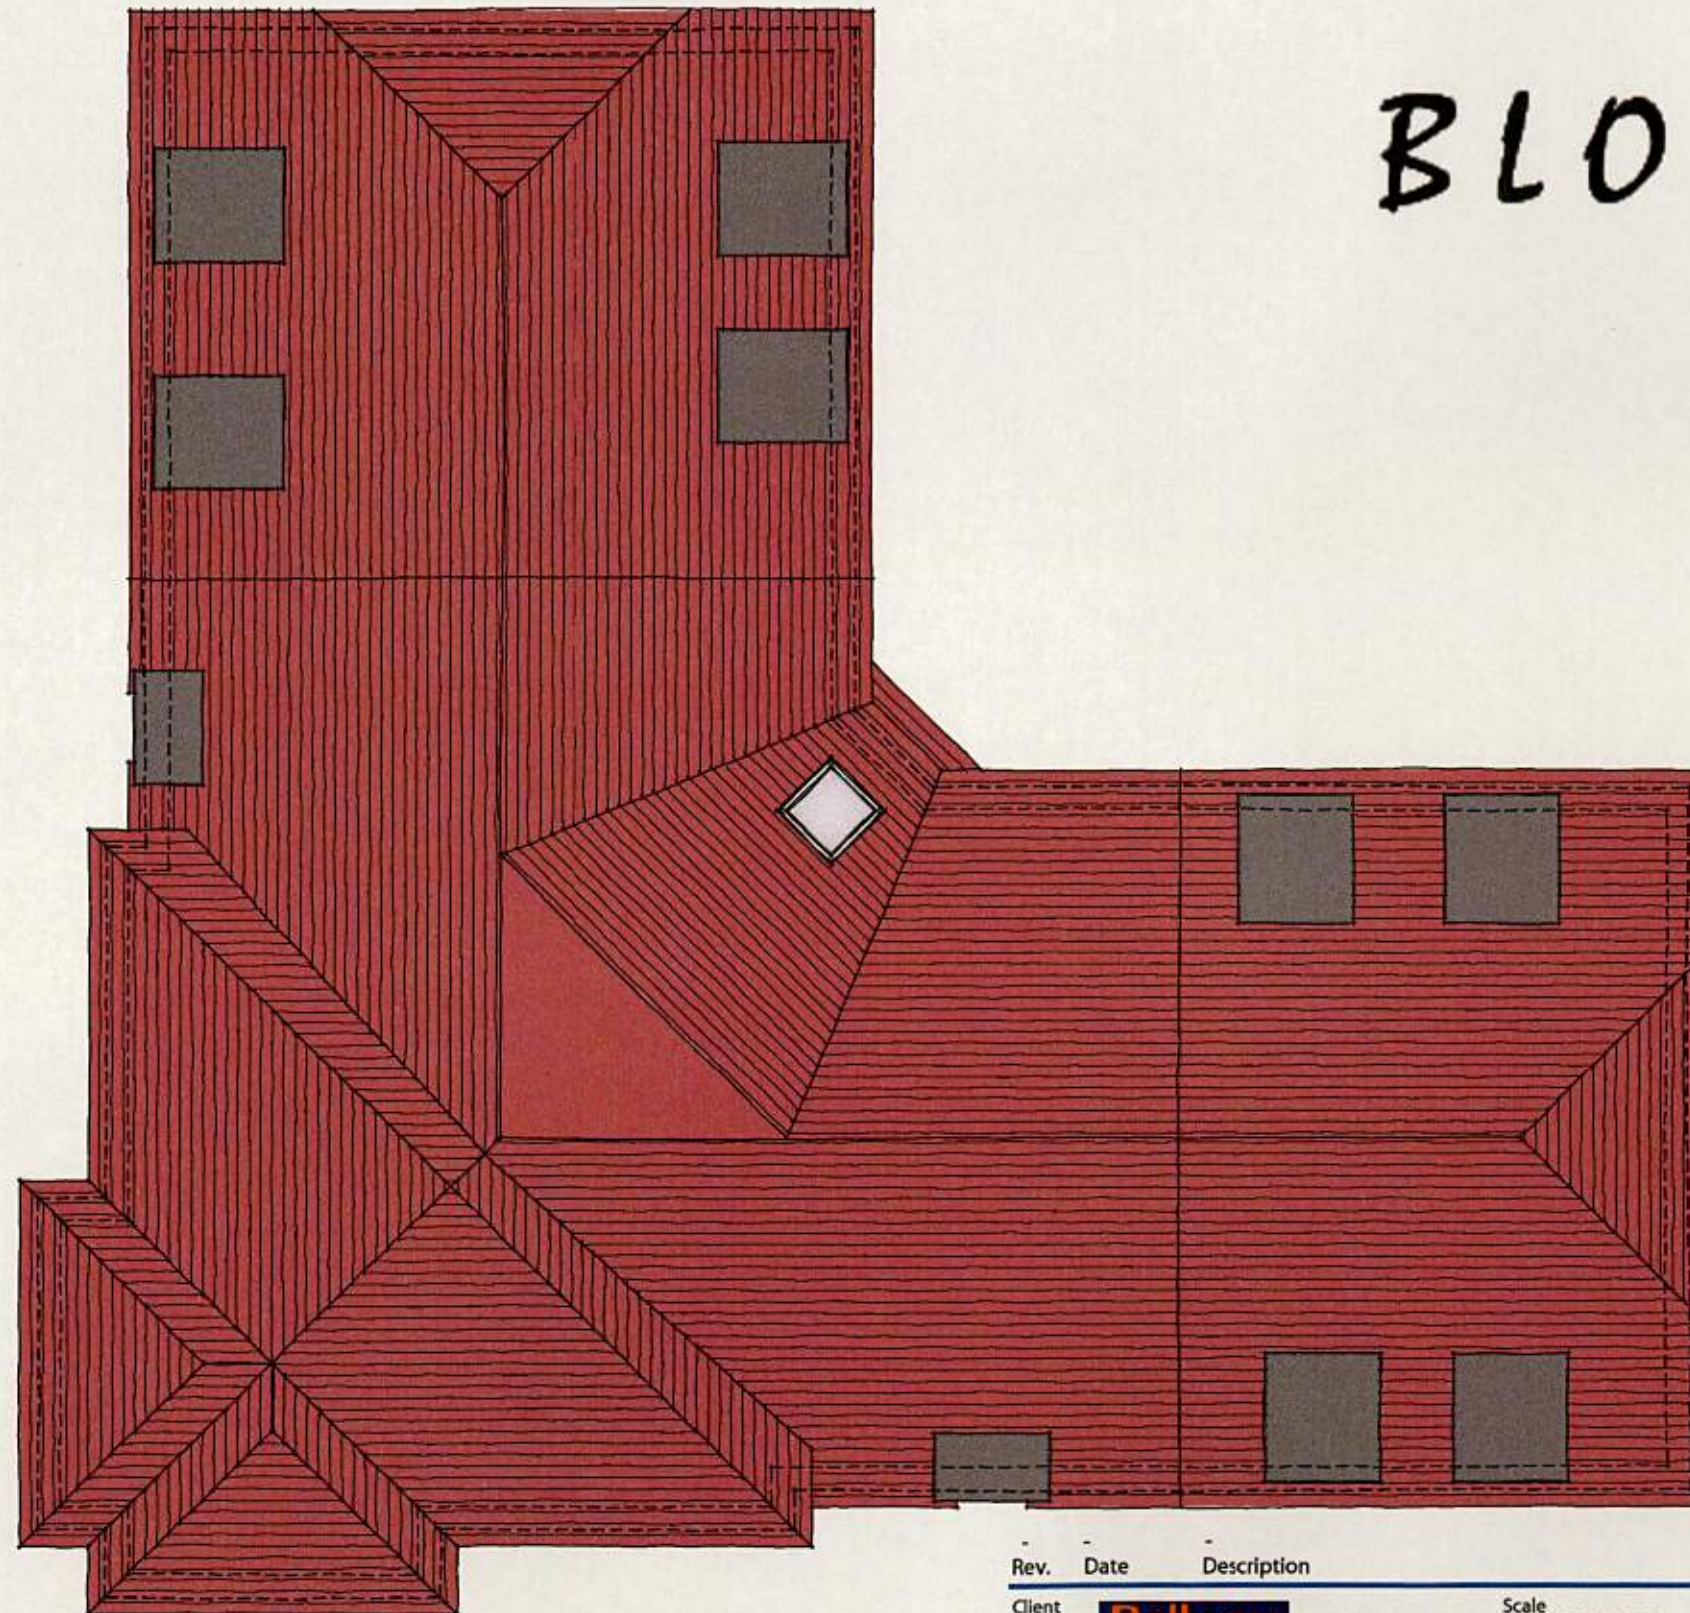

AAP Architecture Ltd, Unit A, Monument Business Centre, Monument Way East, Woking,
Surrey GU21 5LY. Tel: 01483 727345 Fax: 01483 727375
Web: www.aap-arc.co.uk E-mail: projects@aap-arc.co.uk

This drawing is the copyright of AAP Architecture Ltd.