


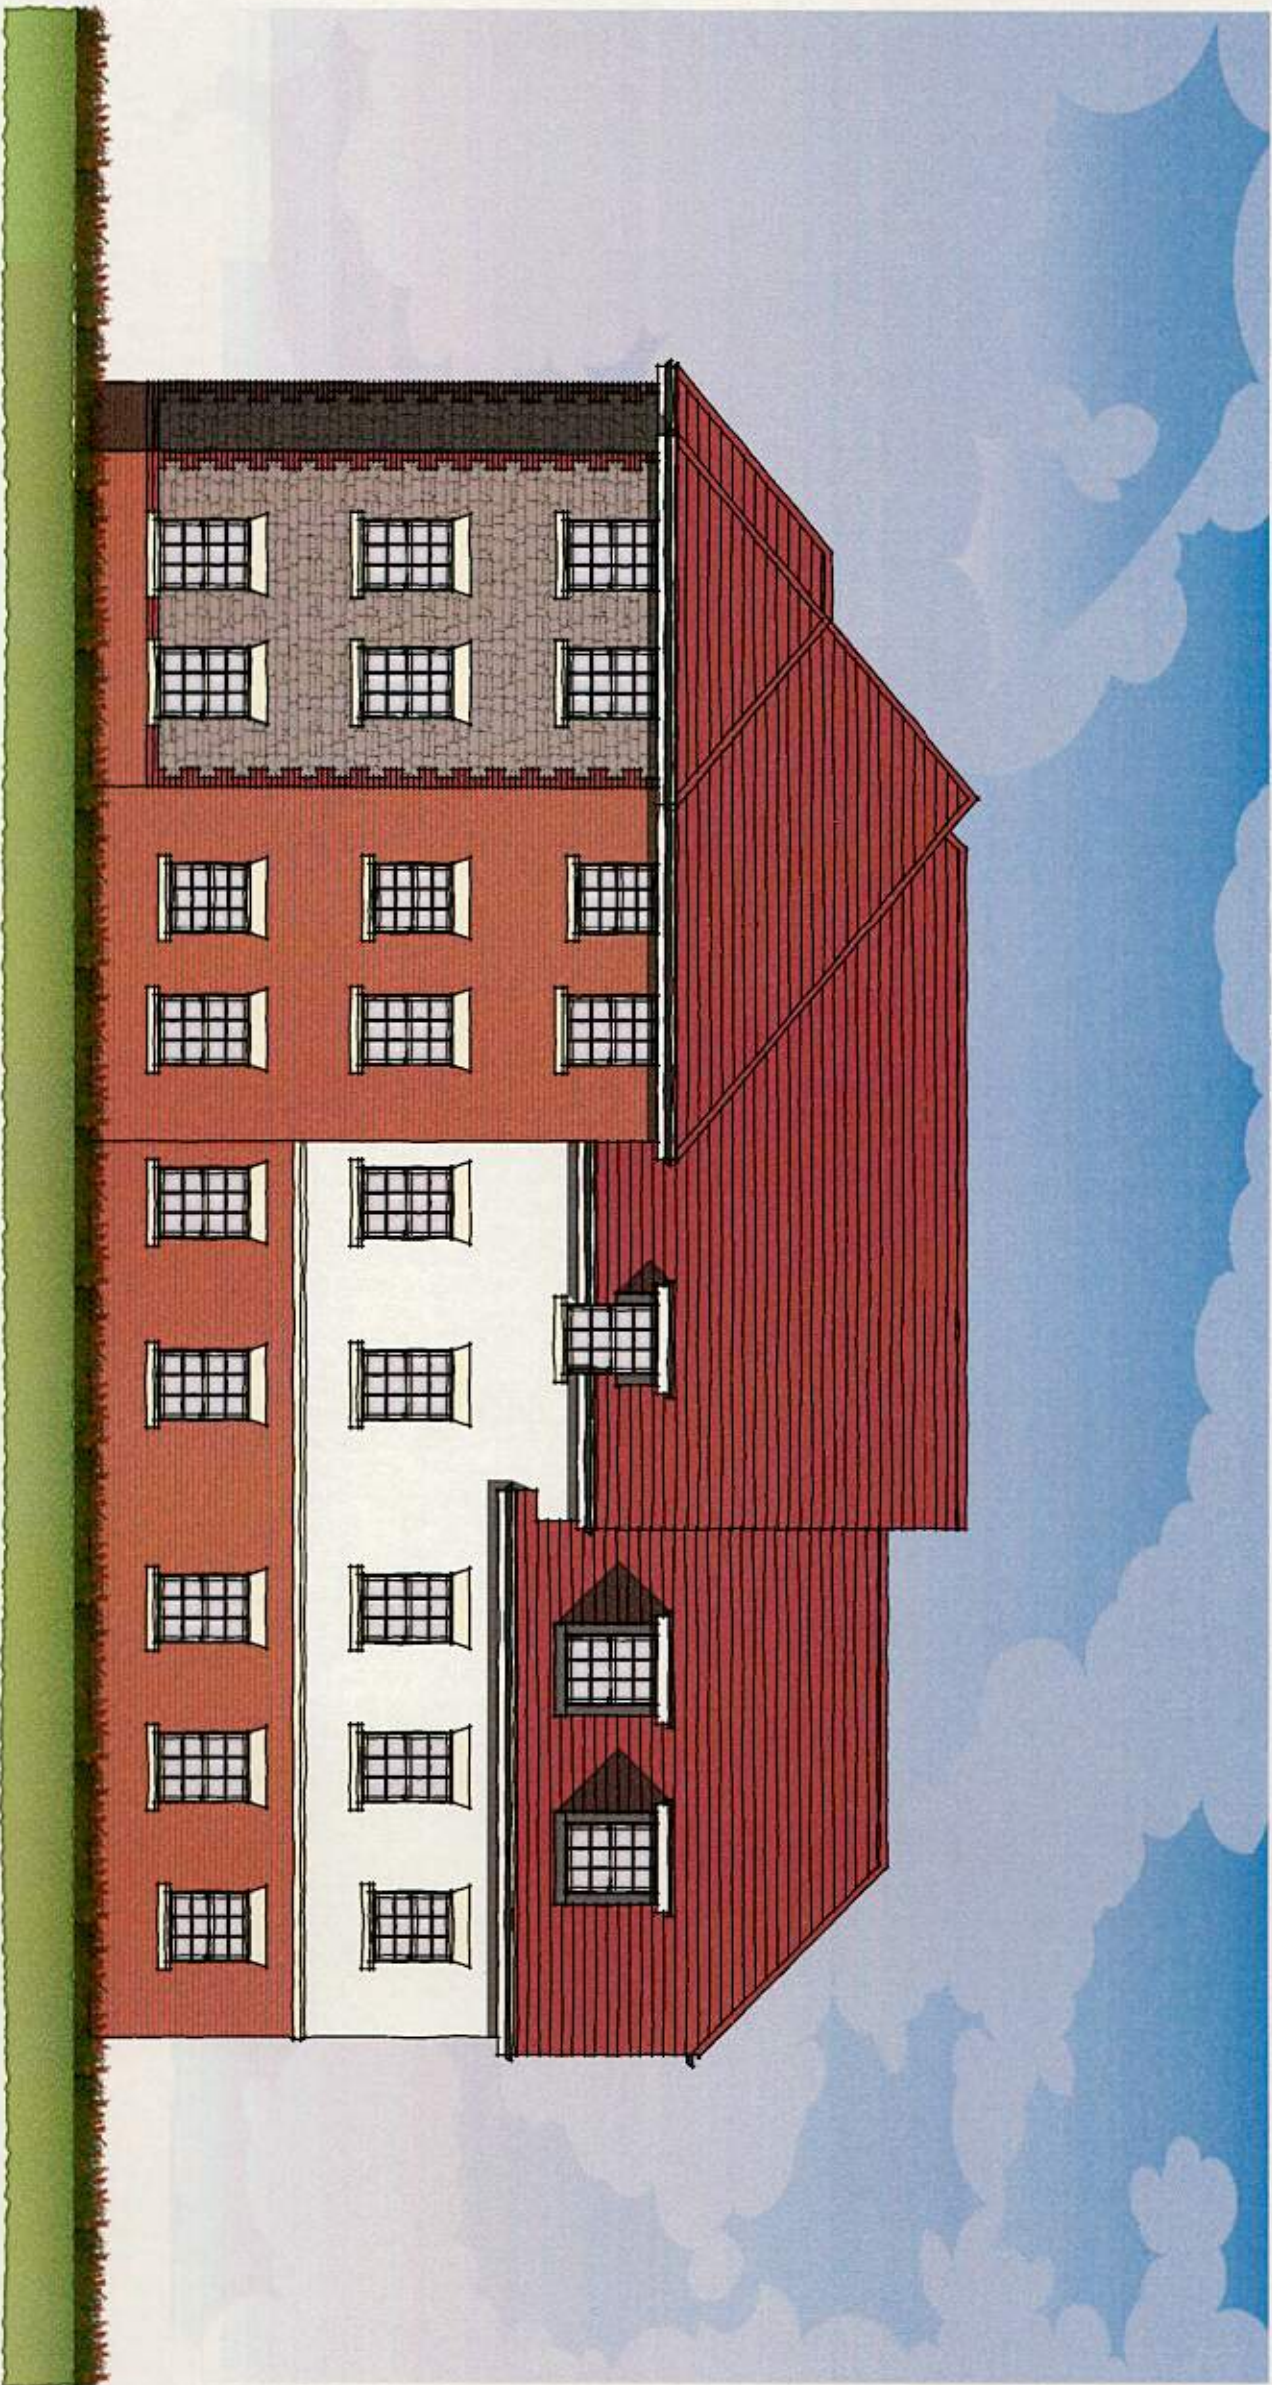

FRONT ELEVATION

Block A

Rev.	Date	Description	Scale	Drawn	Checked
------	------	-------------	-------	-------	---------

Client	Bellway				
--------	----------------	--	--	--	--

Project	Courtwick
Drawing Title	Littlehampton Block A
Front Elevation	

Date	July 2013
------	-----------

DrgNo.	P802/BA/05
--------	------------

File	Block A
------	---------

Rev.	.
------	---

Drawing Status	PLANNING
----------------	----------



AAP Architecture Ltd, Unit A, Monument Business Centre, Monument Way East, Woking,
Surrey GU21 5LY, Tel: 01483 727345 Fax: 01483 727375
Web: www.aap-arc.co.uk E-mail: projects@aap-arc.co.uk

This drawing is the copyright of AAP Architecture Ltd.