


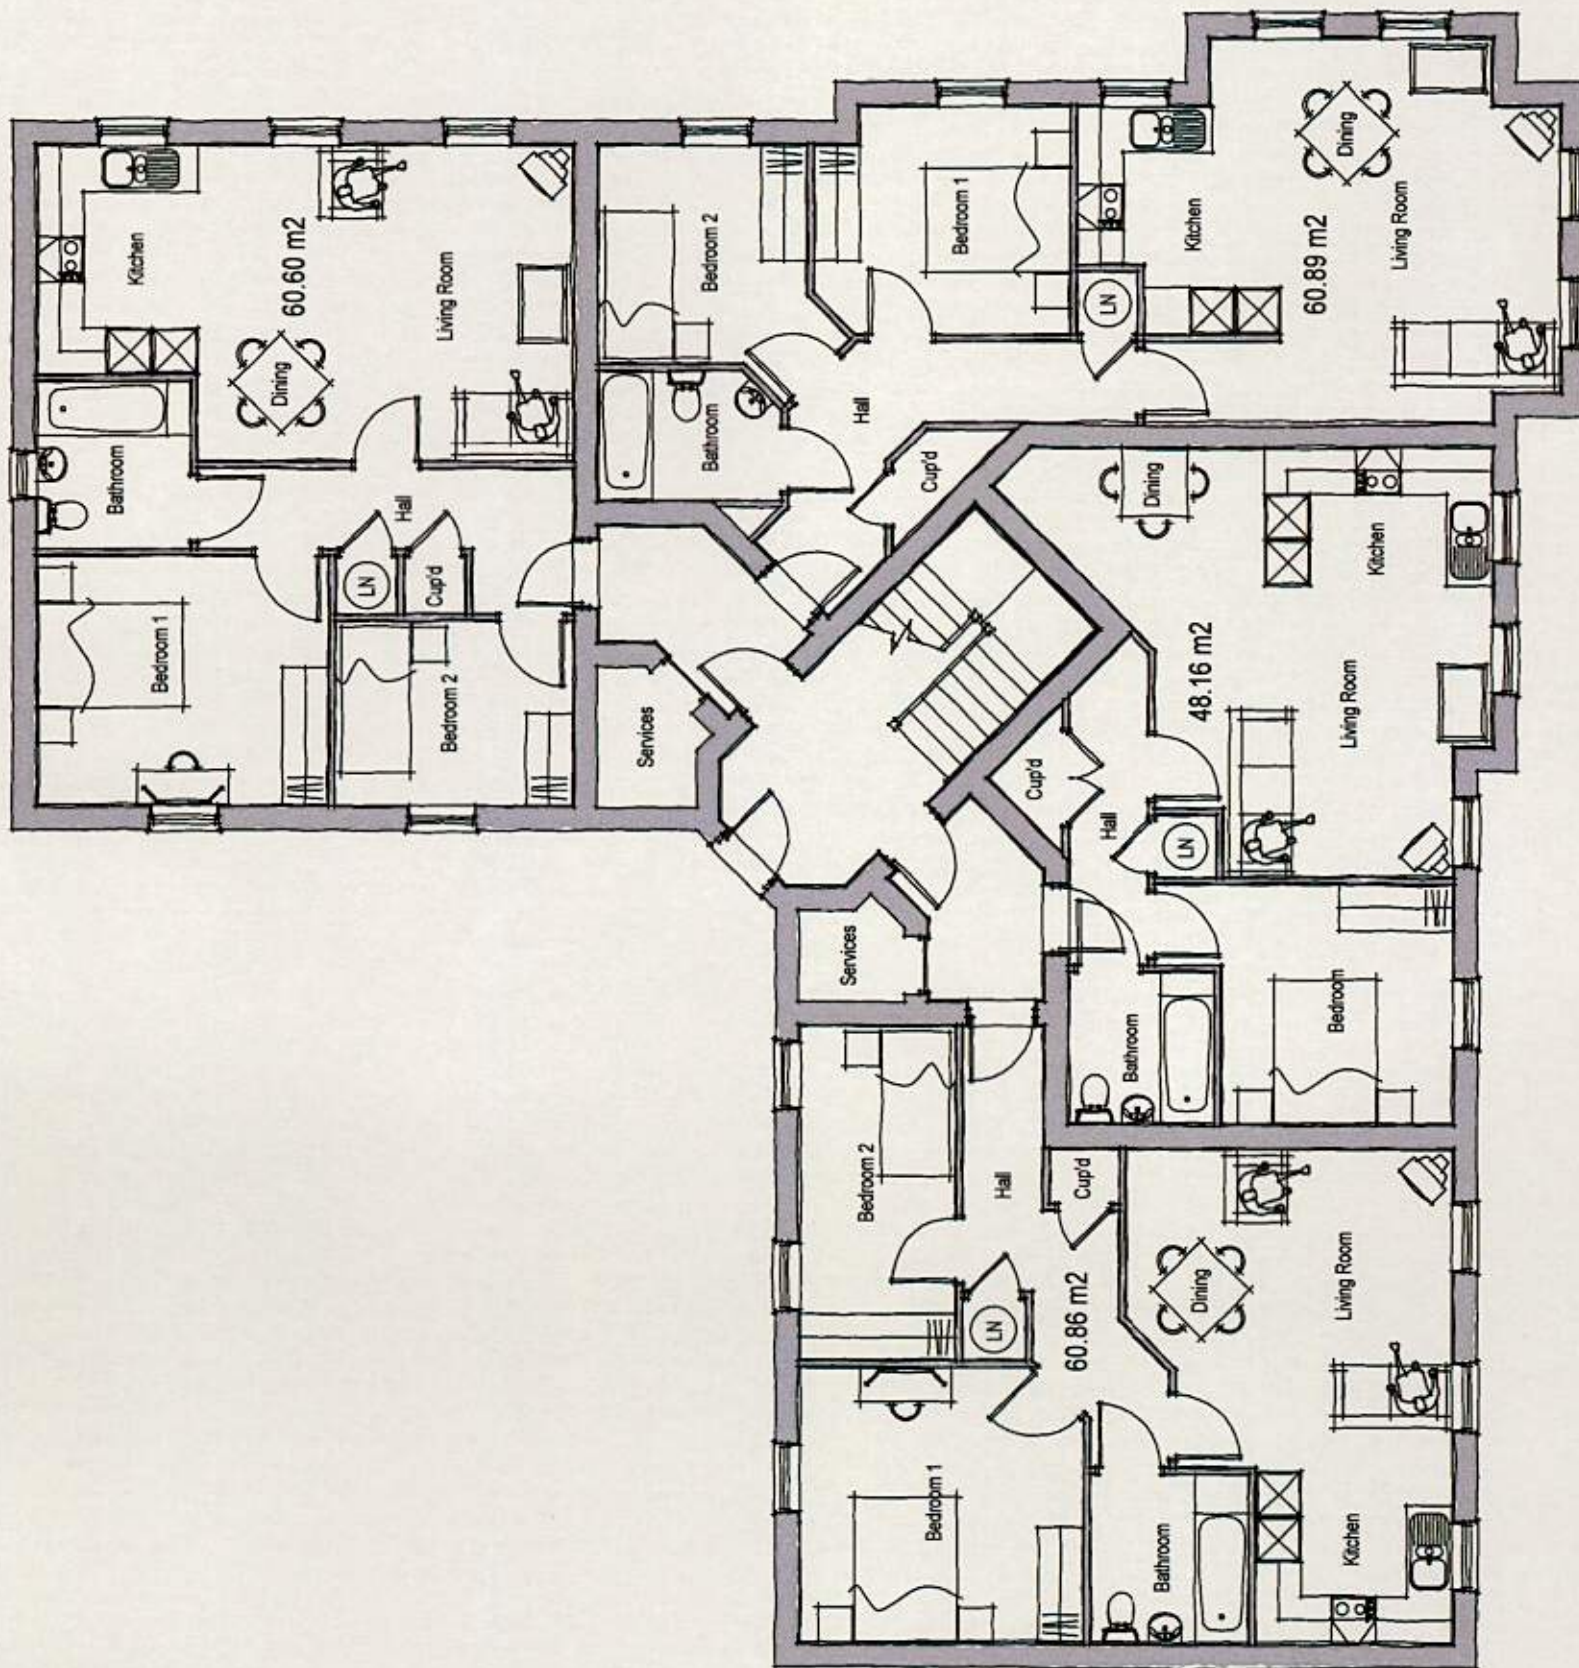

GROUND FLOOR PLAN

BLOCK C

Drawn Checked



Client Bellway
Project Courtwick
Drawing Title Littlehampton
Block C
Ground Floor Plan

Scale 1:100 @ A3
Date July 2013
Drg.No. P802/BC/01
File Block C
Rev.

Checked DGP
Drawing Status
PLANNING

AAP Architecture Ltd, Unit A, Monument Business Centre, Monument Way East, Woking,
Surrey GU21 5LY. Tel: 01483 727345 Fax: 01483 727375
Web: www.aap-arc.co.uk E-mail: projects@aap-arc.co.uk
This drawing is the copyright of AAP Architecture Ltd.