




SECOND FLOOR PLAN

BLOCK C

Rev.	Date	Description	Scale	Drawn	Checked	Drawn	Checked
Client		Bellway	1:100 @ A3	MCN	DGP		
Project		Courtwick Littlehampton	Date	July 2013	File	Block C	
Drawing Title		Block C Second Floor Plan	Drg.No.	P802/BC/03	Rev.		Drawing Status
							PLANNING

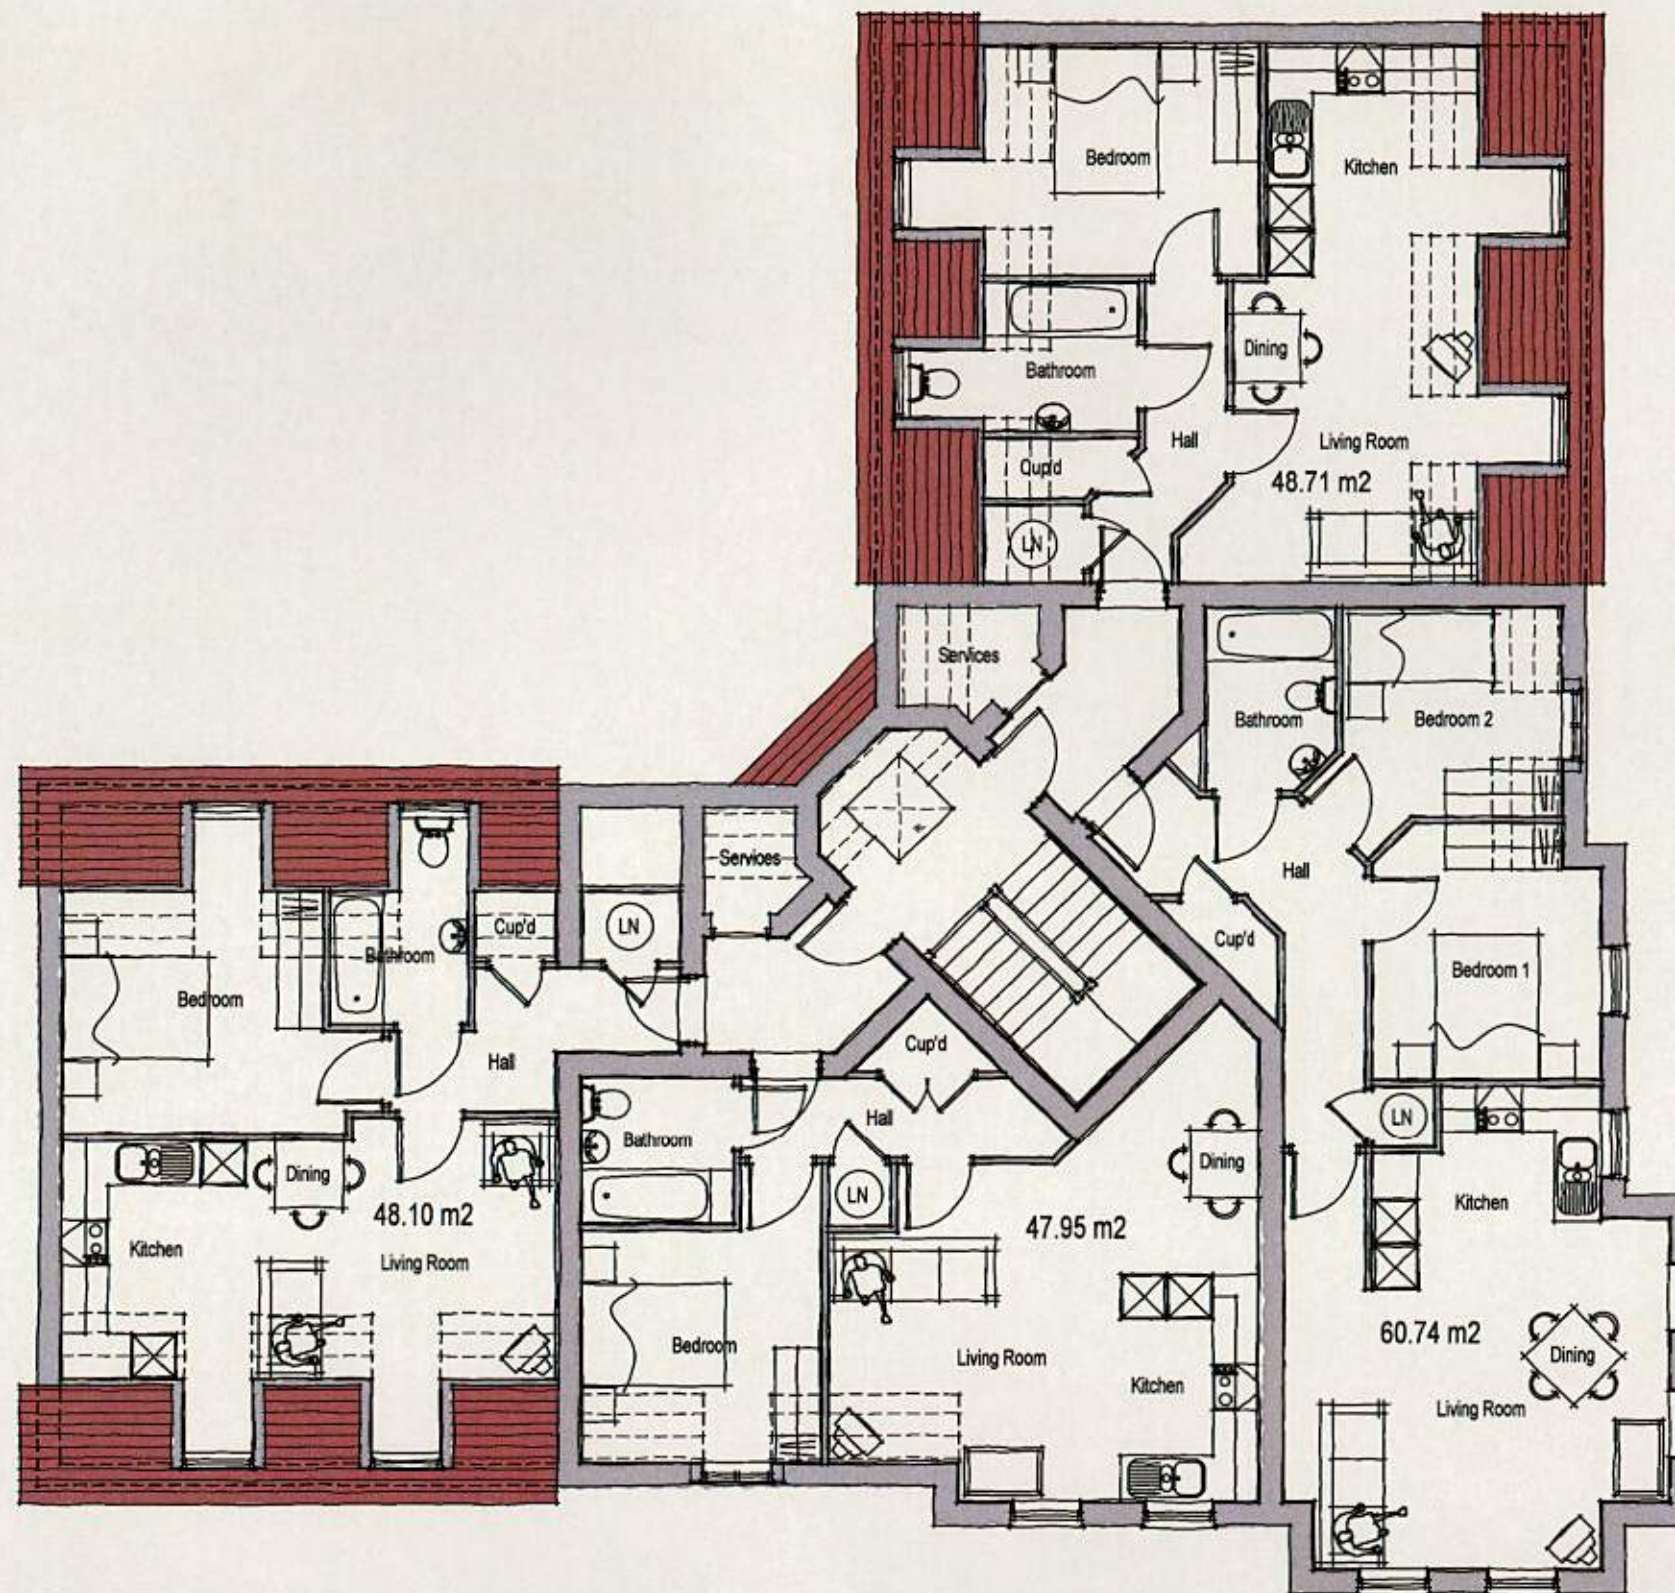

AAP Architecture Ltd, Unit A, Monument Business Centre, Monument Way East, Woking, Surrey GU21 5LY. Tel: 01483 727345 Fax: 01483 727375
Web: www.aap-arc.co.uk E-mail: projects@aap-arc.co.uk

This drawing is the copyright of AAP Architecture Ltd.