




ROOF PLAN

BLOCK C

Rev.	Date	Description	Scale	Drawn	Checked	Drawn	Checked
				MCN	DGP		
Client		Bellway	1:100 @ A3				
Project		Courtwick Littlehampton	Date	July 2013	File	Block C	
Drawing Title		Block C Roof Plan	Drg.No.	P802/BC/04	Rev.	-	
					Drawing Status	PLANNING	

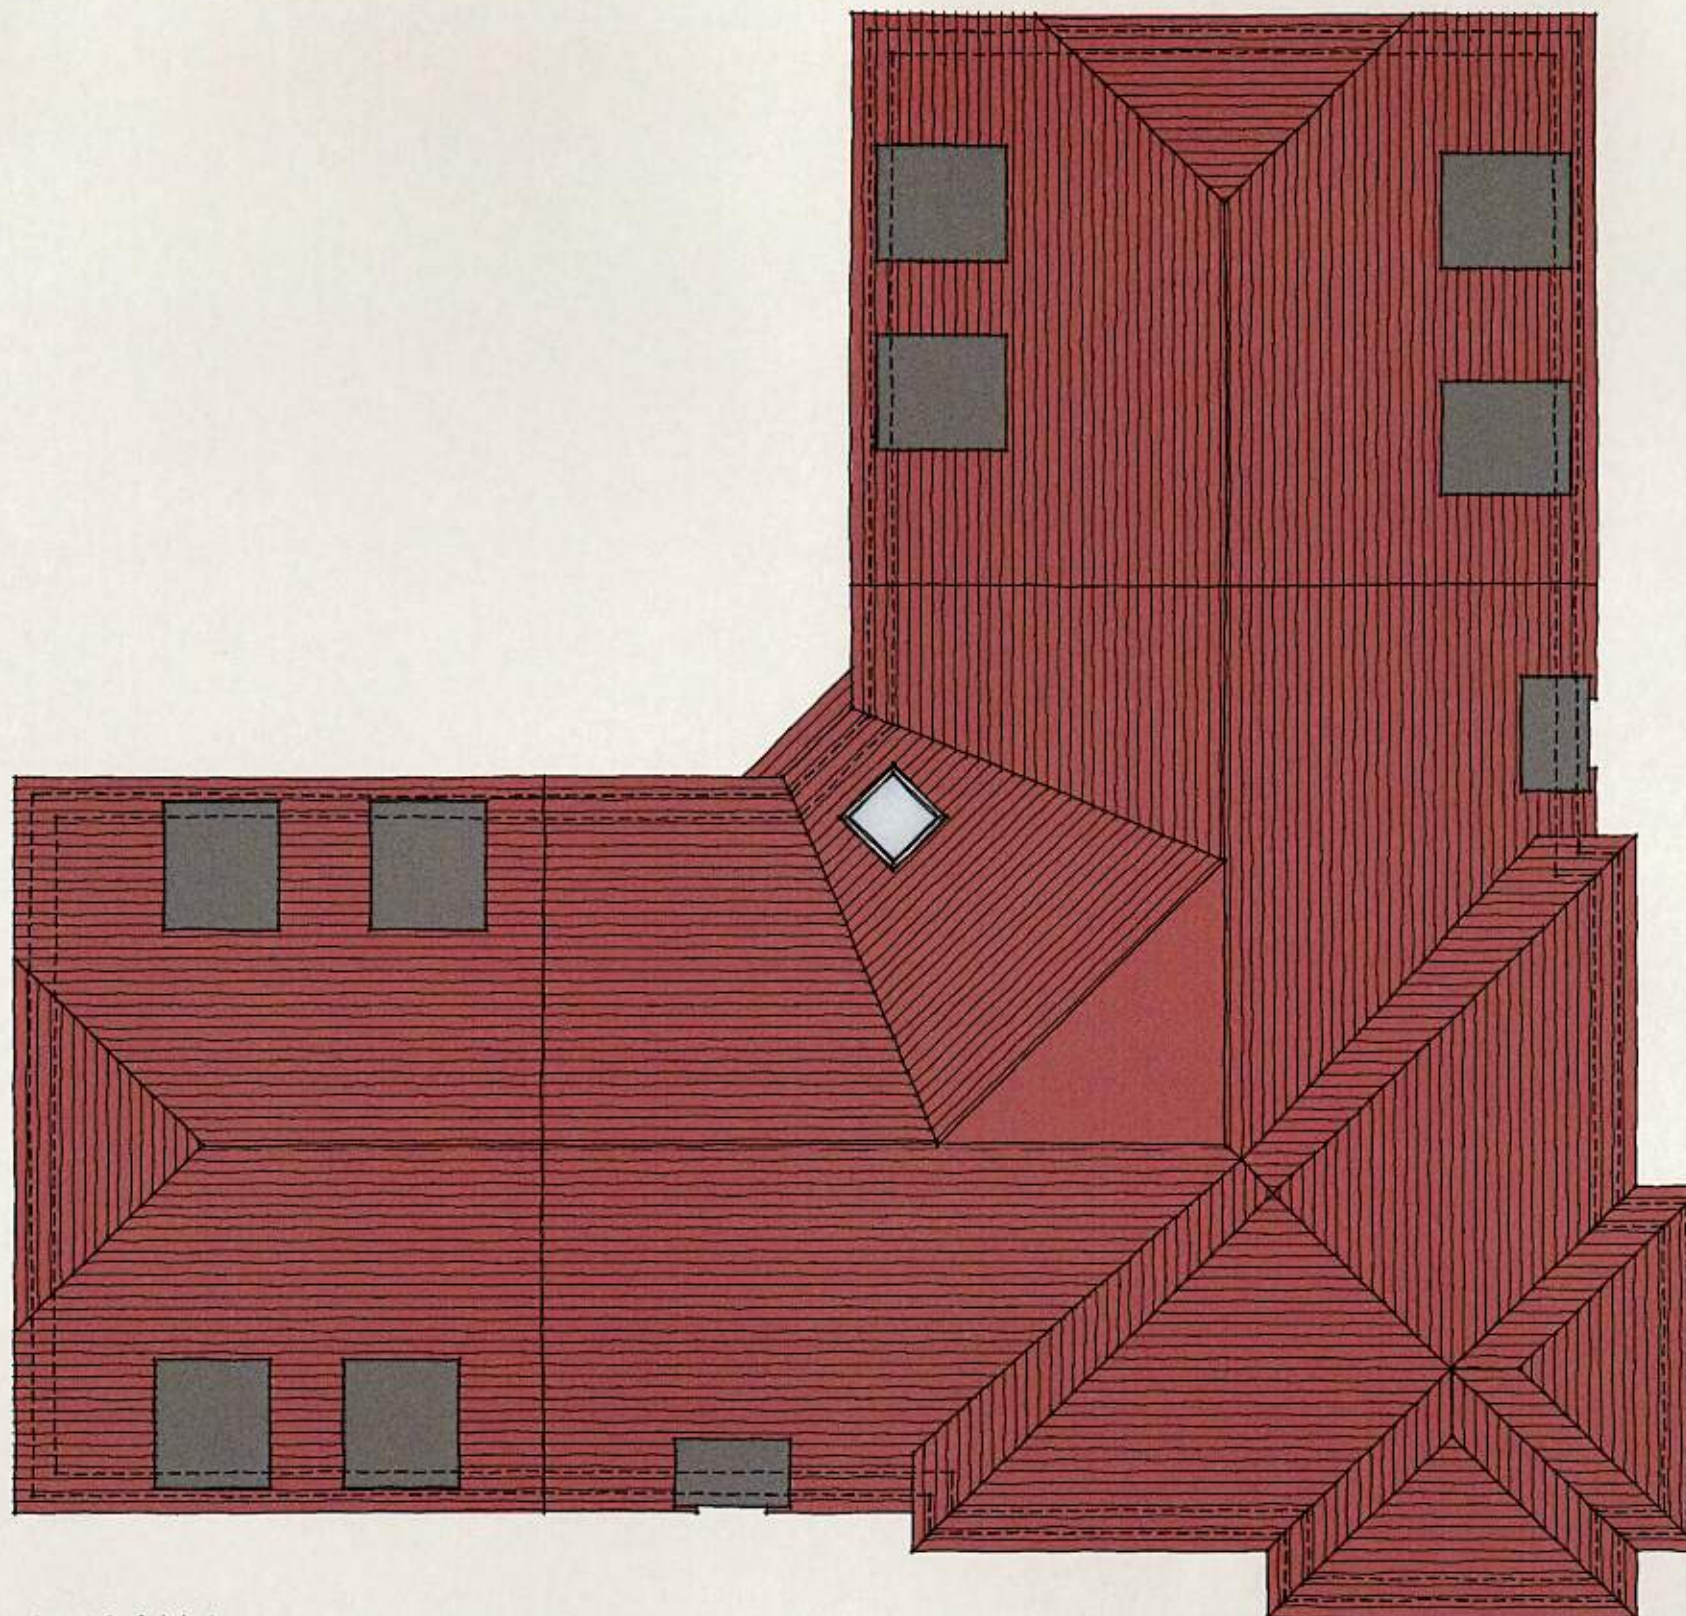

AAP Architecture Ltd, Unit A, Monument Business Centre, Monument Way East, Woking,
Surrey GU21 5LY. Tel: 01483 727345 Fax: 01483 727375
Web: www.aap-arc.co.uk E-mail: projects@aap-arc.co.uk

This drawing is the copyright of AAP Architecture Ltd.