






FRONT ELEVATION

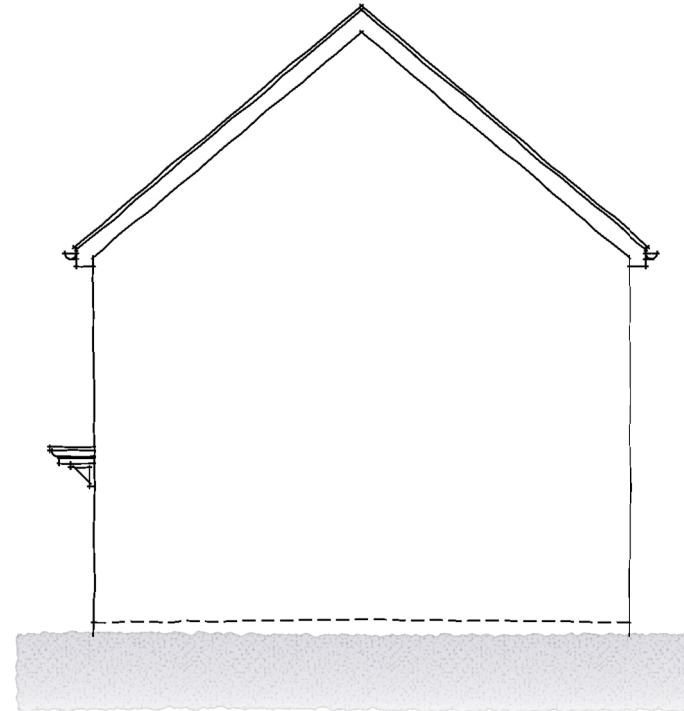

SIDE ELEVATION

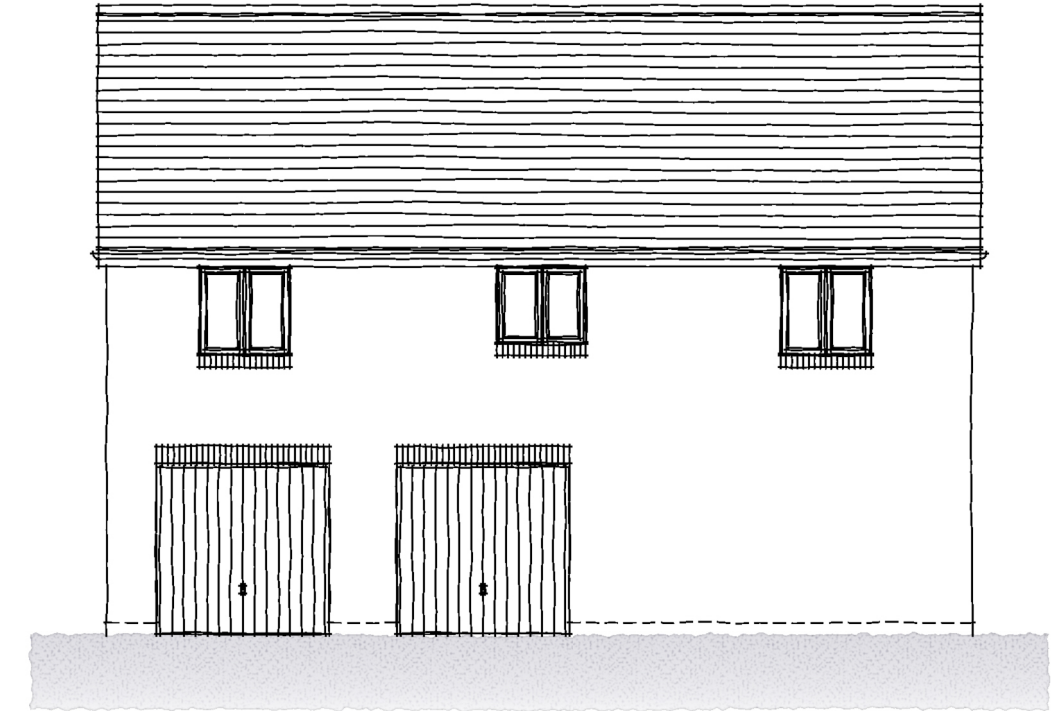

REAR ELEVATION

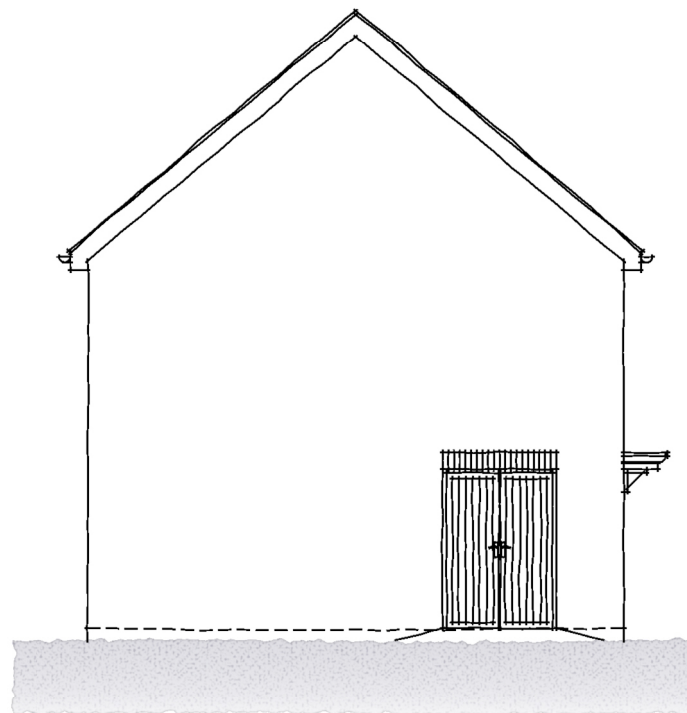

SIDE ELEVATION

TYPE 2B4P

Rev. A	Date 16.10.13	Description Herringbone brickwork added to faux windows.	MCN	DGP
Rev.	Date	Description	Drawn	Checked
Client	Bellway		Scale 1:100 @ A3	Drawn MCN
Project	Courtwick Littlehampton		Date July 2013	File Type 2B4P
Drawing Title	Type 2B4P		Drg.No. P802/2B4P/02	Rev. A
Elevations - Style 3 - Brick			Drawing Status	PLANNING



AAP Architecture Ltd, Unit A, Monument Business Centre, Monument Way East, Woking, Surrey GU21 5LY. Tel: 01483 727345 Fax: 01483 727375
Web: www.aap-arc.co.uk E-mail: projects@aap-arc.co.uk

This drawing is the copyright of AAP Architecture Ltd.