




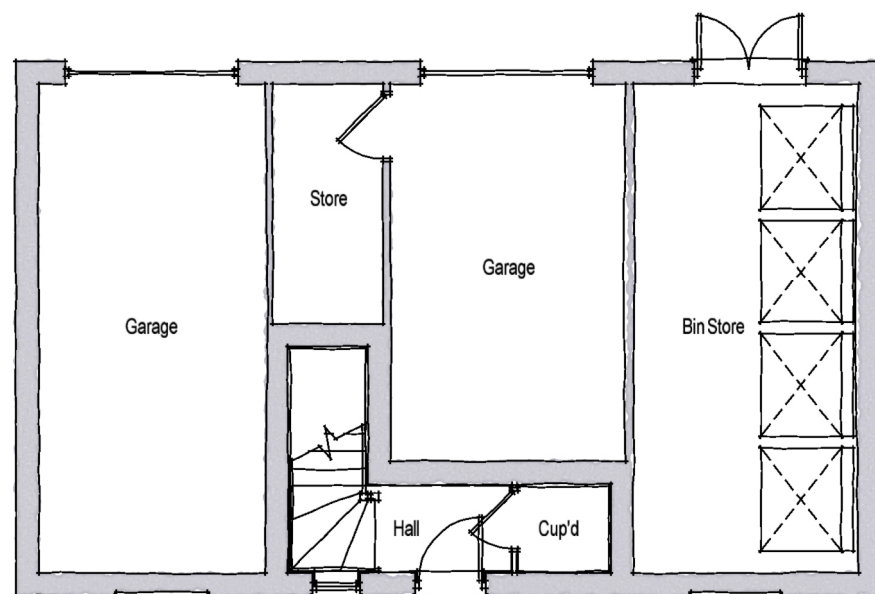

GROUND FLOOR PLAN

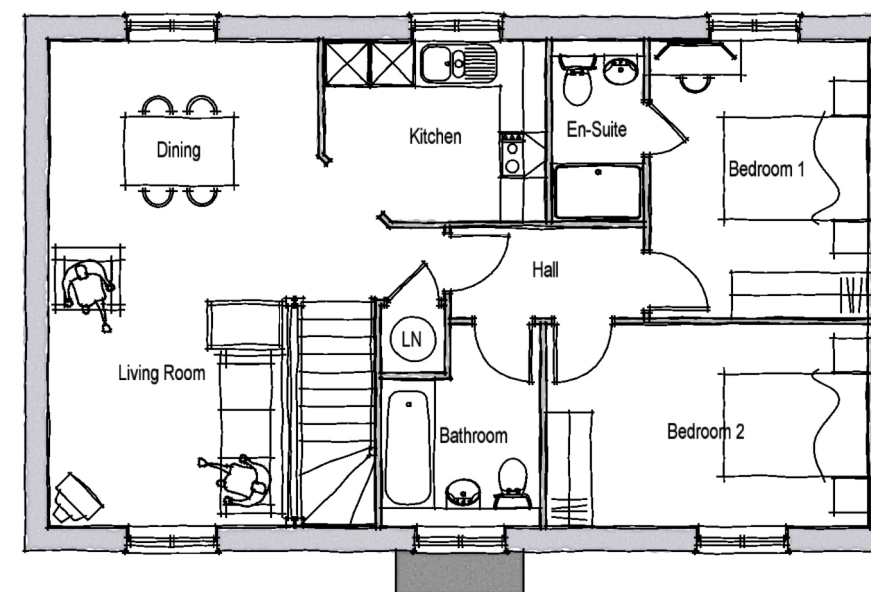

FIRST FLOOR PLAN

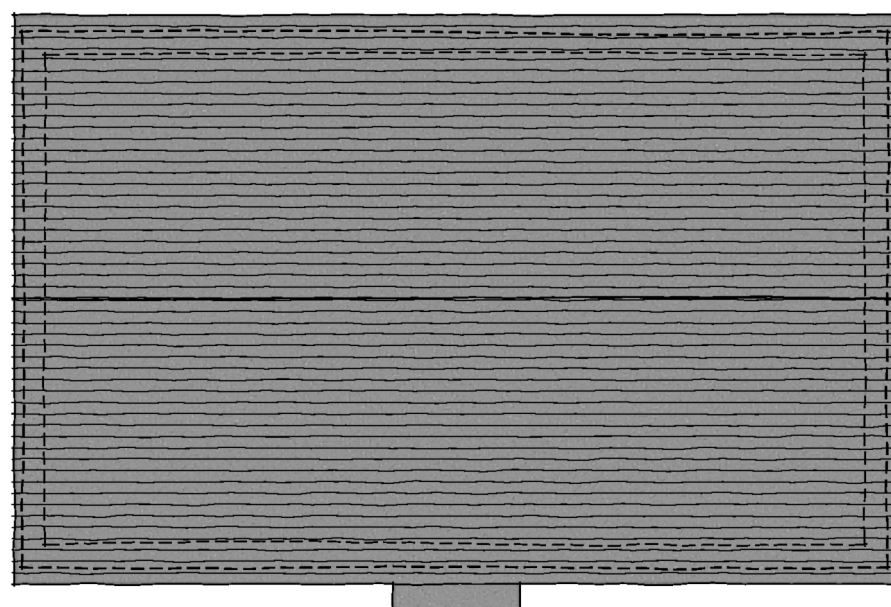

ROOF PLAN

TYPE 2B4PA

Rev.	Date	Description
A	16.10.13	Garage entry switched.

MCN	DGP
Drawn	Checked

Client **Bellway**

Scale 1:100 @ A3

Drawn MCN

Checked DGP

Project
Courtwick
Littlehampton

Date
July 2013

File
Type 2B4PA

Drawing Title
Type 2B4PA
Floor & Roof Plans - Style 3 - Brick

Drg.No.
P802/2B4PA/01

Rev.
A

Drawing Status
PLANNING



AAP Architecture Ltd, Unit A, Monument Business Centre, Monument Way East, Woking,
Surrey GU21 5LY. Tel: 01483 727345 Fax: 01483 727375
Web: www.aap-arc.co.uk E-mail: projects@aap-arc.co.uk

This drawing is the copyright of AAP Architecture Ltd.