


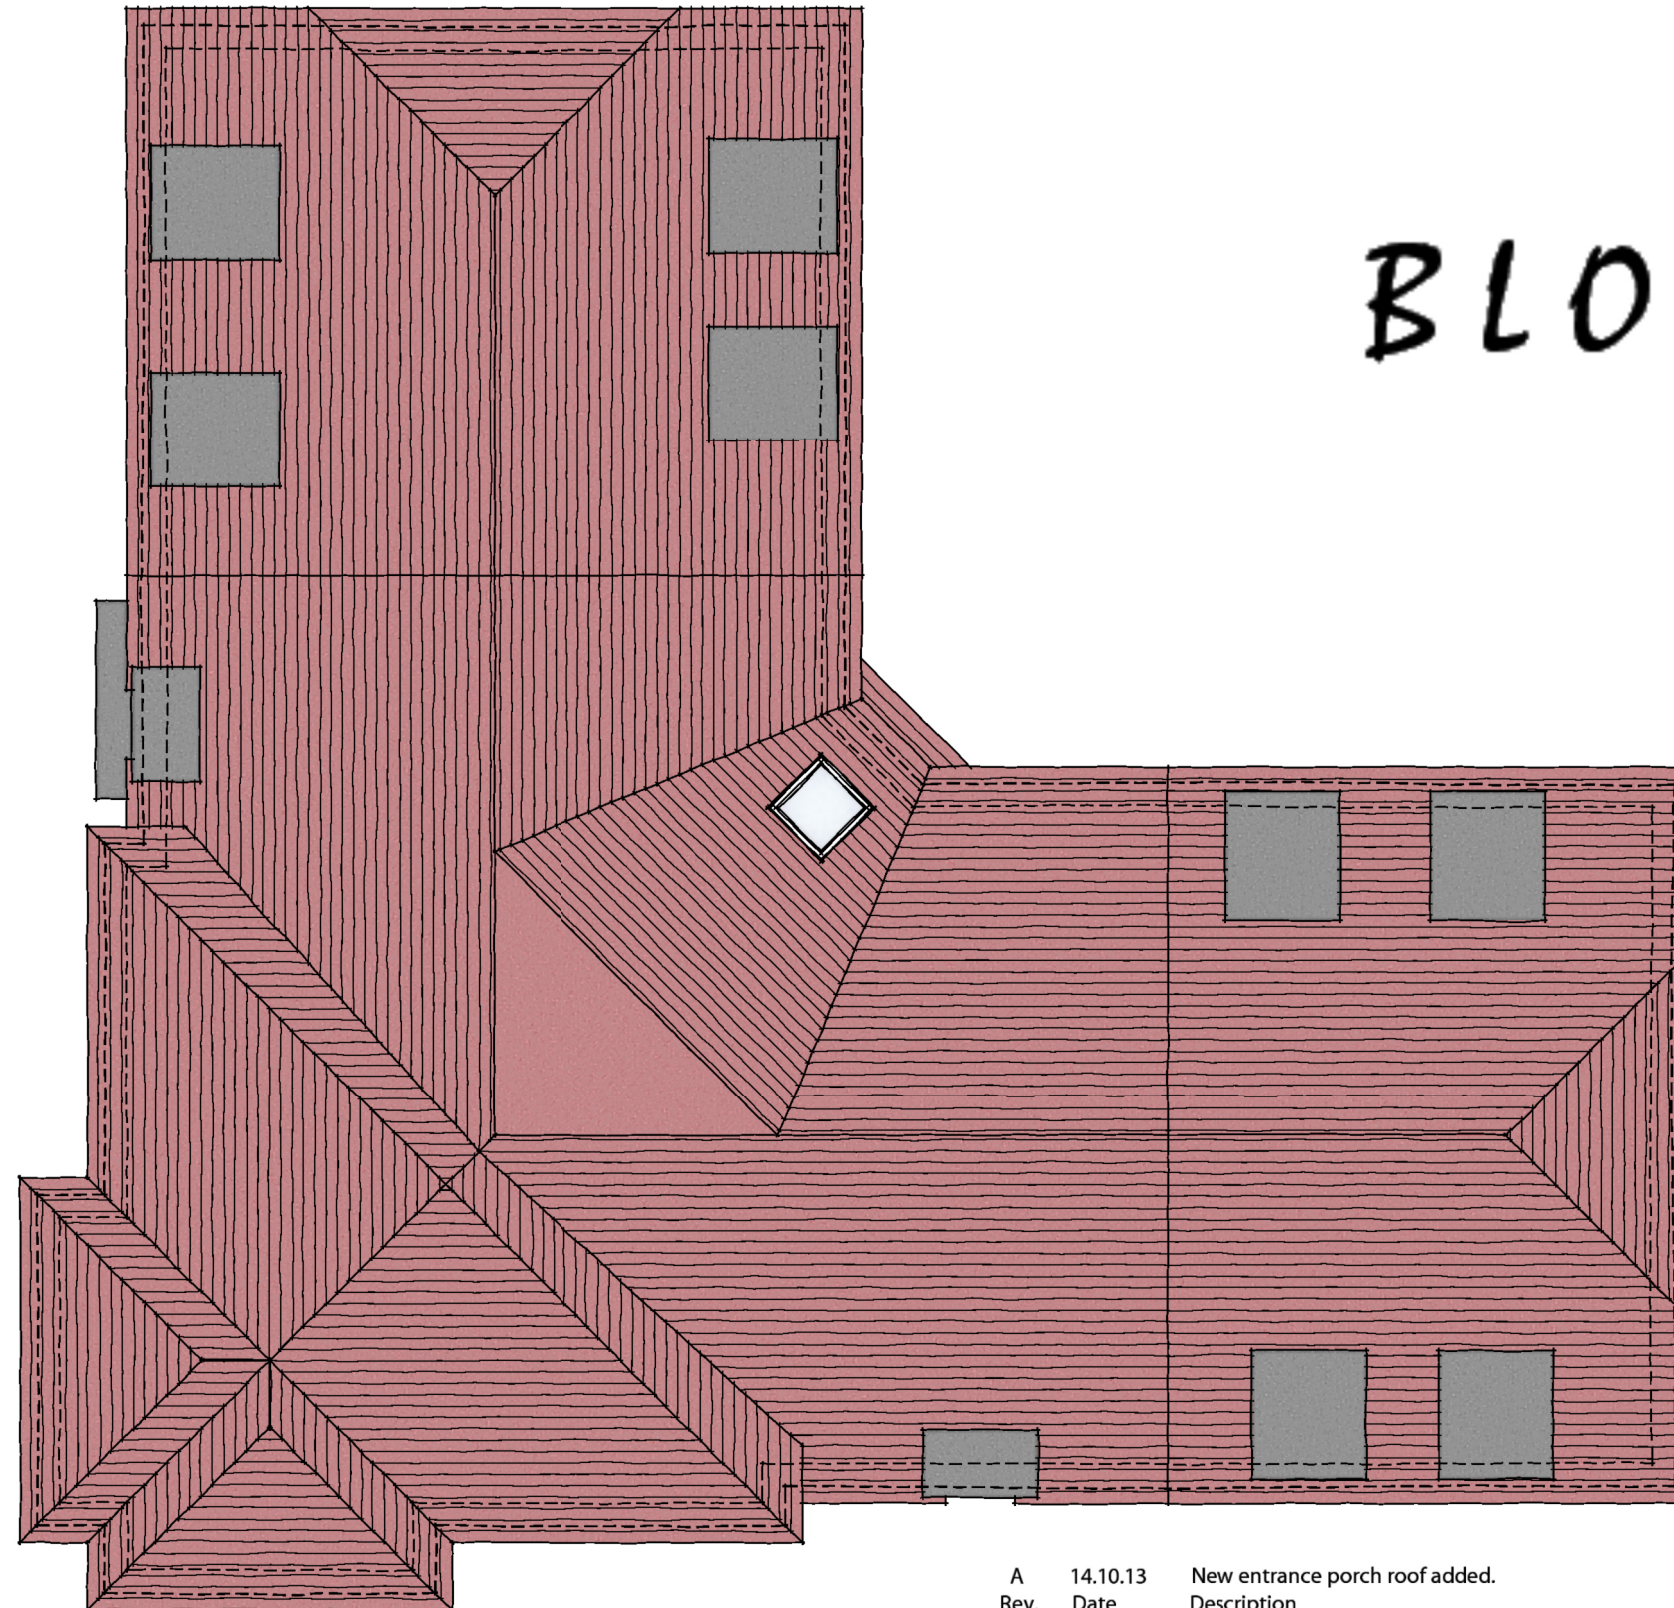

BLOCK A

ROOF PLAN

Rev.	Date	Description
A	14.10.13	New entrance porch roof added.

MCN	DGP
Drawn	Checked

Client



Scale
1:100 @ A3

Drawn
MCN

Checked
DGP

Project
Courtwick
Littlehampton
Drawing Title
Block A
Roof Plan

Date
July 2013

File
Block A

Drg.No.
P802/BA/04

Rev.
A

Drawing Status
PLANNING



AAP Architecture Ltd, Unit A, Monument Business Centre, Monument Way East, Woking,
Surrey GU21 5LY. Tel: 01483 727345 Fax: 01483 727375
Web: www.aap-arc.co.uk E-mail: projects@aap-arc.co.uk

This drawing is the copyright of AAP Architecture Ltd.