


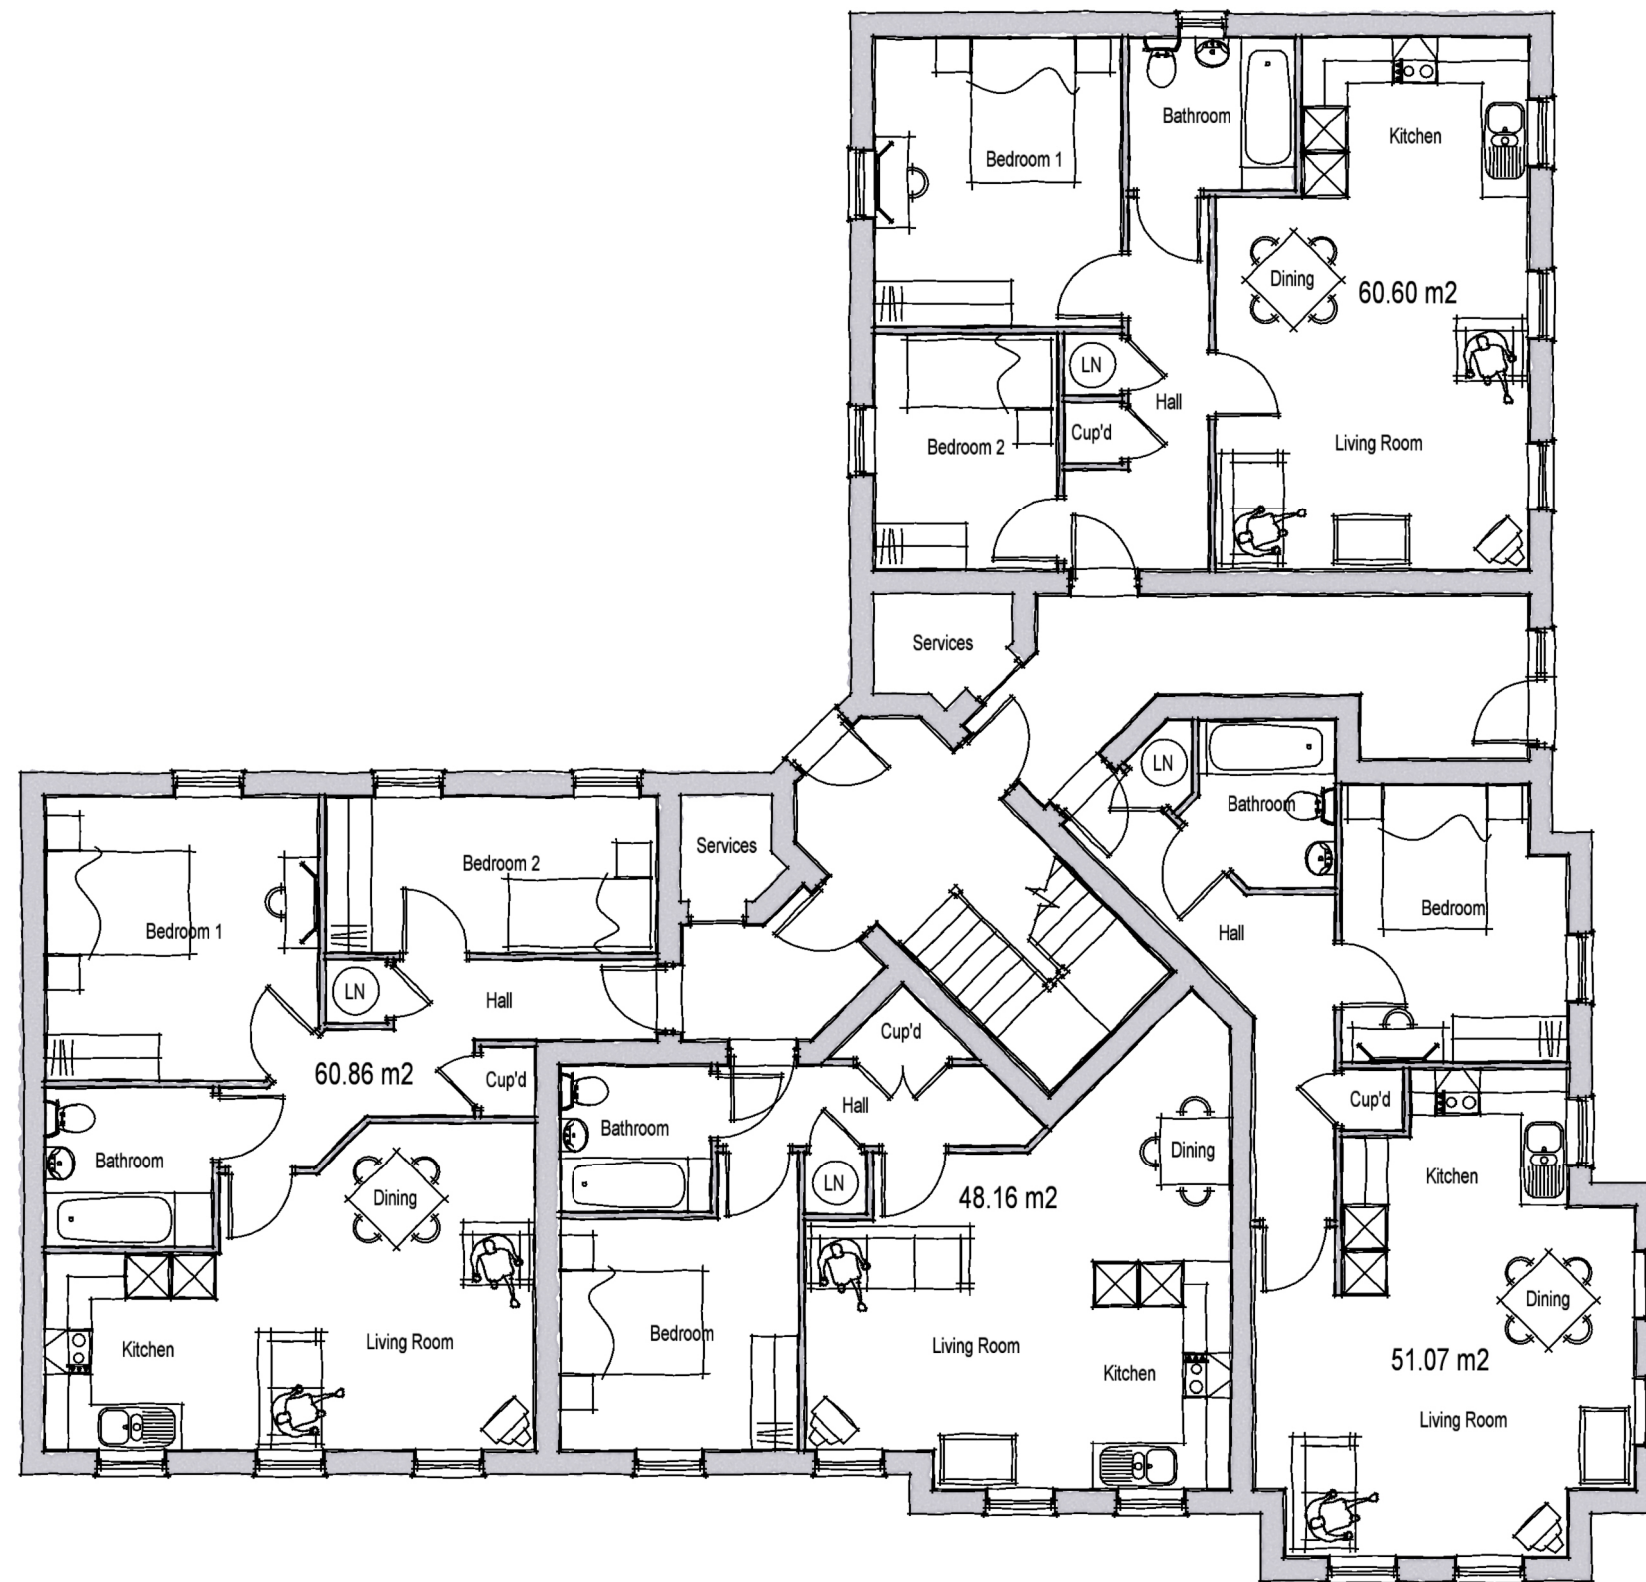

GROUND FLOOR PLAN

BLOCK C

Rev.	Date	Description
A	14.10.13	New entrance added to line with Planners comments.

MCN DGP
Drawn Checked

Client **Bellway**

Scale 1:100 @ A3

Drawn MCN

Checked DGP

Project
Courtwick
Littlehampton
Drawing Title
Block C
Ground Floor Plan

Date July 2013

File Block C

Drg.No. P802/BC/01

Rev. A

Drawing Status
PLANNING



AAP Architecture Ltd, Unit A, Monument Business Centre, Monument Way East, Woking,
Surrey GU21 5LY. Tel: 01483 727345 Fax: 01483 727375
Web: www.aap-arc.co.uk E-mail: projects@aap-arc.co.uk

This drawing is the copyright of AAP Architecture Ltd.