


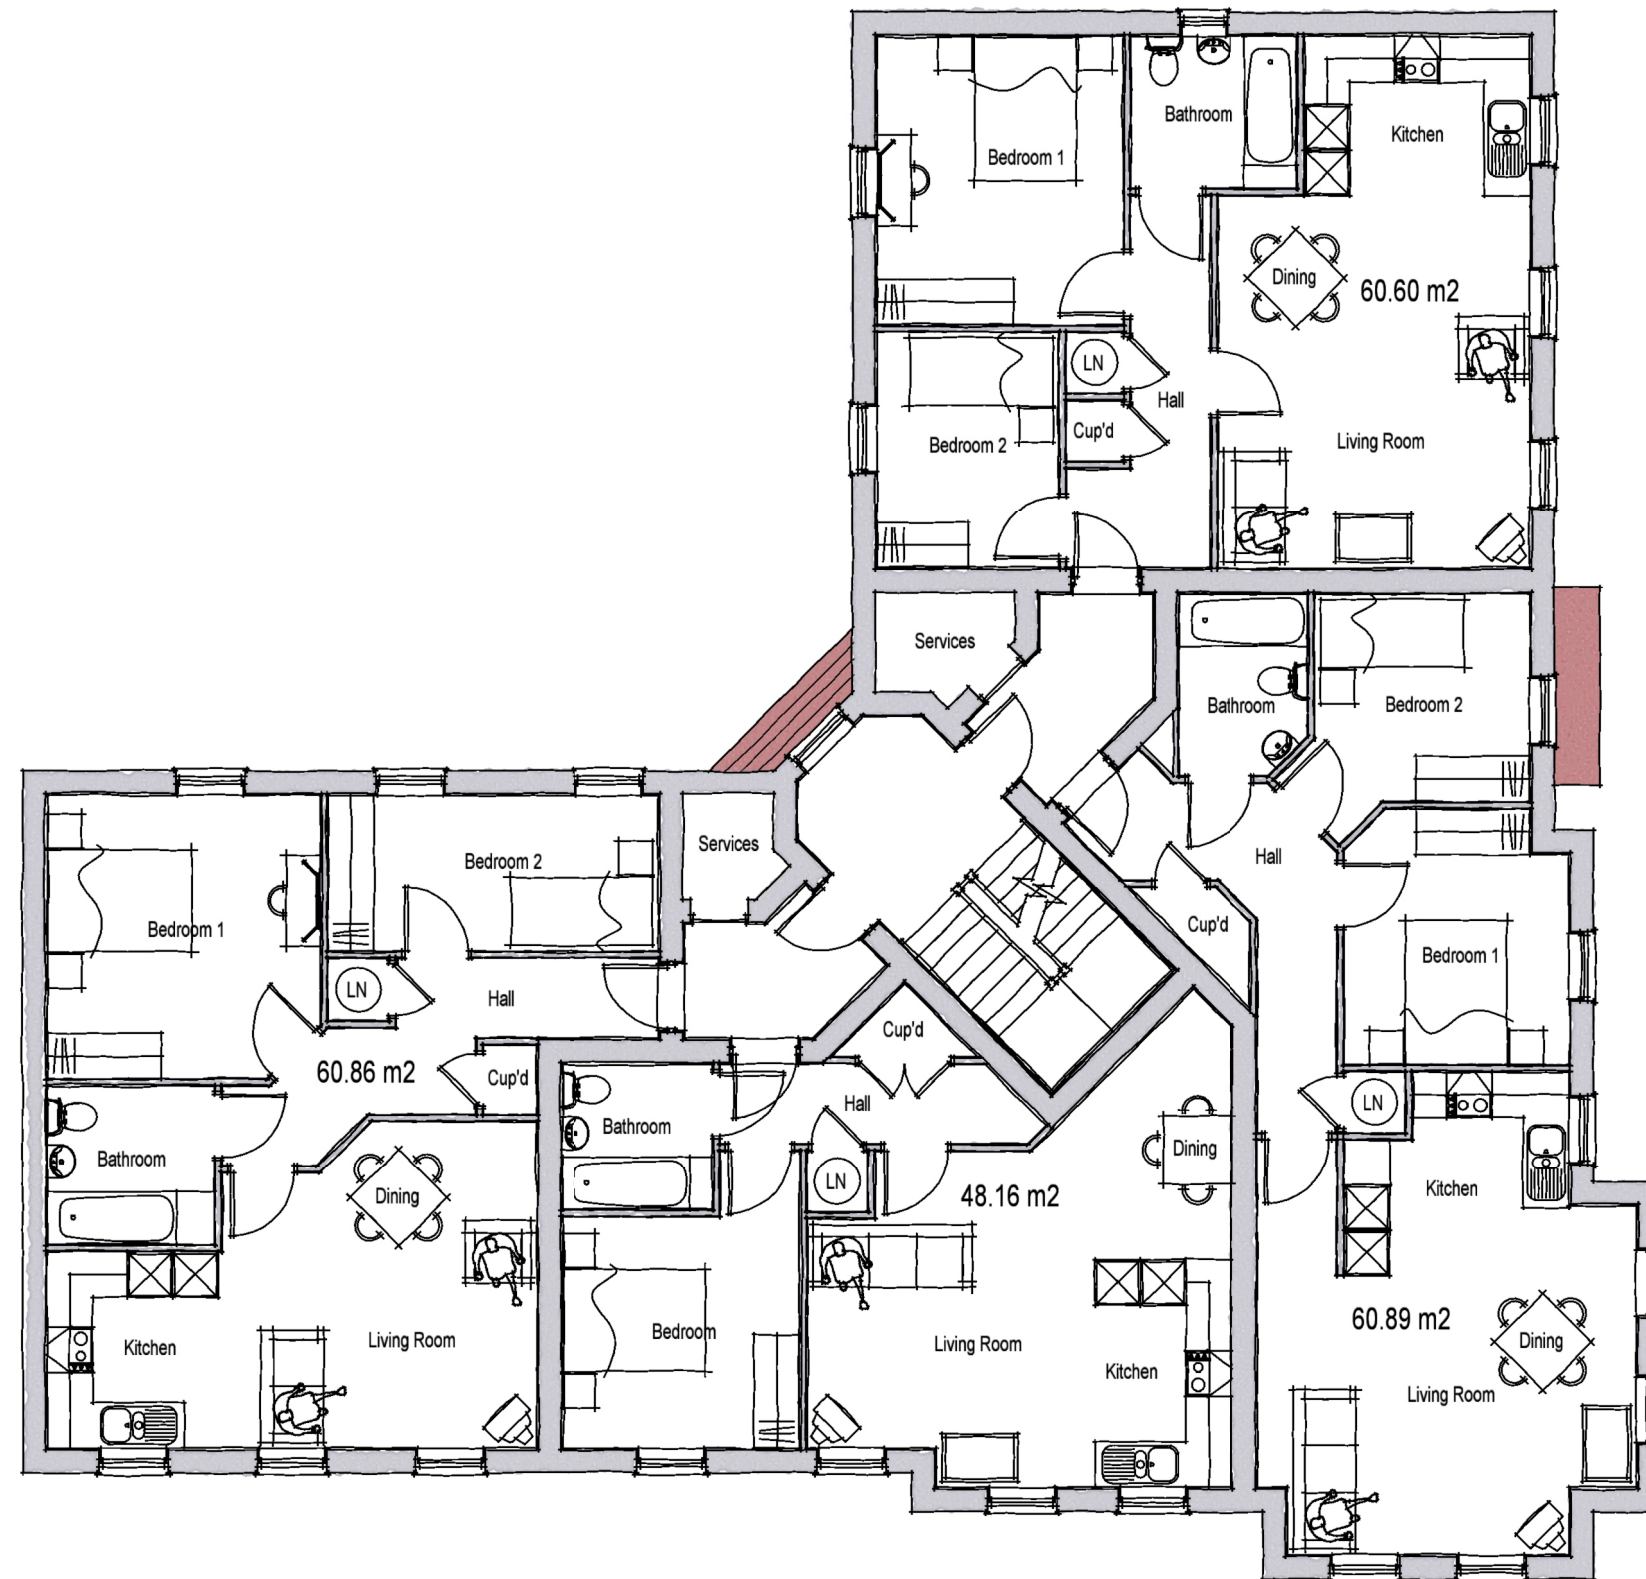

FIRST FLOOR PLAN

BLOCK C

A	14.10.13	New entrance porch roof added.
Rev.	Date	Description

MCN	DGP
Drawn	Checked

Client	Bellway	Scale	1:100 @ A3	Drawn	MCN	Checked	DGP
Project	Courtwick Littlehampton	Date	July 2013	File	Block C		
Drawing Title	Block C First Floor Plan	Drg.No.	P802/BC/02	Rev.	A	Drawing Status	PLANNING



AAP Architecture Ltd, Unit A, Monument Business Centre, Monument Way East, Woking,
Surrey GU21 5LY. Tel: 01483 727345 Fax: 01483 727375
Web: www.aap-arc.co.uk E-mail: projects@aap-arc.co.uk

This drawing is the copyright of AAP Architecture Ltd.