




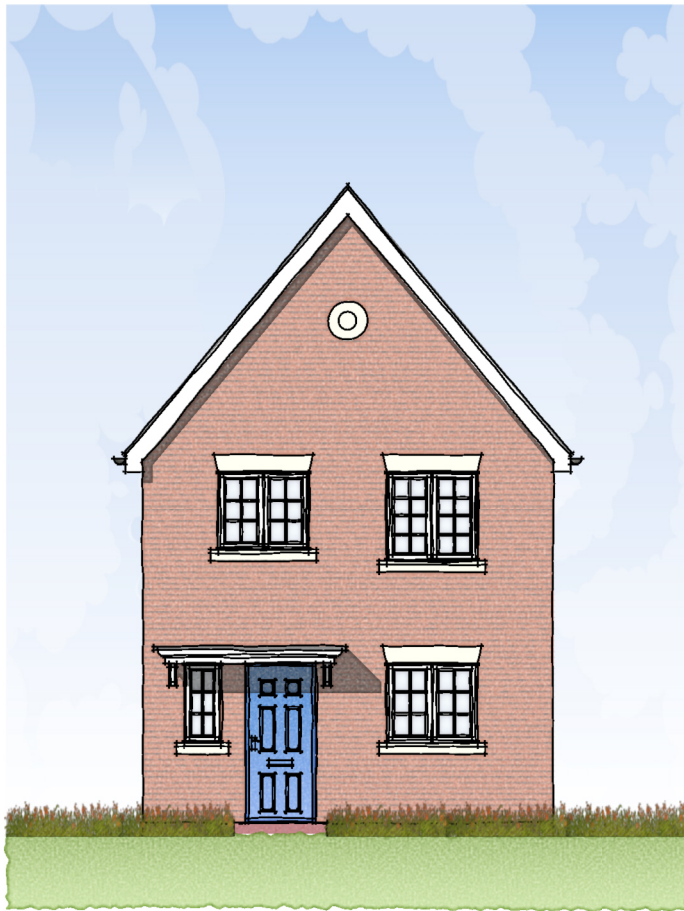


FRONT ELEVATION

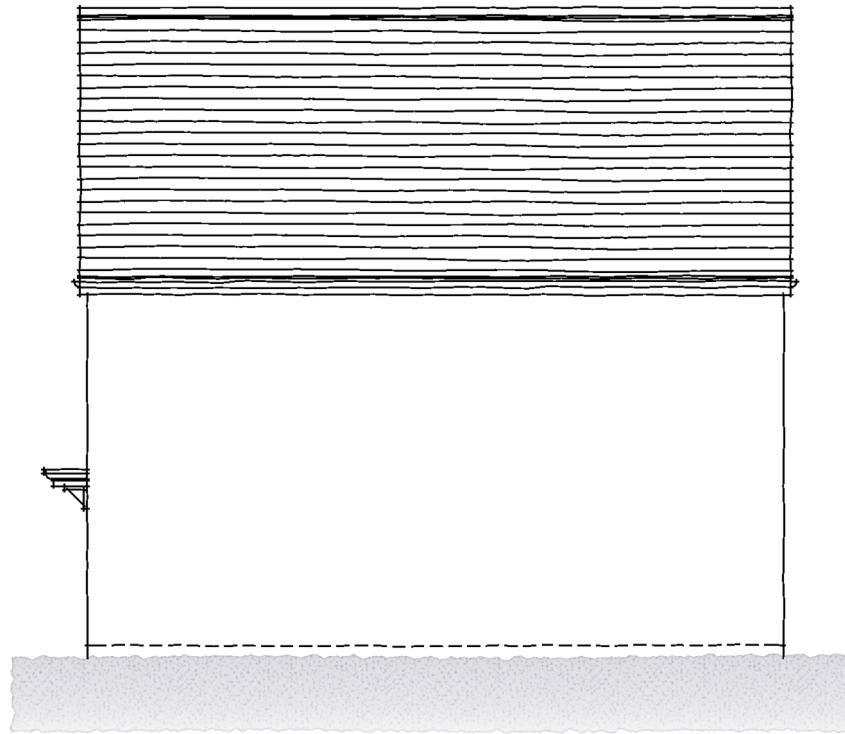


SIDE ELEVATION

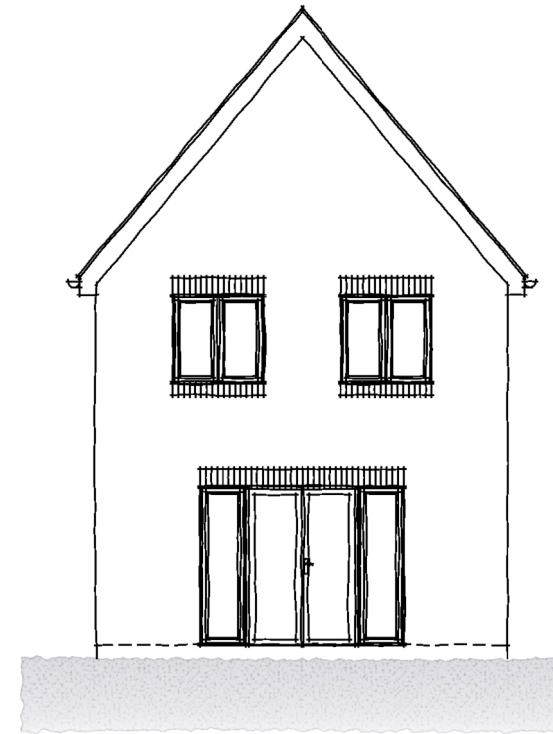


REAR ELEVATION

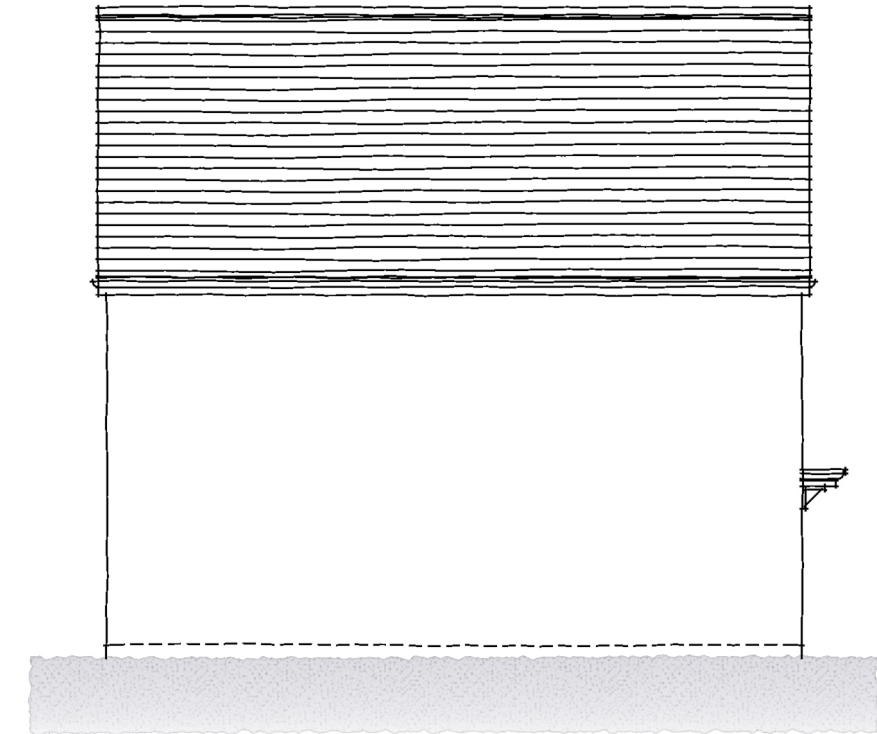


SIDE ELEVATION

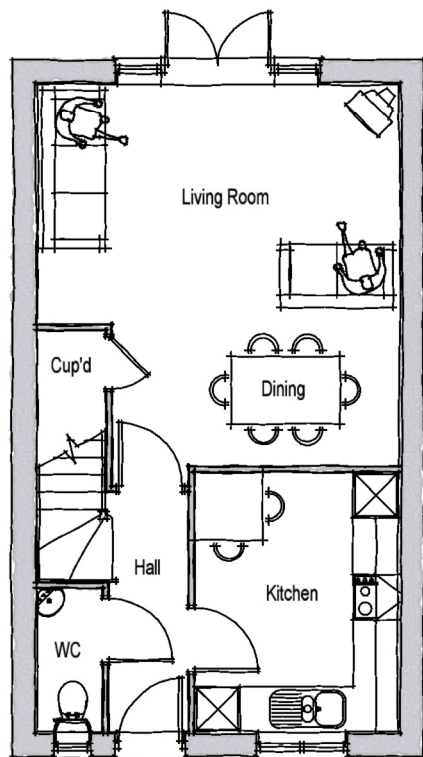

GROUND FLOOR PLAN

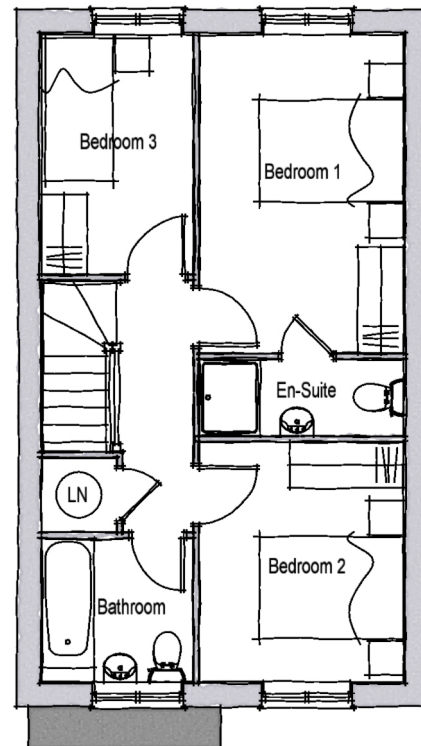

FIRST FLOOR PLAN

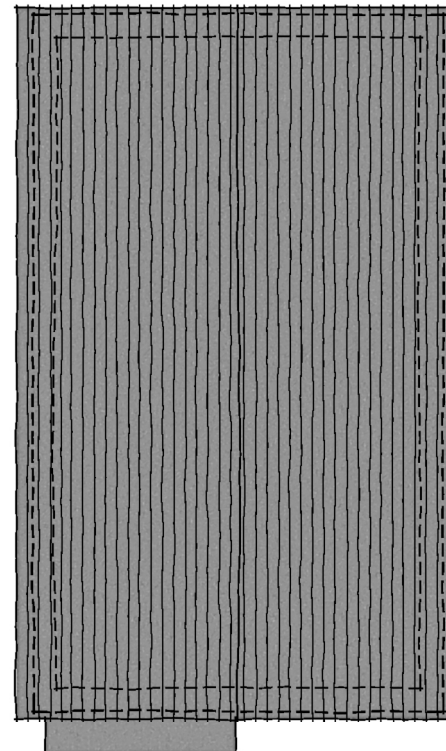

ROOF PLAN

TYPE H328B

| A    | 21.10.13 | Roof pitch amended. Stone detail added to gable. |
|------|----------|--------------------------------------------------|
| Rev. | Date     | Description                                      |

Drawn Checked

Client **Bellway**

Scale 1:100 @ A3

Drawn MCN

Checked DGP

Project  
Courtwick  
Littlehampton

Date  
July 2013

File  
Type H328B

Drawing Title  
Type H328B  
Plans and Elevations - Style 3 - Brick

Drg.No.  
P802/H328B/01

Rev.  
A

Drawing Status  
PLANNING



AAP Architecture Ltd, Unit A, Monument Business Centre, Monument Way East, Woking,  
Surrey GU21 5LY. Tel: 01483 727345 Fax: 01483 727375  
Web: www.aap-arc.co.uk E-mail: projects@aap-arc.co.uk

This drawing is the copyright of AAP Architecture Ltd.