
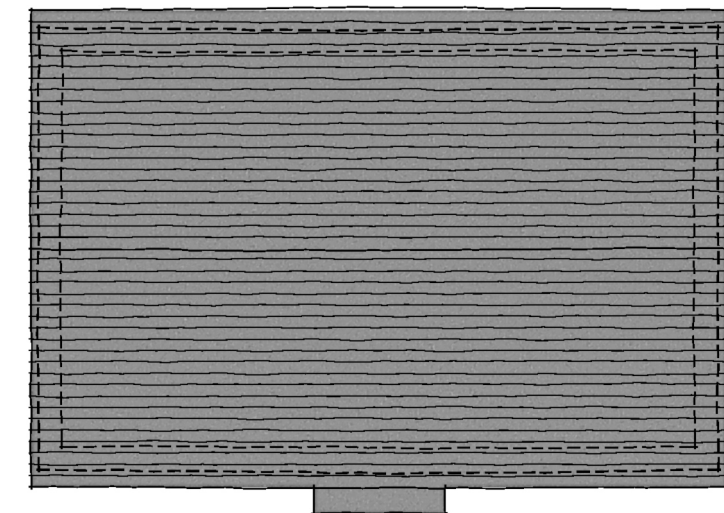
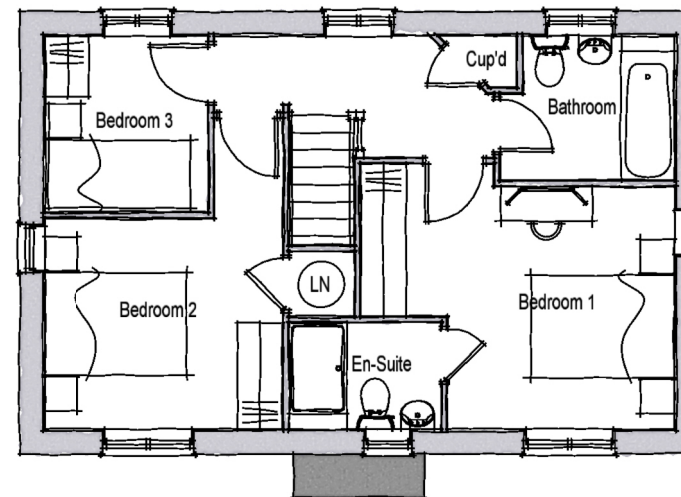


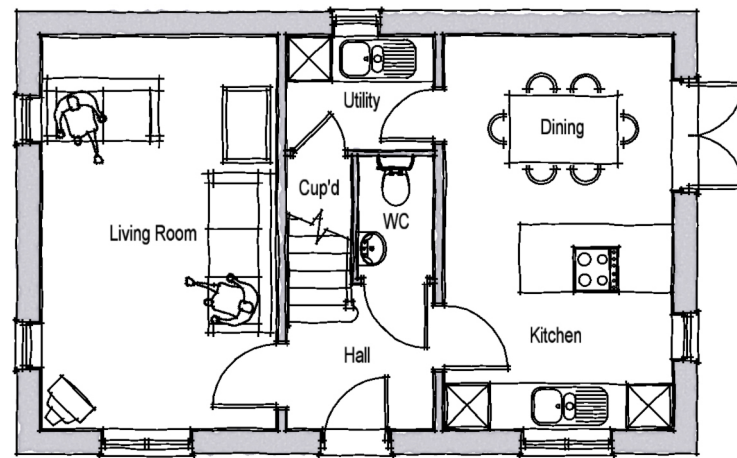

H352-V2A TYPE

Rev.	Date	Description	Drawn	Checked
Client		Scale 1:100 @ A3	Drawn MCN	Checked DGP
Project		Date Oct 2013	File Type H352-V2A	
Courtwick Littlehampton				
Drawing Title Type H352-V2A	Drg.No. P802/H352-V2A/01		Rev. -	Drawing Status PLANNING
Floor & Roof Plans - Style 3 - Render				

AAP Architecture Ltd, Unit A, Monument Business Centre, Monument Way East, Woking,
Surrey GU21 5LY. Tel: 01483 727345 Fax: 01483 727375
Web: www.aap-arc.co.uk E-mail: projects@aap-arc.co.uk

This drawing is the copyright of AAP Architecture Ltd.