



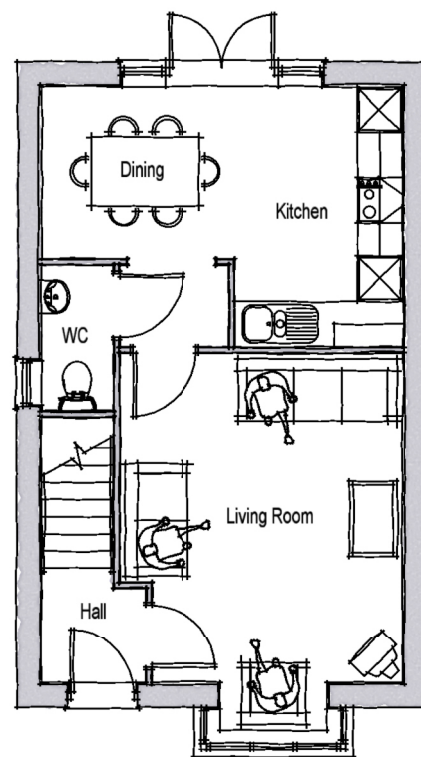


GROUND FLOOR PLAN

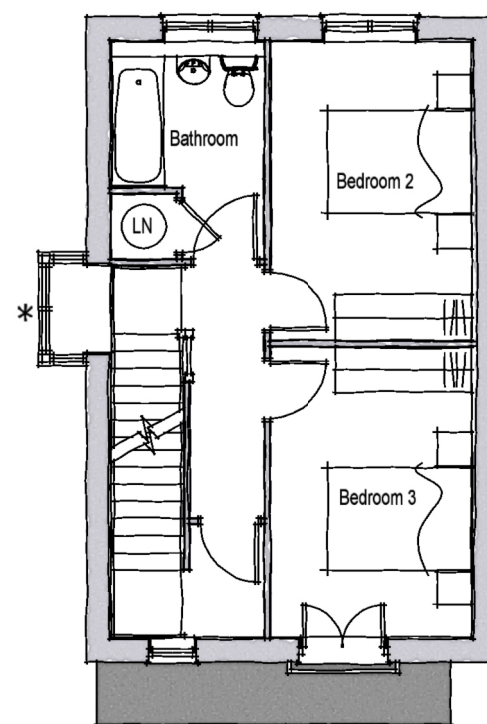


FIRST FLOOR PLAN

* WINDOW TO PLOTS 101 & 102 ONLY

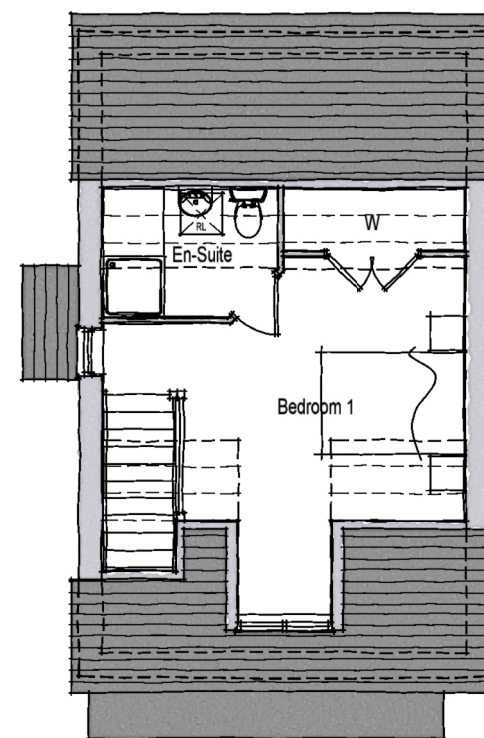

SECOND FLOOR PLAN

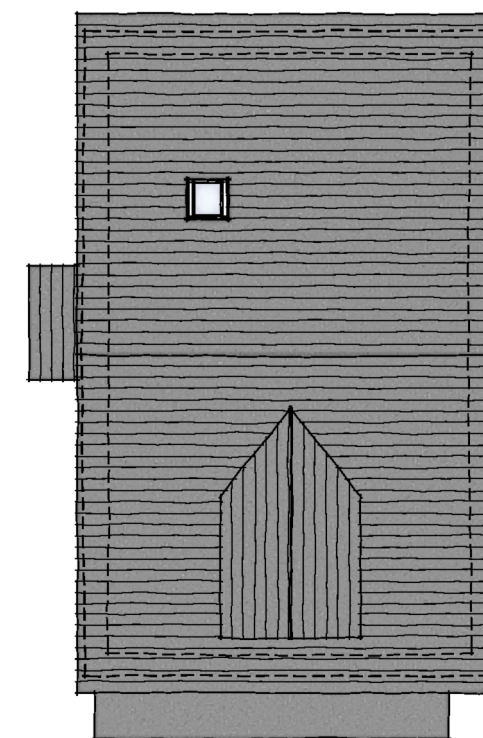

ROOF PLAN

TYPE T324A

Rev.	Date	Description
A	18.10.13	Side windows added.

MCN	DGP
Drawn	Checked

Client **Bellway**

Scale 1:100 @ A3

Drawn MCN

Checked DGP

Project Courtwick Littlehampton

Date July 2013

File Type T324A

Drawing Title Type T324A Floor & Roof Plans - Style 4 - Timber

Drg.No. P802/T324A/01

Rev. A

Drawing Status PLANNING



AAP Architecture Ltd, Unit A, Monument Business Centre, Monument Way East, Woking, Surrey GU21 5LY. Tel: 01483 727345 Fax: 01483 727375 Web: www.aap-arc.co.uk E-mail: projects@aap-arc.co.uk

This drawing is the copyright of AAP Architecture Ltd.