




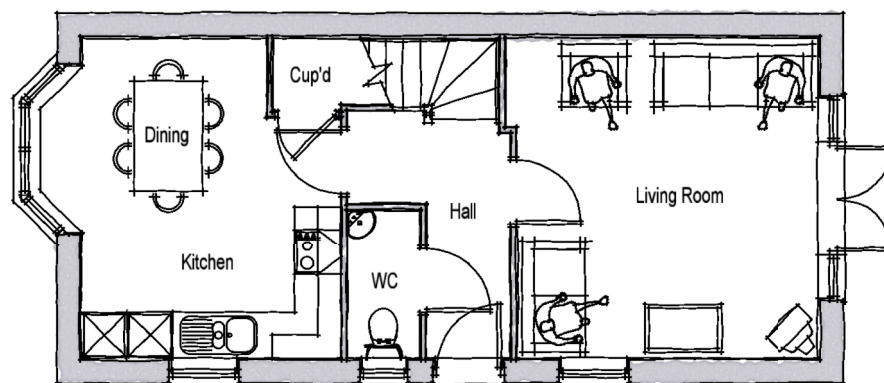


GROUND FLOOR PLAN

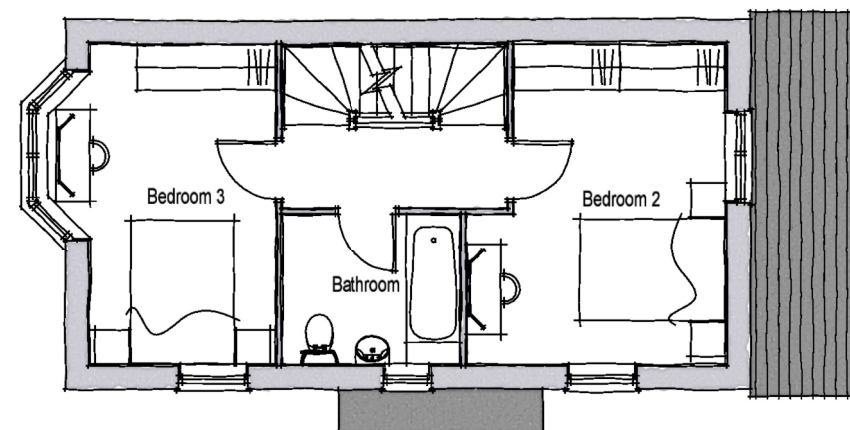

FIRST FLOOR PLAN

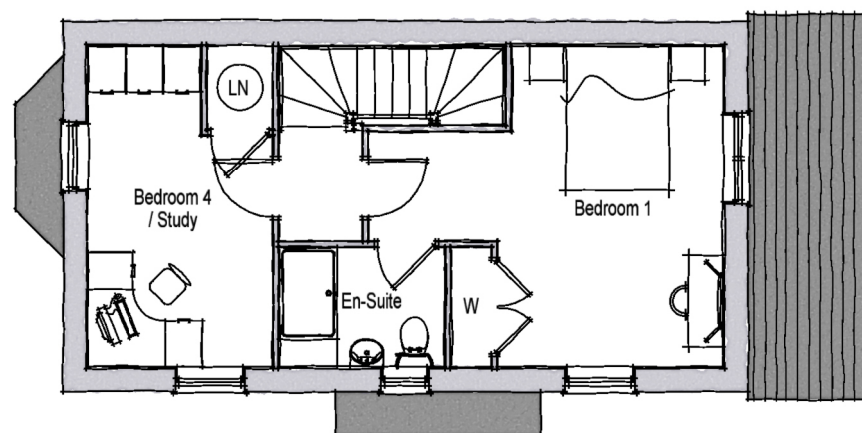

SECOND FLOOR PLAN

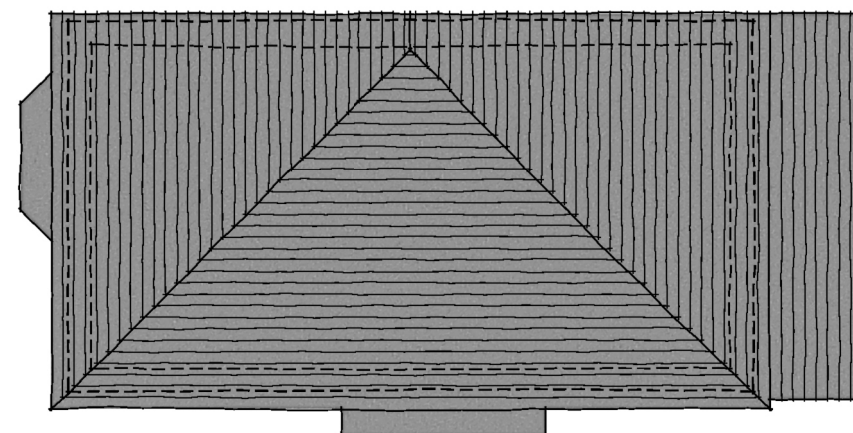

ROOF PLAN

TYPE T327

Rev.	Date	Description
A	14.10.13	Bay added to First Floor.

MCN	DGP
Drawn	Checked

Client **Bellway**

Scale 1:100 @ A3

Drawn MCN Checked DGP

Project Courtwick Littlehampton

Date July 2013

File Type T327

Drawing Title Type T327 Floor & Roof Plans - Style 3 - Brick

Drg.No. P802/T327/01

Rev. A Drawing Status PLANNING



AAP Architecture Ltd, Unit A, Monument Business Centre, Monument Way East, Woking, Surrey GU21 5LY. Tel: 01483 727345 Fax: 01483 727375 Web: www.aap-arc.co.uk E-mail: projects@aap-arc.co.uk

This drawing is the copyright of AAP Architecture Ltd.