


EXISTING

Elevations (1:100)

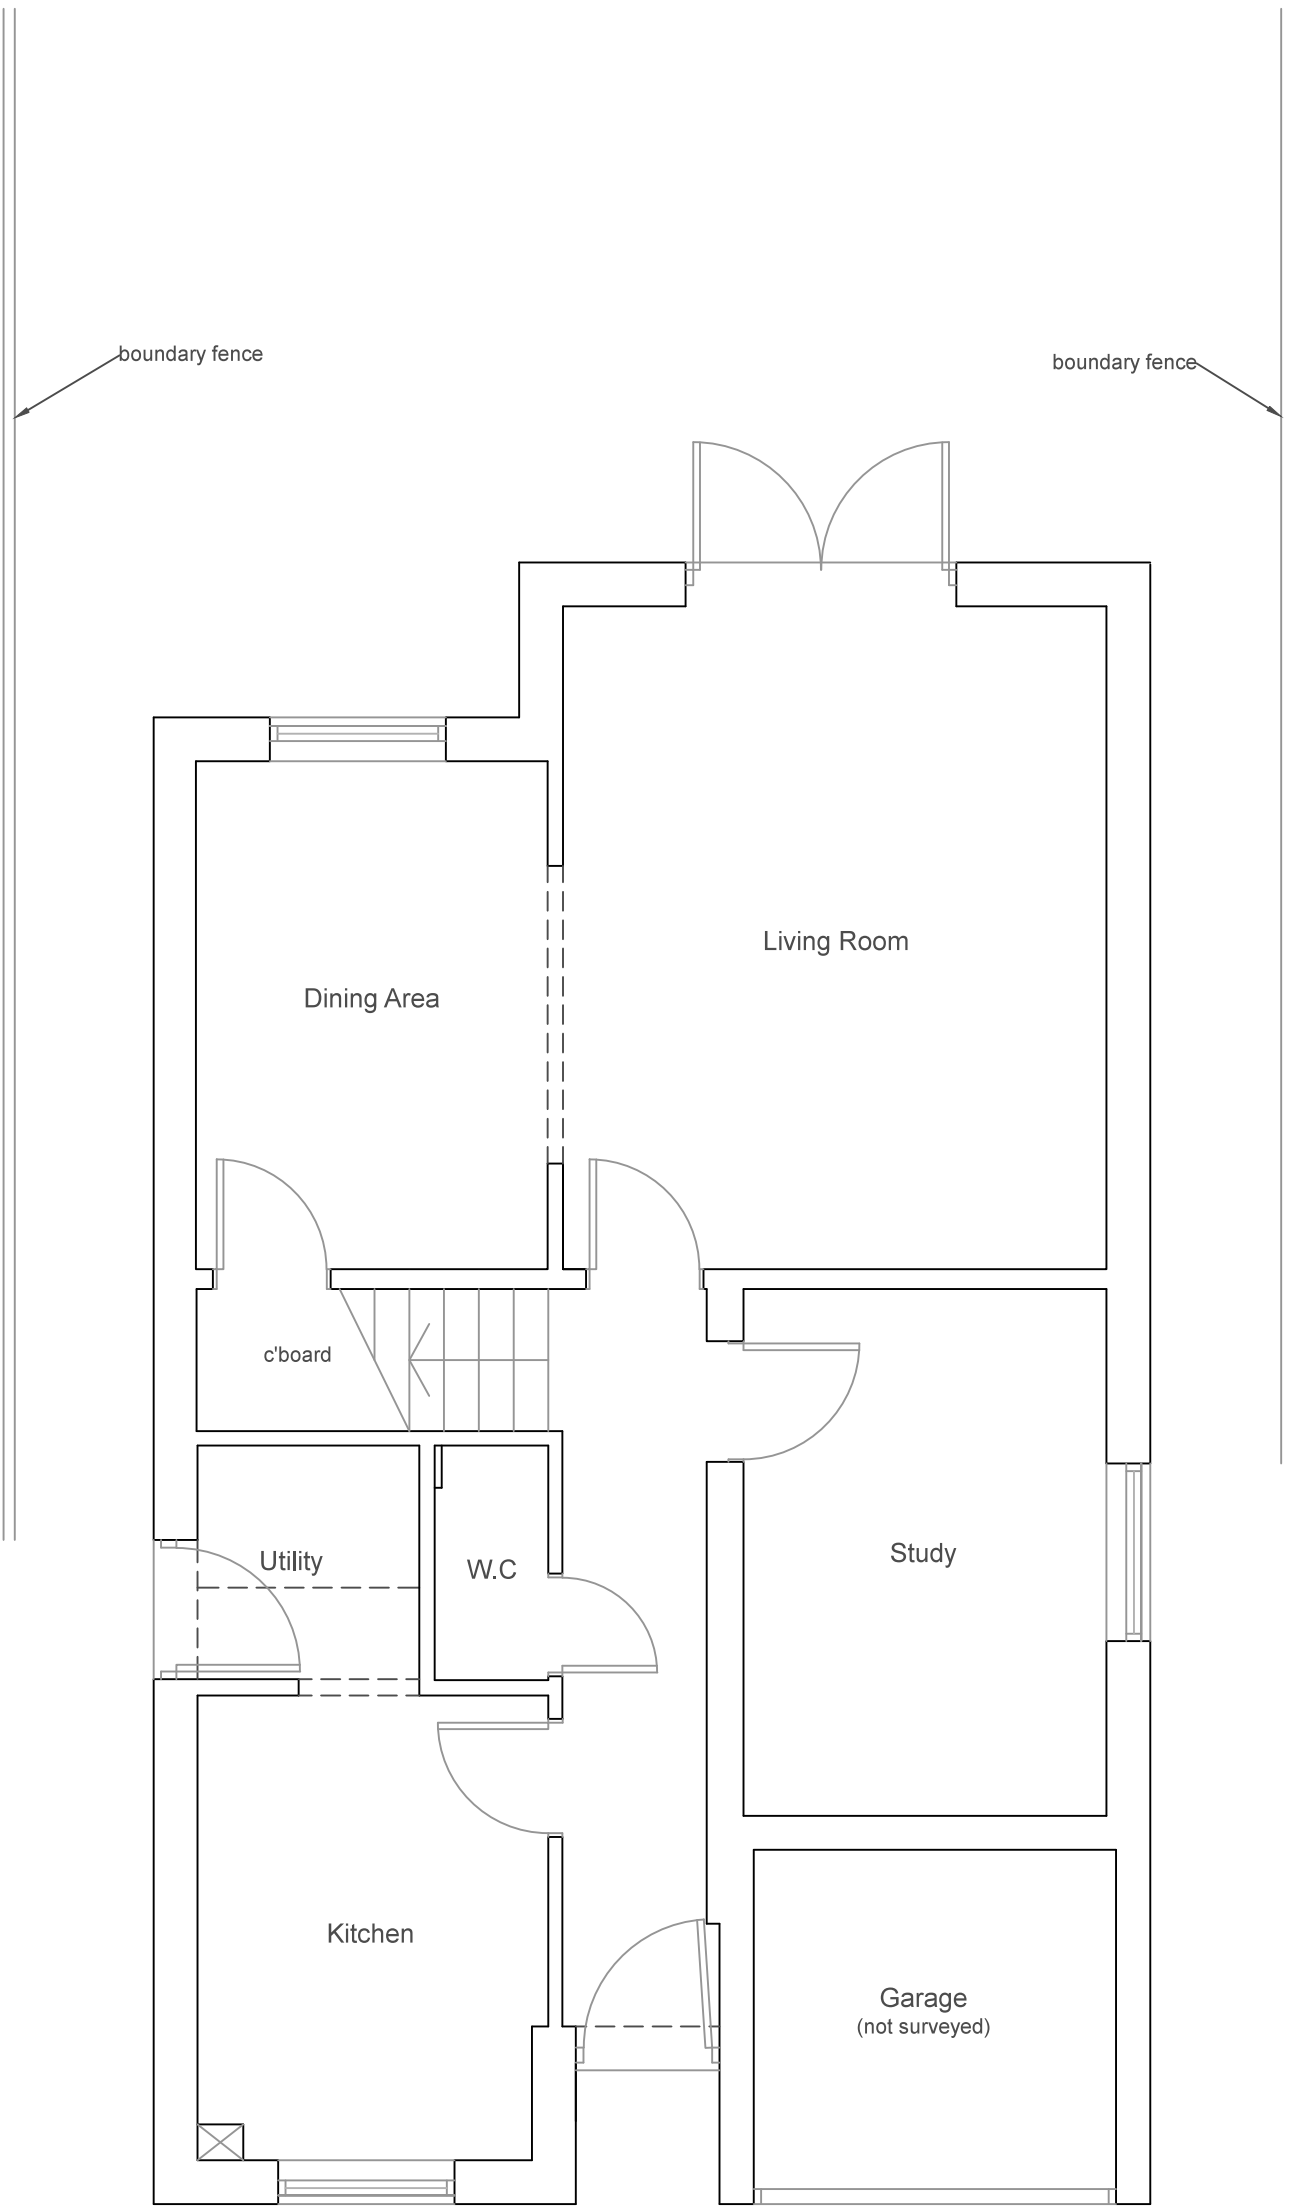

Ground Floor Plan (1:50)




Site Location Plan (1:1250)

PROPOSED

Elevations (1:100)



Walls - Face brickwork to match existing house

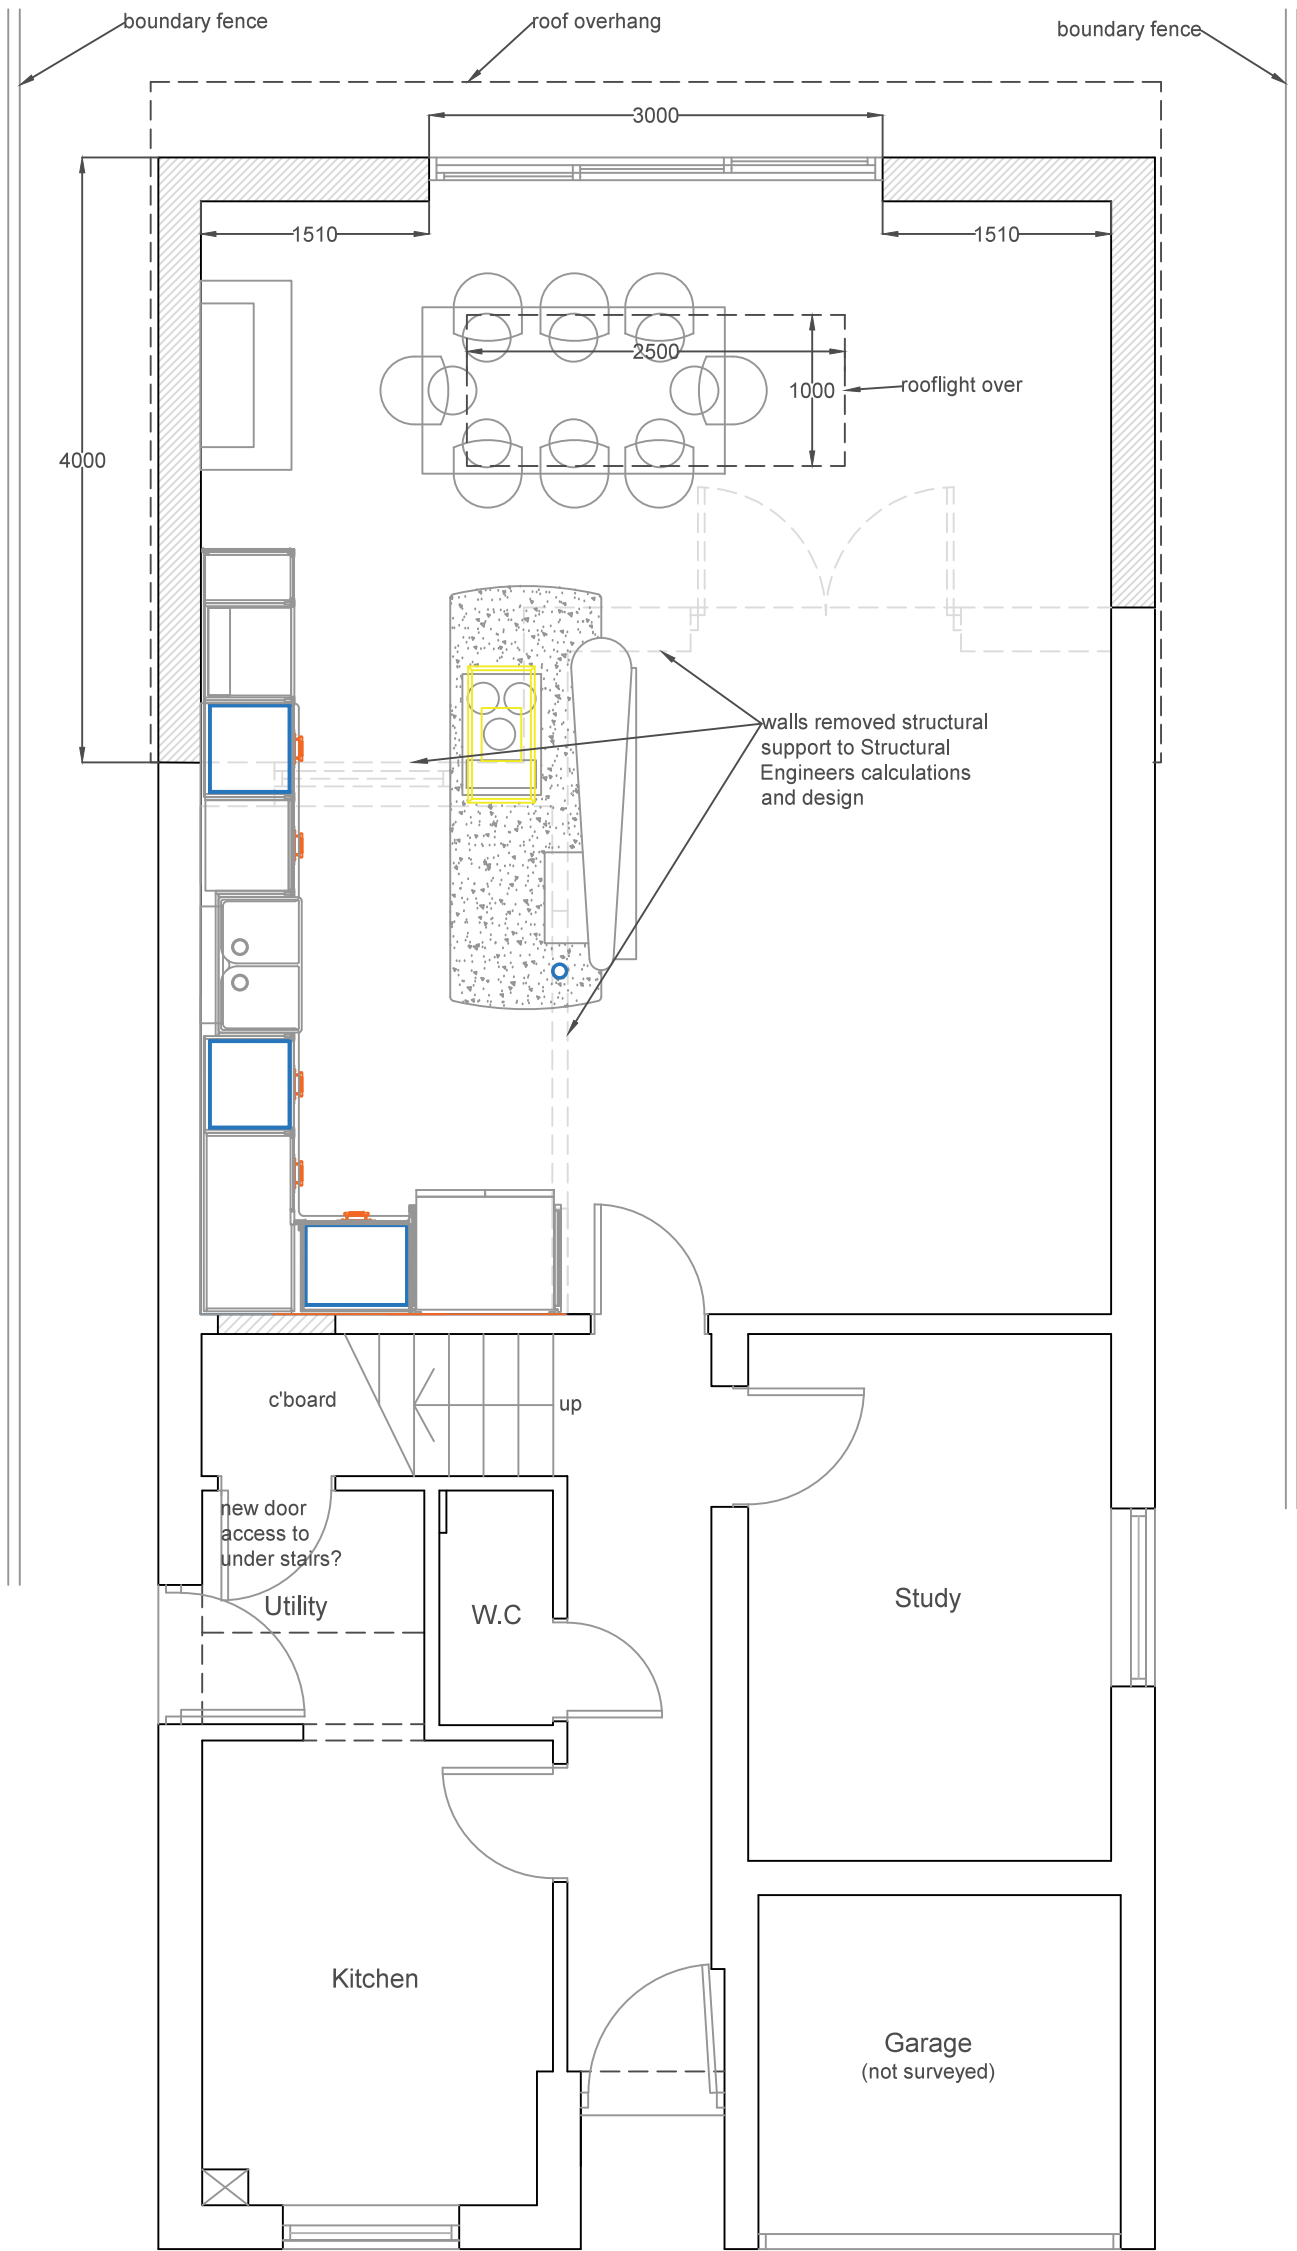

Ground Floor Plan (1:50)



Site Block Plan (1:500)

Revisions		
Rev	Description	By
b	Additional Information	LW
a	Client Revisions	LW
All dimensions to be checked on site prior to commencement of work, except for planning purposes. This drawing is the copyright of Inspired Design Studio Ltd. and may not be copied, altered or reproduced in any way without written authority.		
Client: Mr & Mrs King		
Project Address: 18 The Cloisters Littlehampton BN17 5ST		
Drawing Title: Existing and Proposed Plans & Elevations		
Drawing Number: 1113.01.b		
Scale: As stated printed @ A1		
Date: 26/06/2017		