

NOTES:

Written dimensions to take precedence over scaled

This drawing and design are the copyright of Solar Architecture and must not be copied or submitted to a third party, or used in any way prejudicial to their interests.

This drawing may not be submitted to any third party OR any Statutory OR Local Authority without the express written approval of Solar Architecture.

All reasonable efforts have been undertaken in the preparation of this drawing to maintain accuracy.


Some elements or components may have been calculated via computer or photographic modelling where access to the building or parts of the building was not possible for reasons of security, HSE regulations or employee indemnity insurance.

The contractor/sub-contractor is responsible for taking all site dimensions. All design dimensions to be checked and confirmed on site by the appropriate contractor/sub-contractor.


© Solar Architecture Ltd.

RIVER ARUN


RIVER ARUN

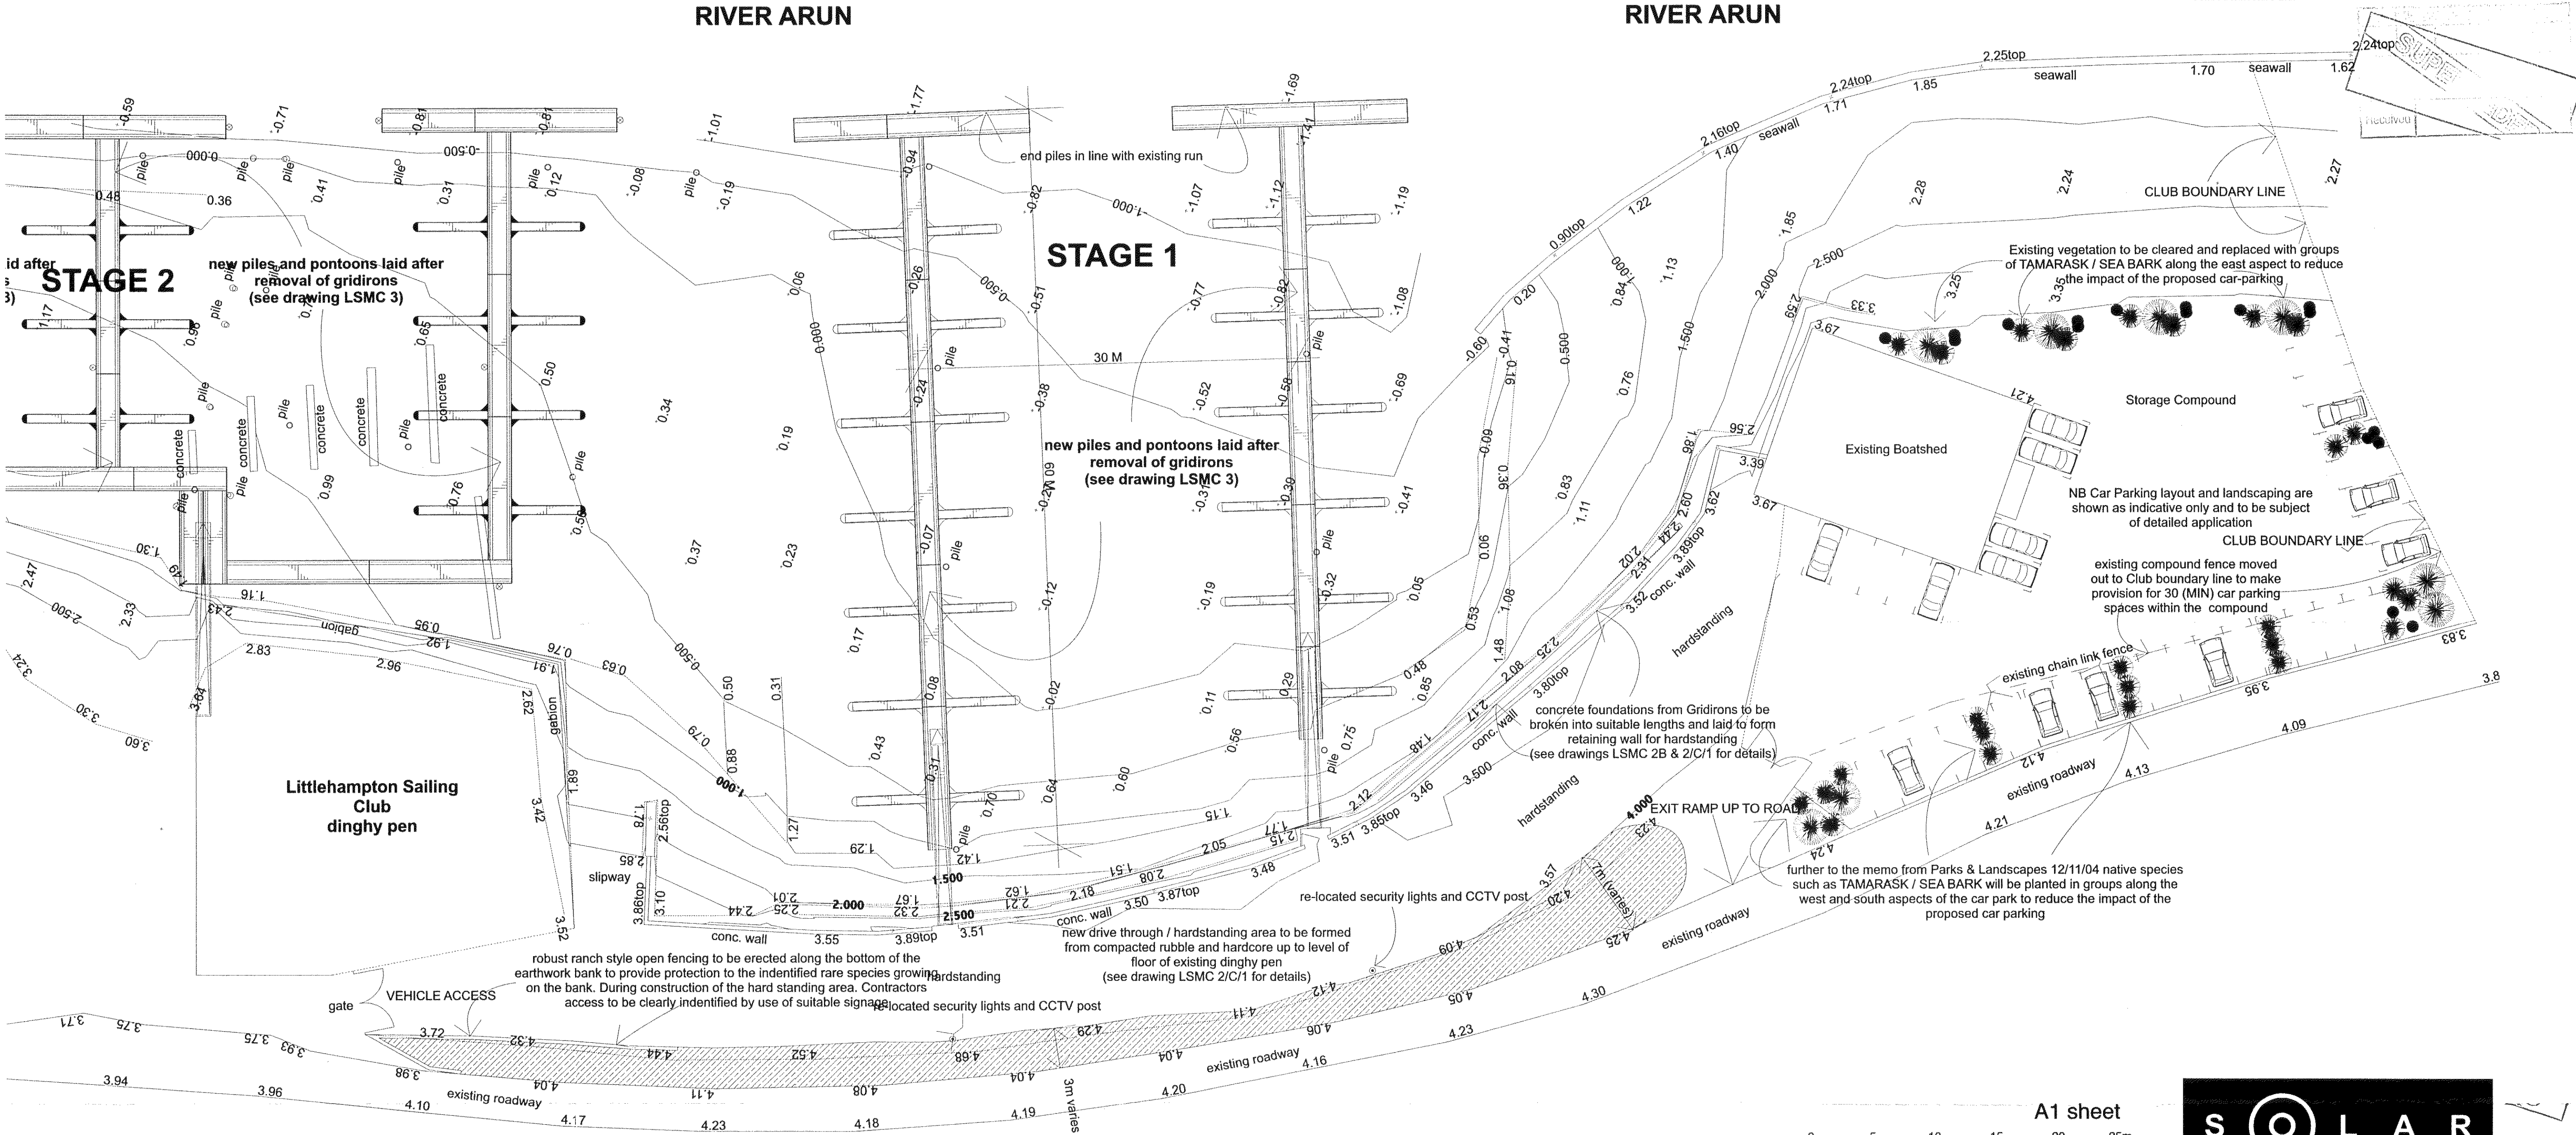

A1 sheet

 

No implied licence exists. This drawing must not be used to calculate areas for the purposes of valuation. Do not make the drawing. All dimensions to be checked on site by the contractor and each dimension to be their responsibility. All work must comply with the relevant British Standards, Building Regulations and any other statutory regulations deemed to be applicable. Drawing errors and omissions to be reported to the Architect. This scale is for assistance only and does not constitute contractual obligation in any way.

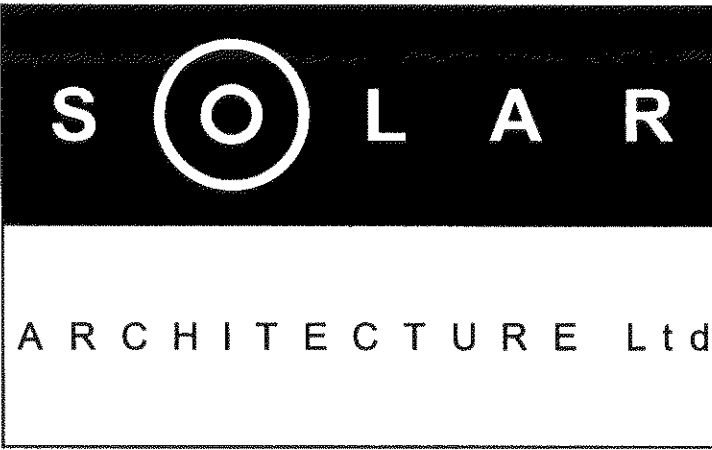

2 HOBS ACRE
UPPER BEEDING
WEST SUSSEX
BN44 3TZ
tel: 01903 815 903
email: mark@solararchitecture.co.uk

Project
Littlehampton Sailing Club

Client
Littlehampton Sailing Club

Drawing Title
Planning Application Site Plan
1 of 2

Scale 1:250

Drawn By

Drawing Number

PL/01/1

Date

Checked By