

NOTES:

Written dimensions to take precedence over scaled

This drawing and design are the copyright of Solar Architecture and must not be copied or submitted to a third party, or used in any way prejudicial to their interests.



This drawing may not be submitted to any third party OR any Statutory OR Local Authority without the express written approval of Solar Architecture.

All reasonable efforts have been undertaken in the preparation of this drawing to maintain accuracy.

Some elements or components may have been calculated via computer or photographic modelling where access to the building or parts of the building was not possible for reasons of security, HSE regulations or employee indemnity insurance.

The contractor/sub-contractor is responsible for taking all site dimensions. All design dimensions to be checked and confirmed on site by the appropriate contractor/sub-contractor.

© Solar Architecture Ltd.

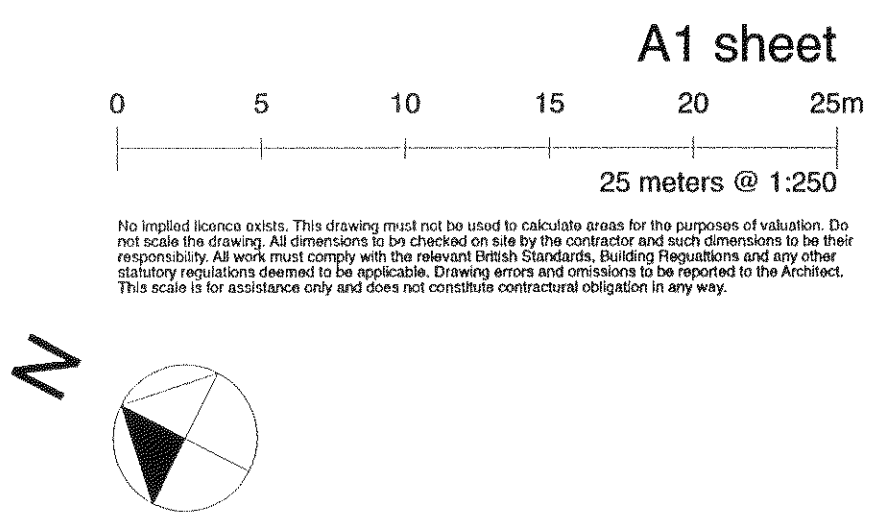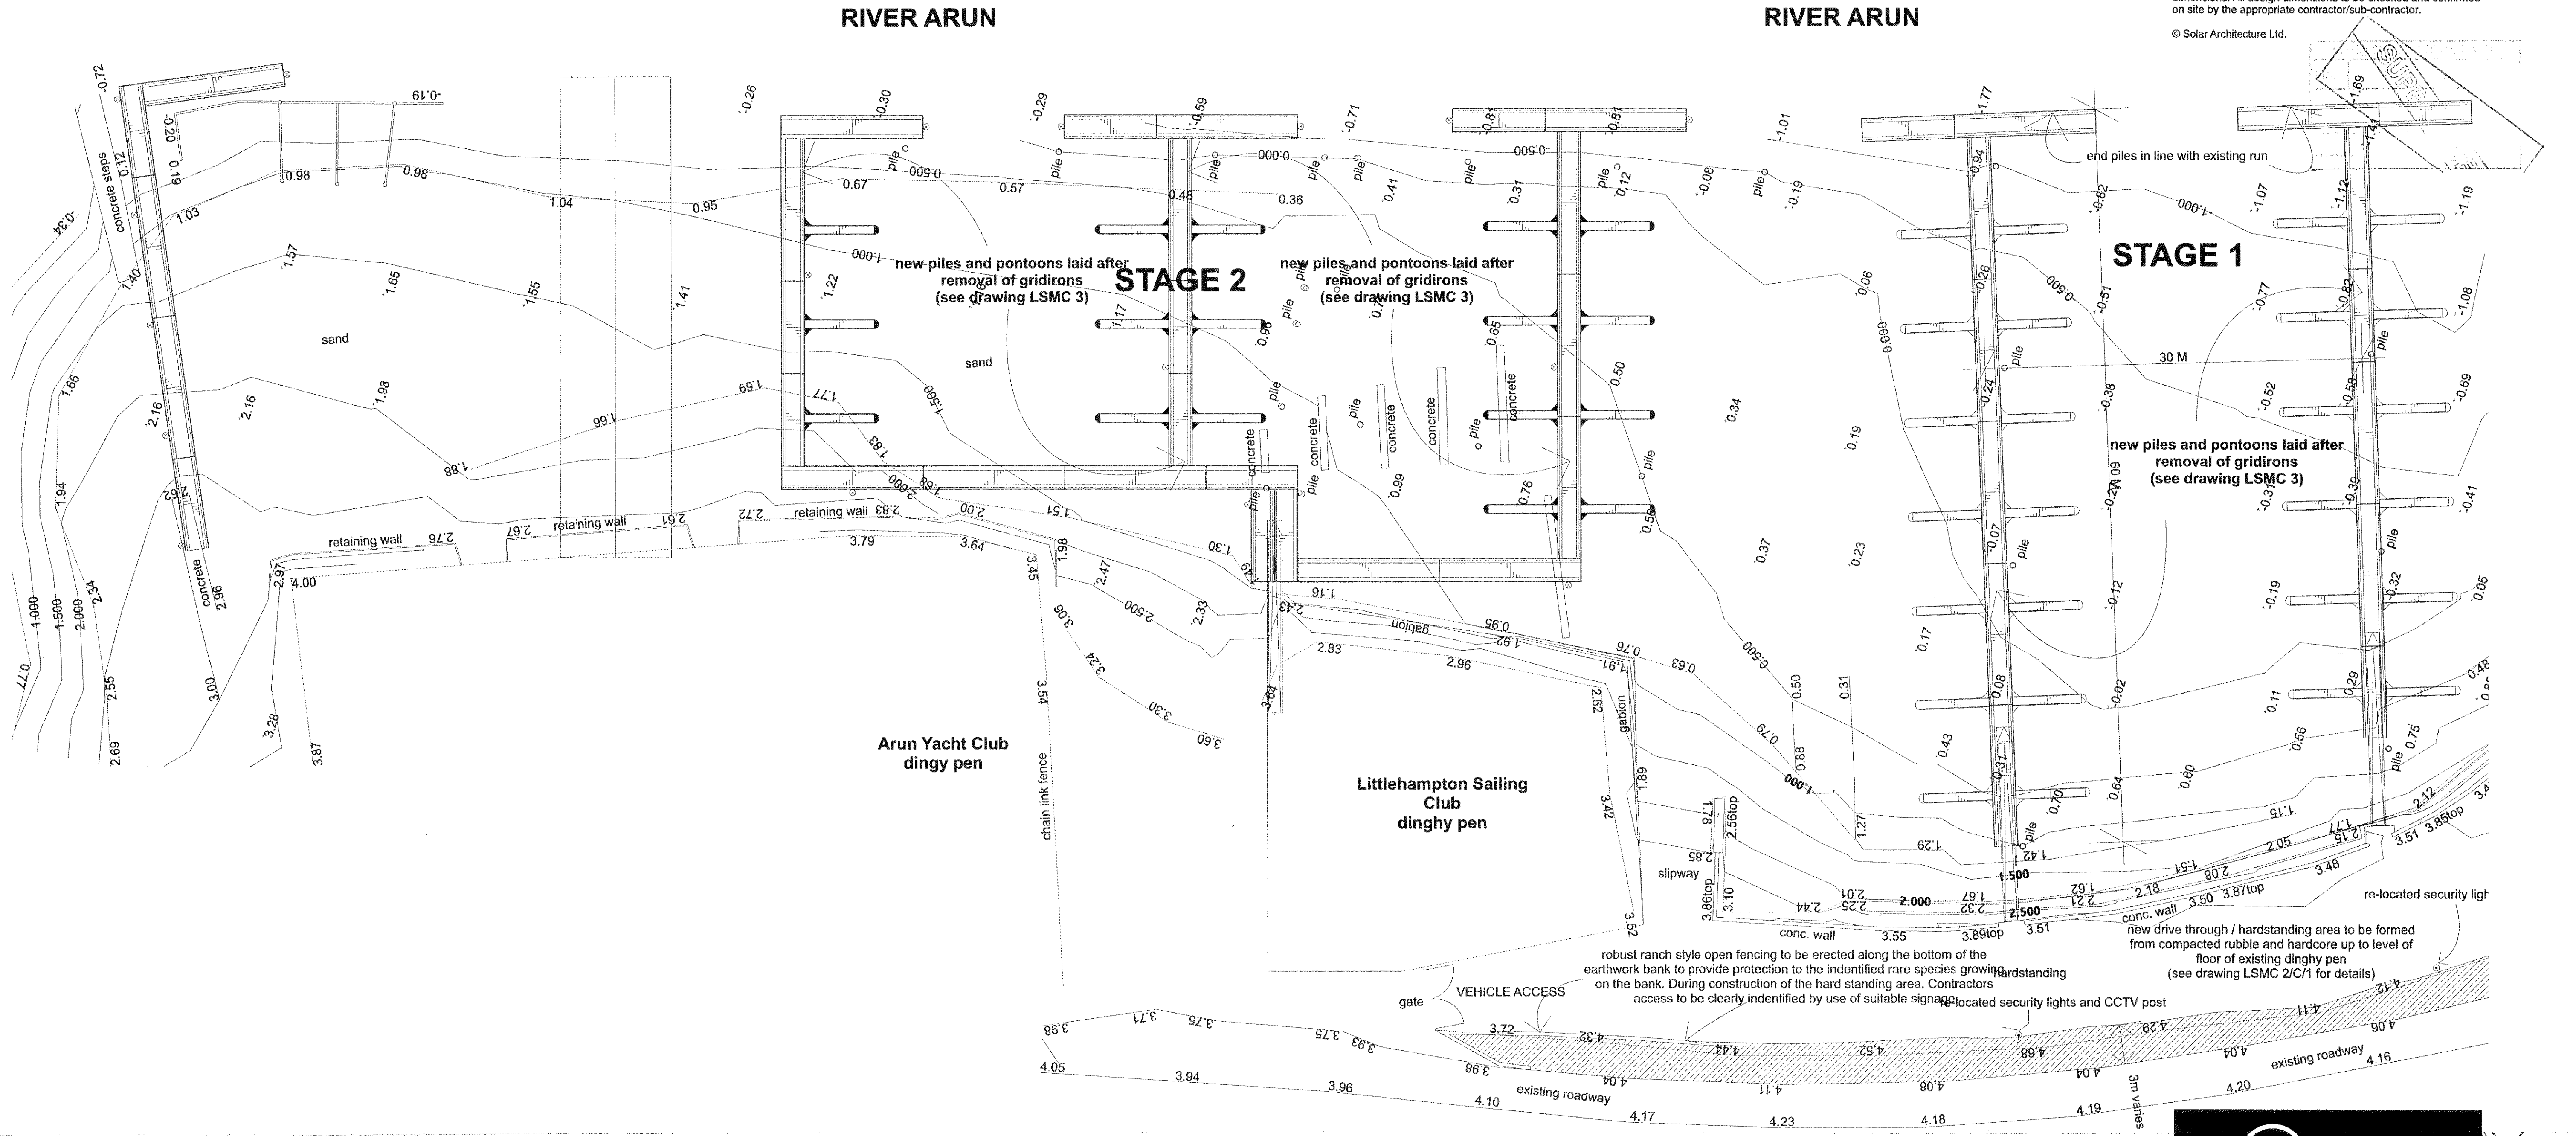

Project		Client	
Littlehampton Sailing Club		Littlehampton Sailing Club	
Drawing Title		Drawing Number	
Planning Application Site Plan		PL/01/2	
2 of 2		Date	
Scale 1:250		Checked By	
Drawn By		Date	

2 HOBS ACRE
UPPER BEEDING
WEST SUSSEX
BN44 3TZ
tel: 01903 815 903
email: mark@solararchitectureltd.co.uk