




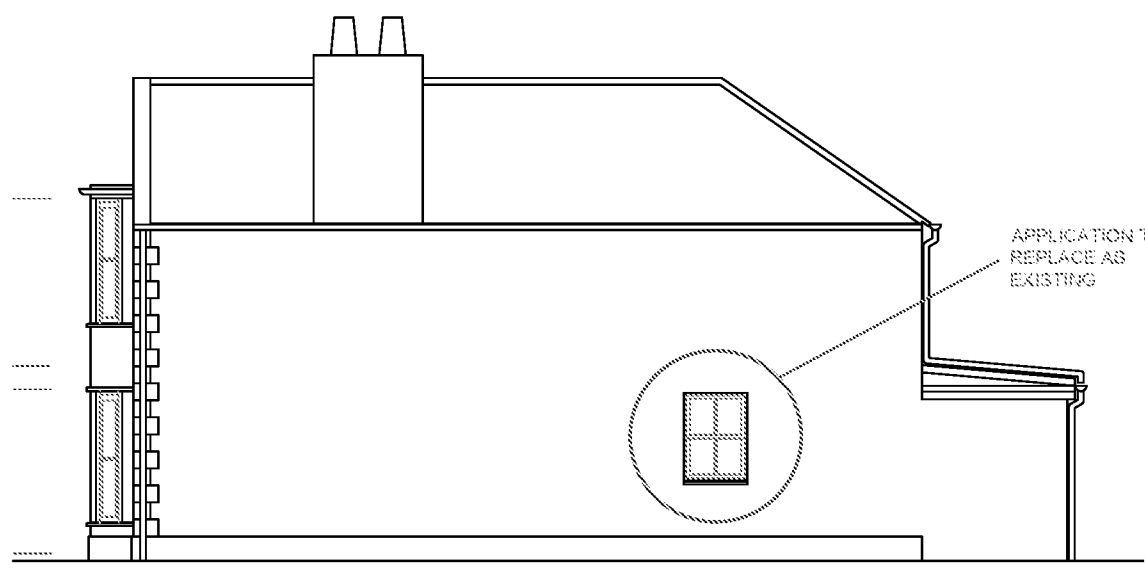


SIDE ELEVATION
East

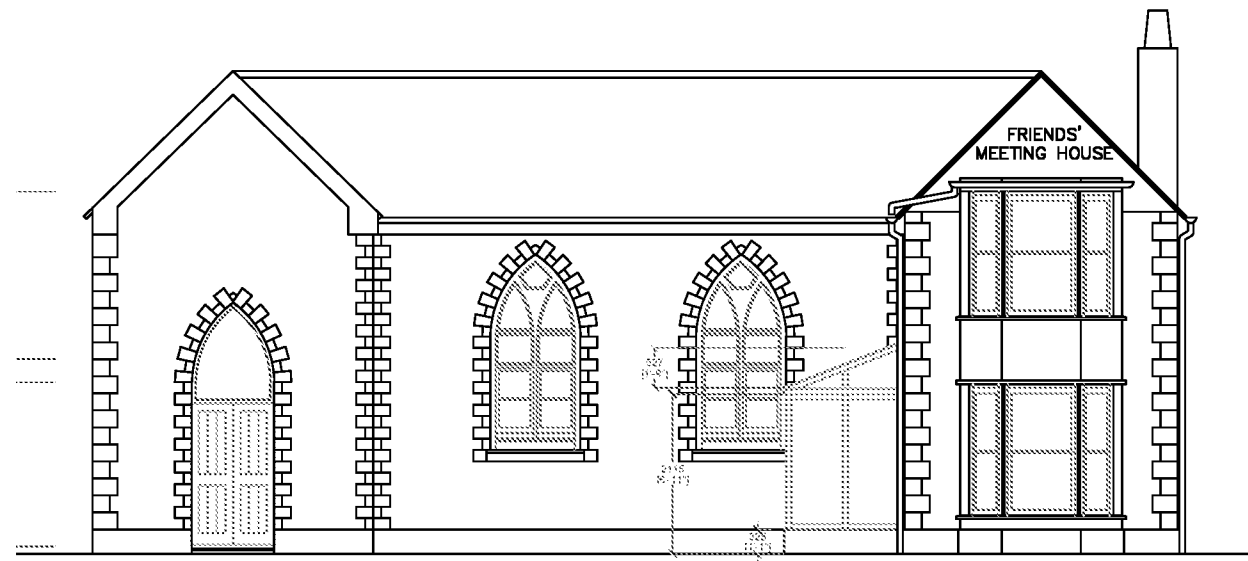

FRONT ELEVATION
South

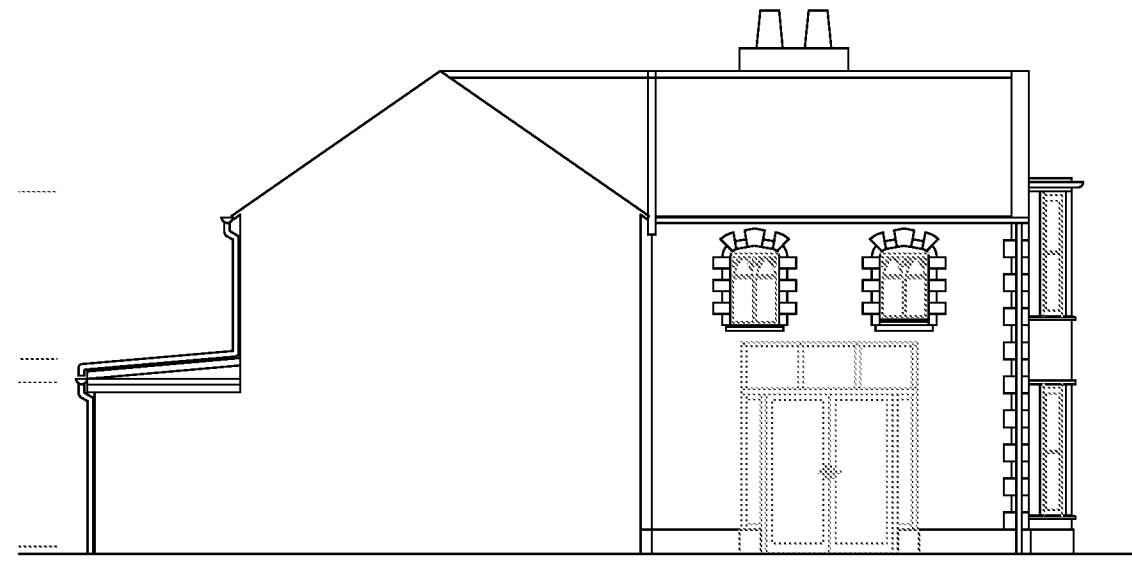


SIDE ELEVATION
West

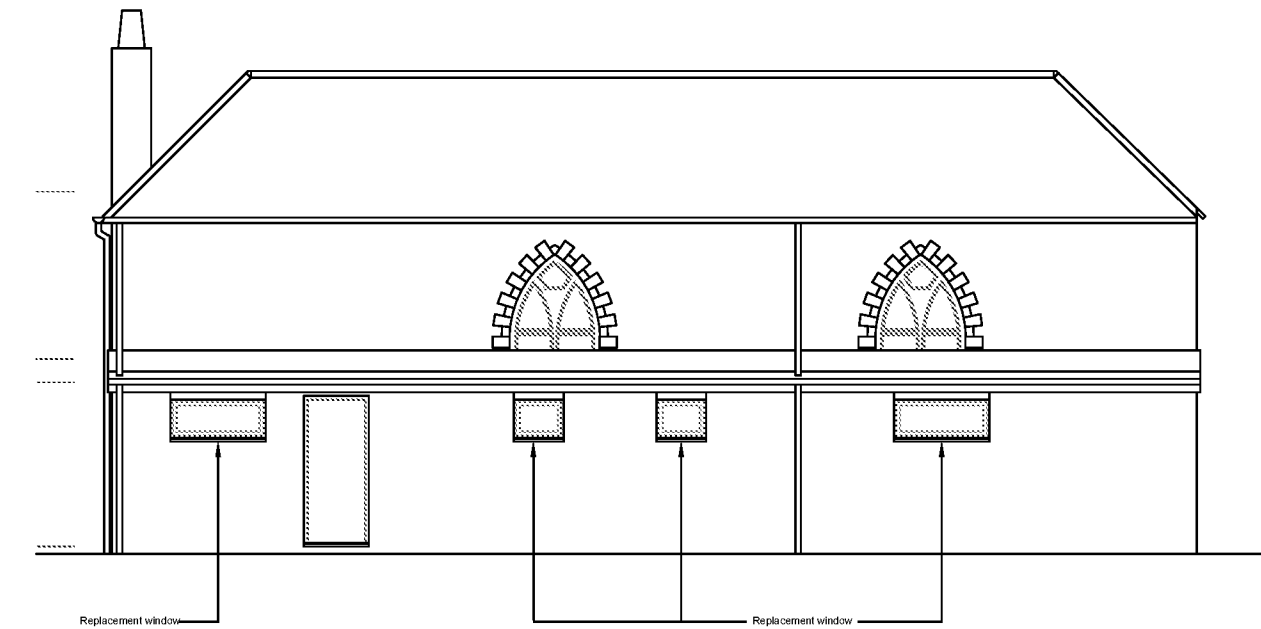


REAR ELEVATION
North

PROPOSED ELEVATIONS 1:100

WORKS APPROVED UNDER:
LU/82/18 PL
LU/152/17 PL
LU/325/01/L

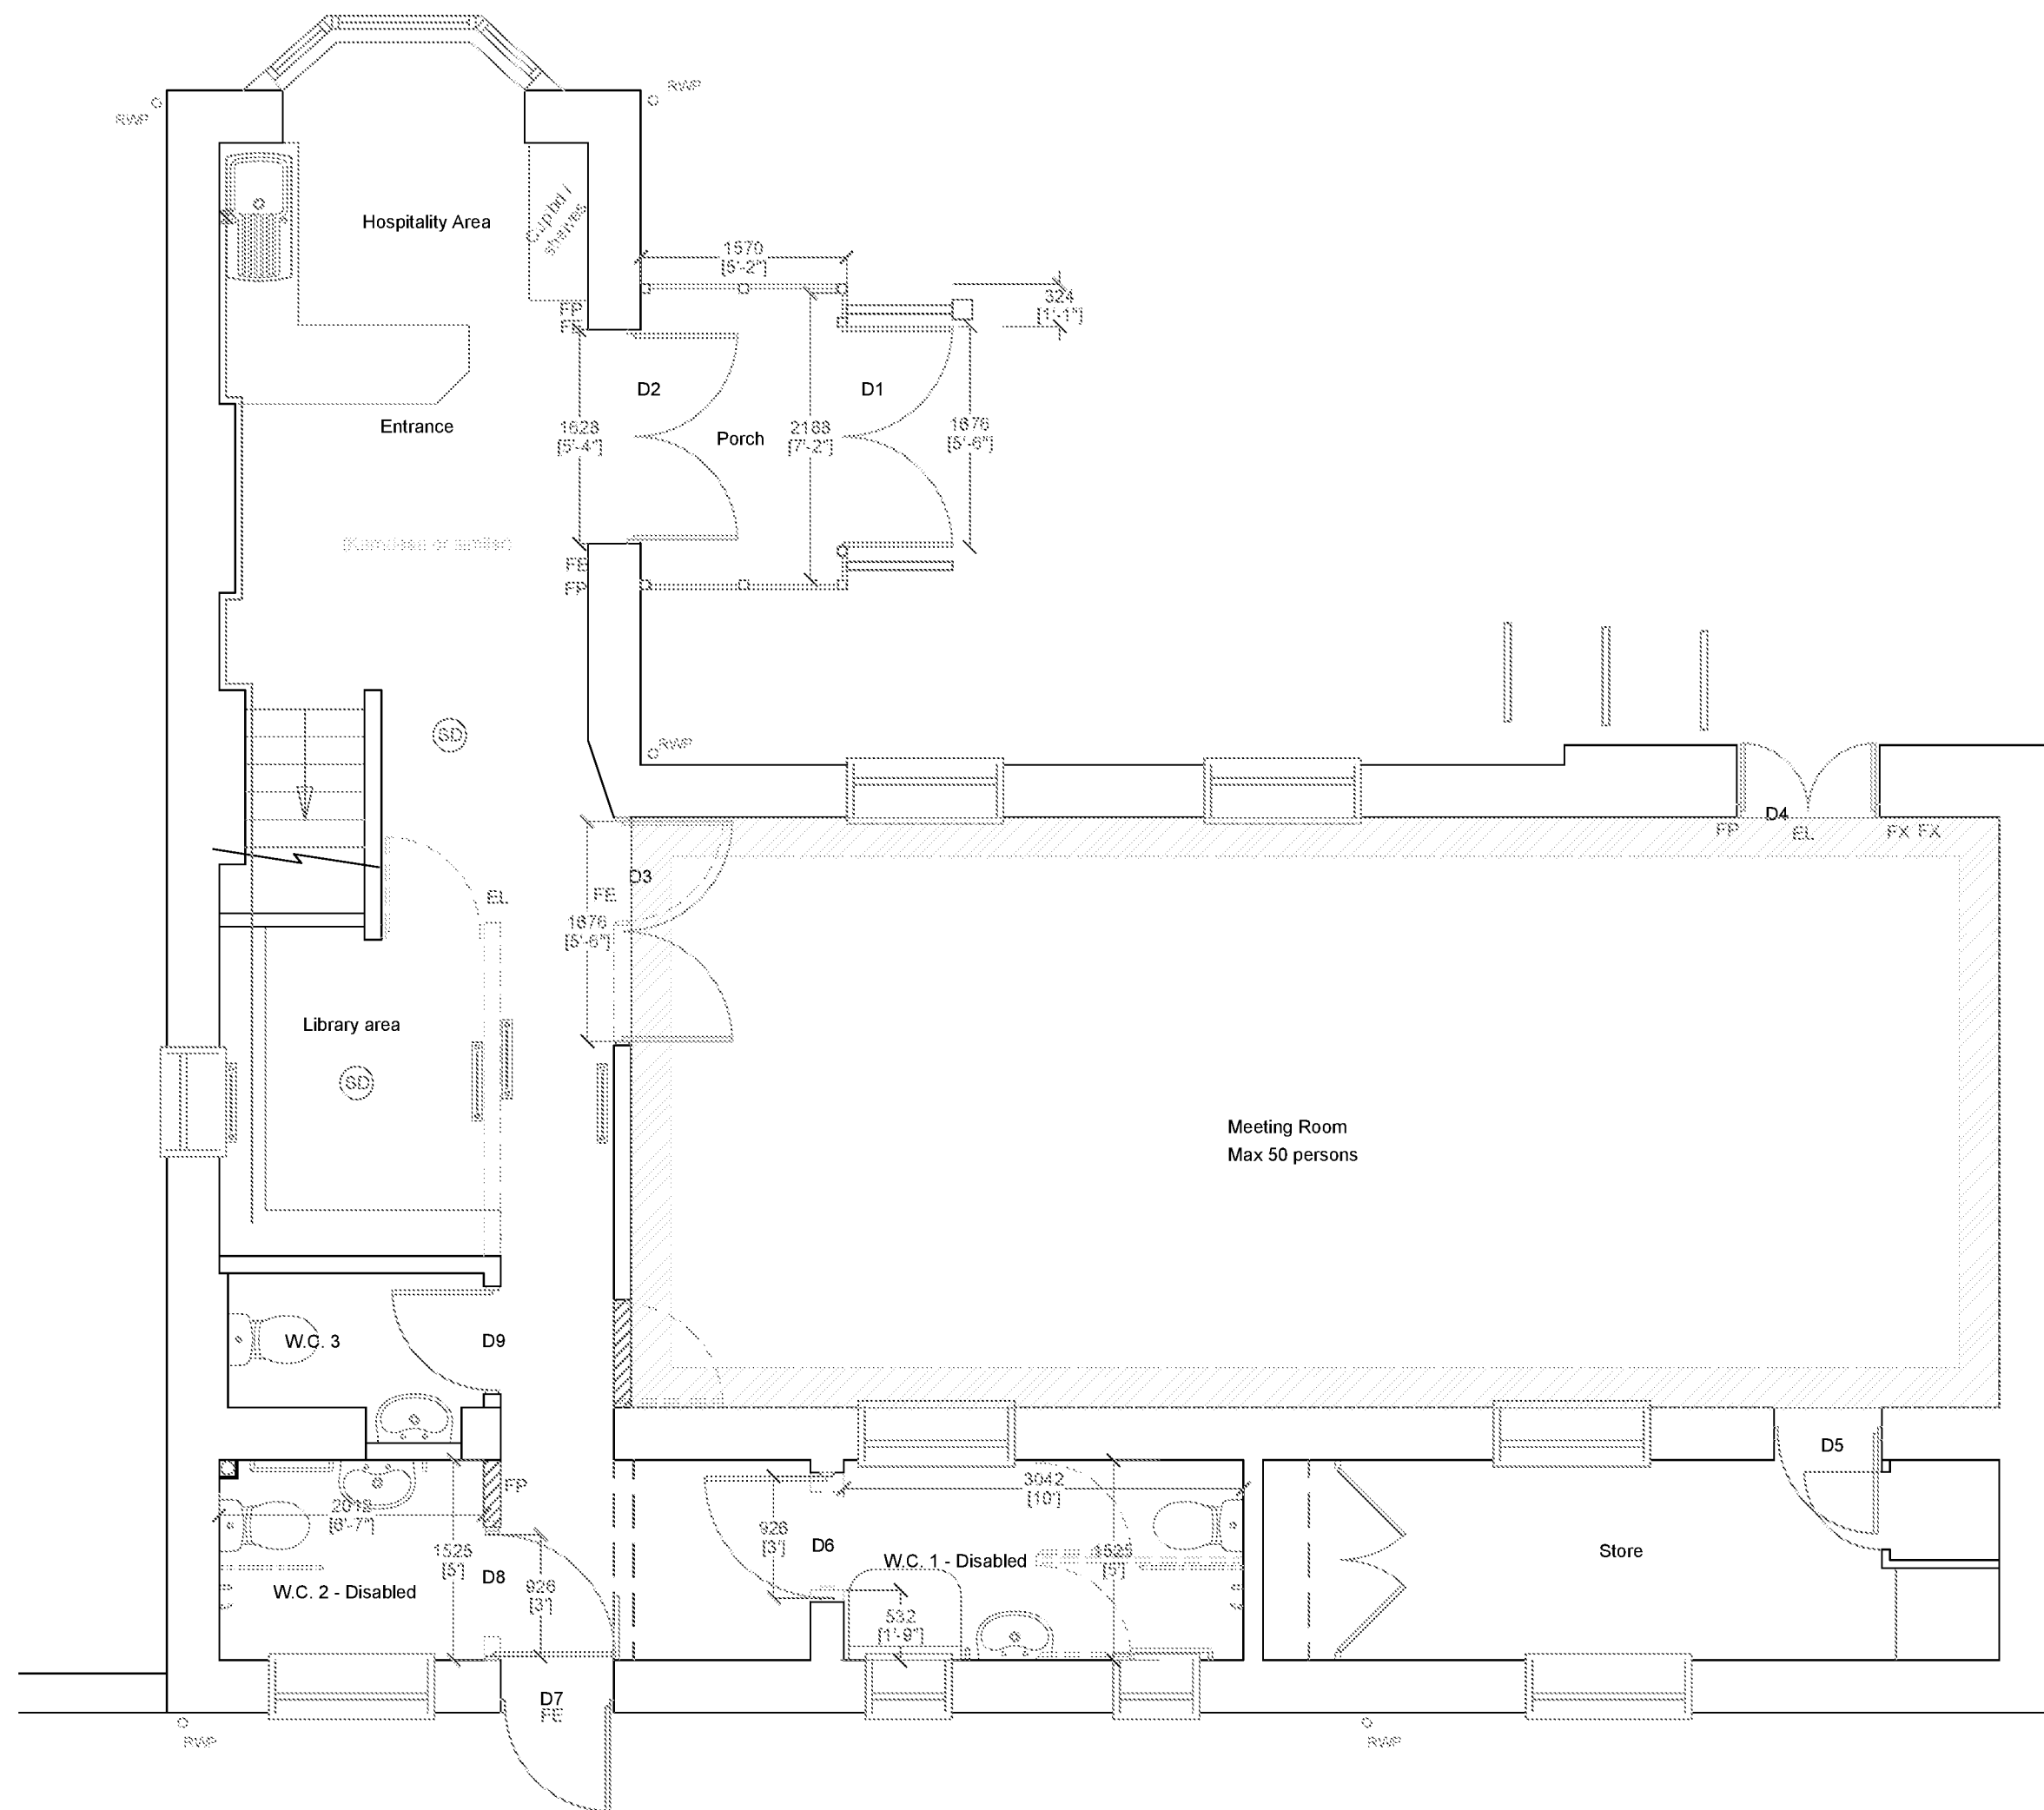

Ground Floor


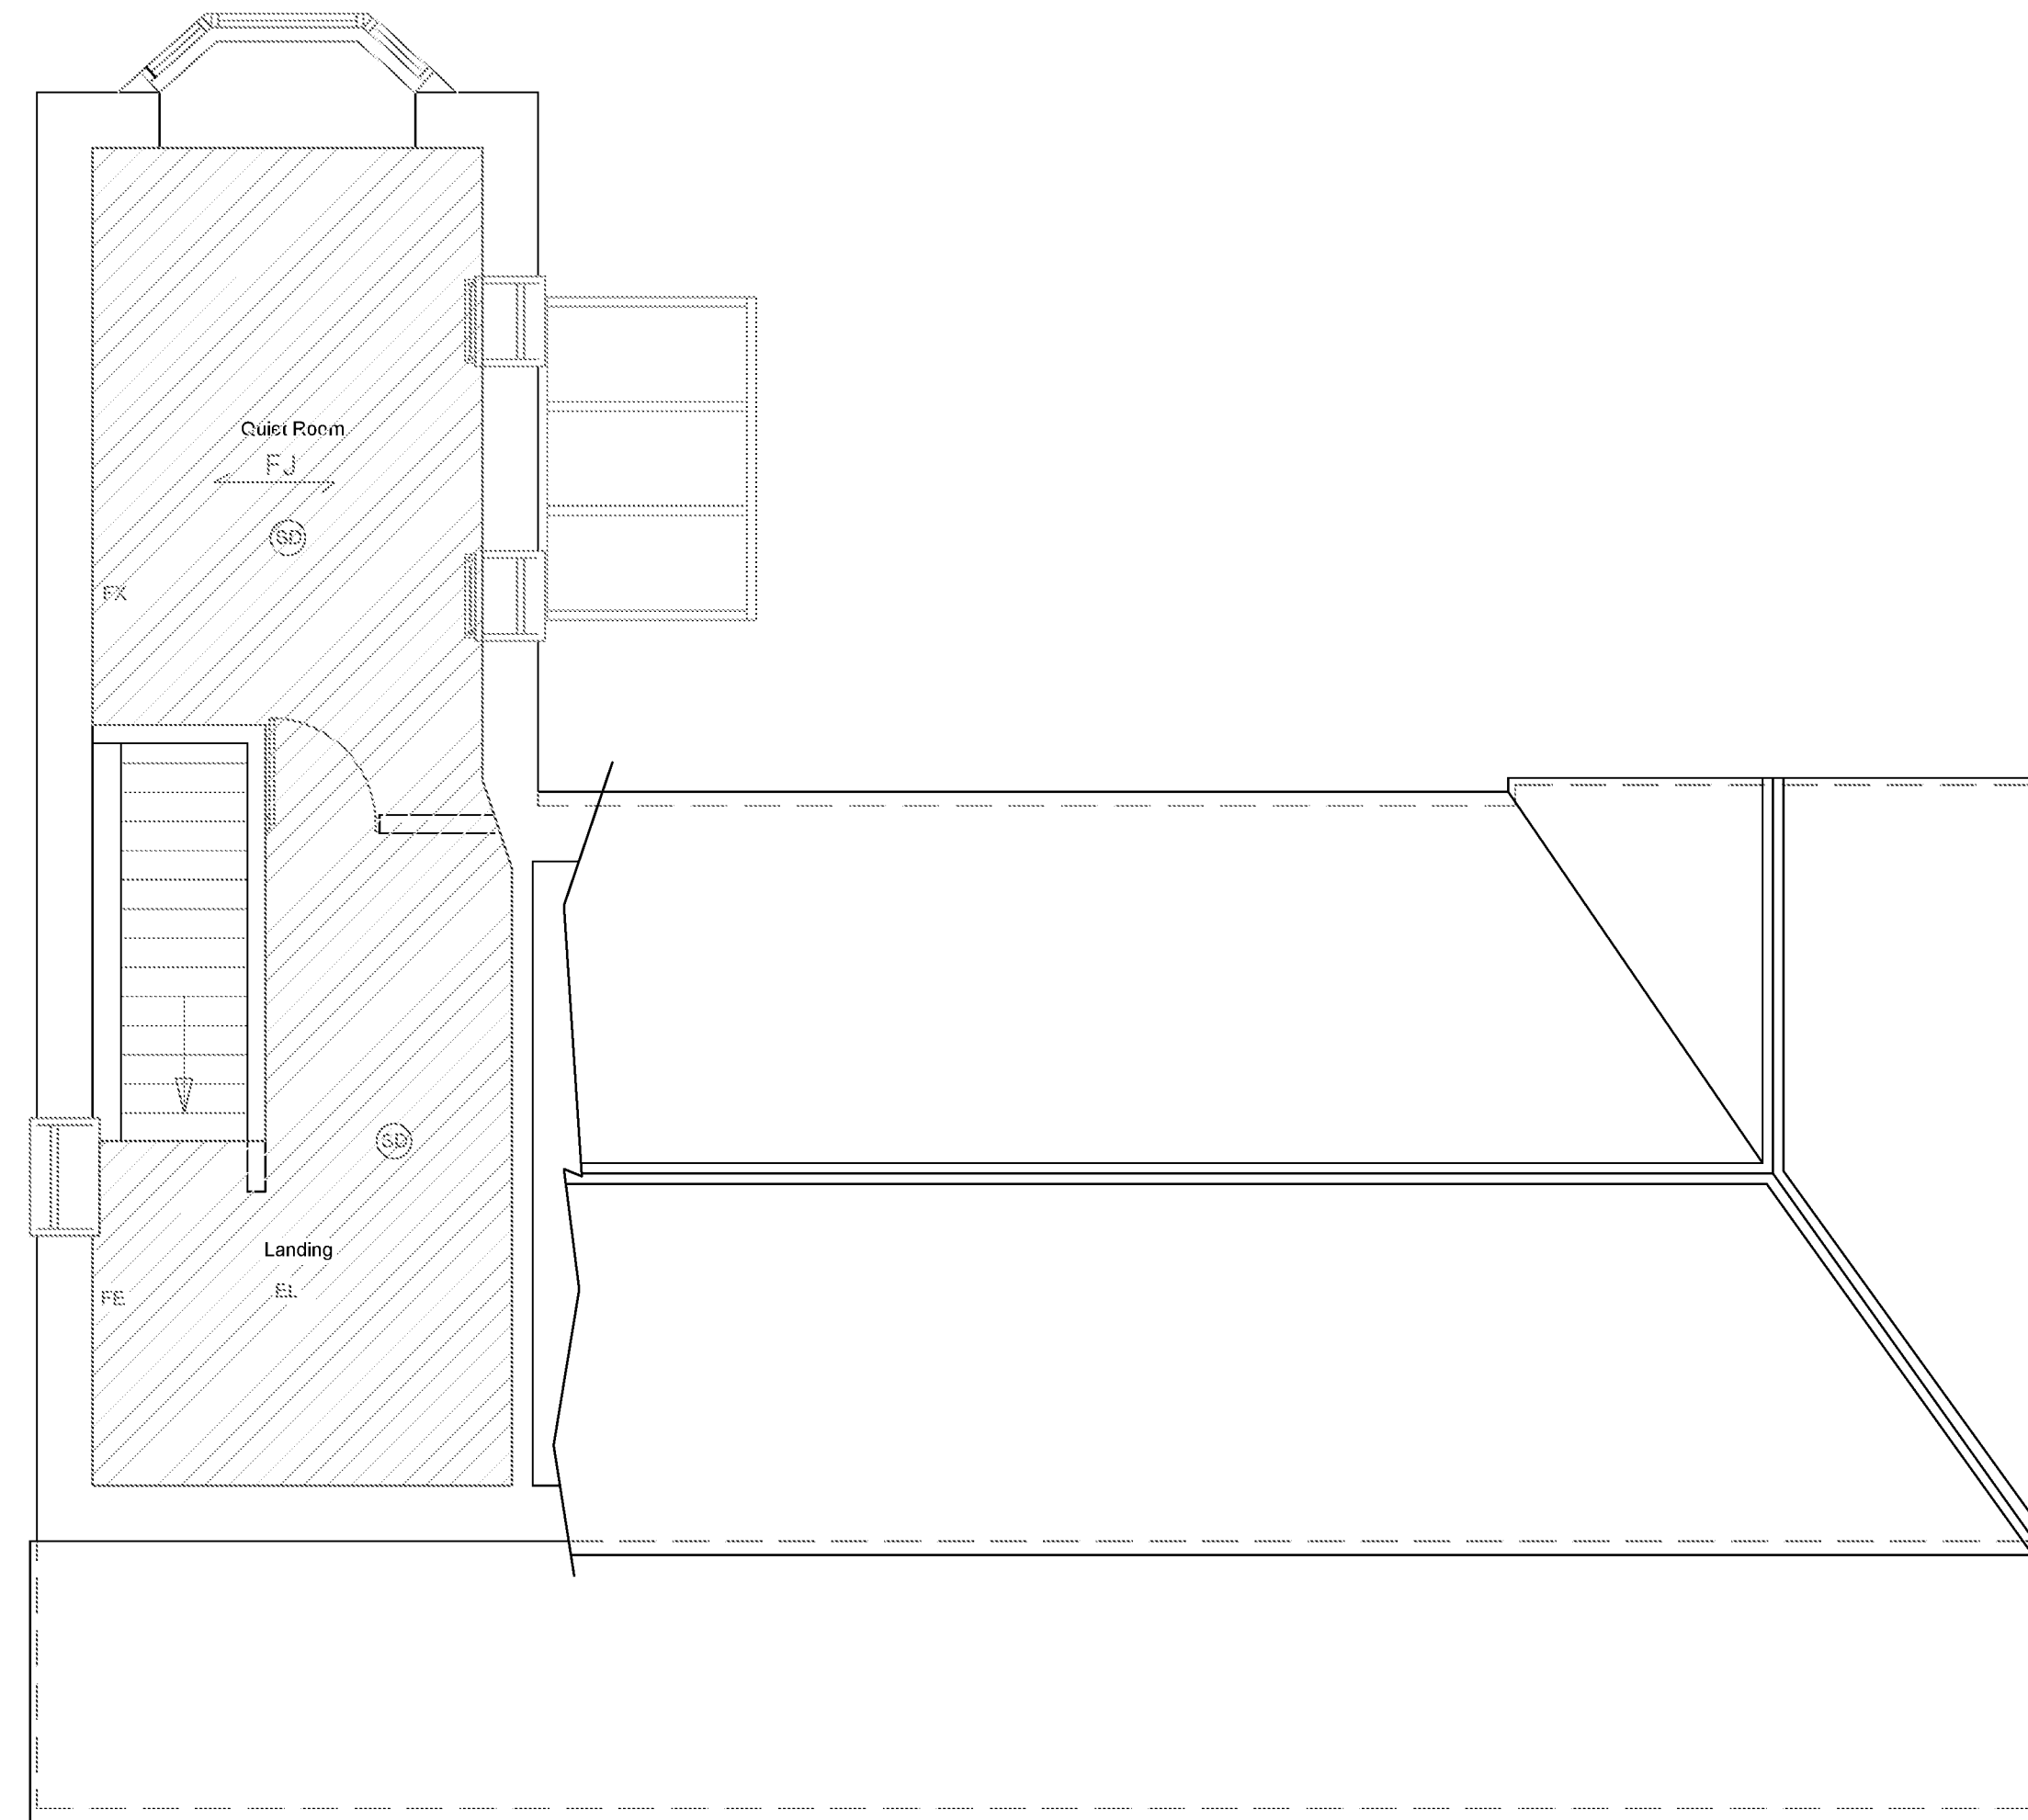


First Floor

LEGEND

- FP Existing Fire Action Plan
- FE Existing Emergency Exit Sign
- FX Existing Fire Extinguisher
- EL Existing Emergency Lighting
- HTD Existing Heat Detector
- SA Existing Smoke Alarm
- SD Proposed Smoke Alarm
- SR Existing radiator to be removed
- SR Proposed radiator

PROPOSED FLOOR PLANS 1:50

  

This drawing is the property of Fullers Associates and is not to be copied reproduced, retained or disclosed to any unauthorised person either wholly or in part without prior consent. Do not scale from this drawing except for Planning purposes. Use all figured dimensions only. All figured dimensions to be checked on site prior to construction. All discrepancies, errors and omissions to be reported to Fuller Associates prior to construction. Layout and dimensions existing building to be checked on site.

Rev.	Details	Date
A	Elevation titles amended	8/8/19

FULLER ASSOCIATES
Chartered Surveyors • Architectural Design

10-11 The Parade 01903 774754
Willowhayne Crescent www.fuller-associates.co.uk
East Preston
West Sussex
BN16 1NS

Issued for:	Drawn	Checked
Discussion	X	X
Planning Application	ALP	EW
Building Control	X	X
Construction Issue	X	X
As Built	X	X

PROPOSED FLOOR PLANS & ELEVATIONS - SIDE
ELEVATION WEST - WINDOW

CLIENT Littlehampton Quakers
SITE 23 Church Street
Littlehampton
West Sussex
BN17 5EL

Printed As Shown on A1
Date 30/07/2019
Drawing Number 183037/10A