


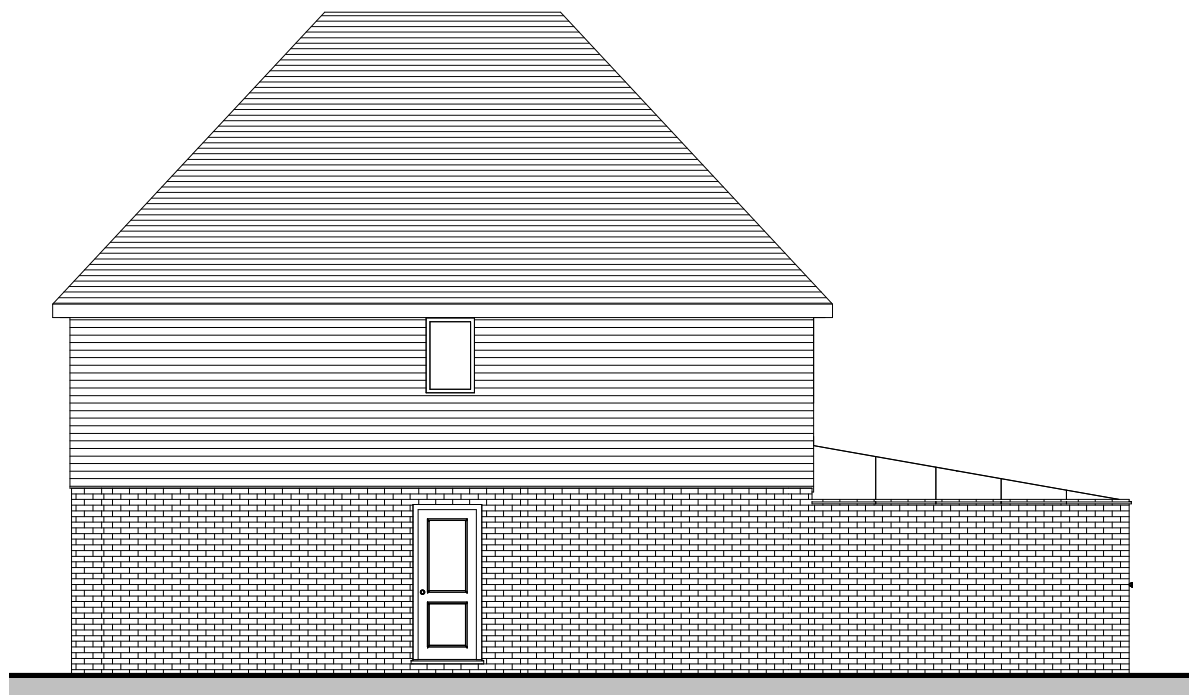

Existing South Elevation

1 : 100




Existing North Elevation

1 : 100




Existing East Elevation

1 : 100

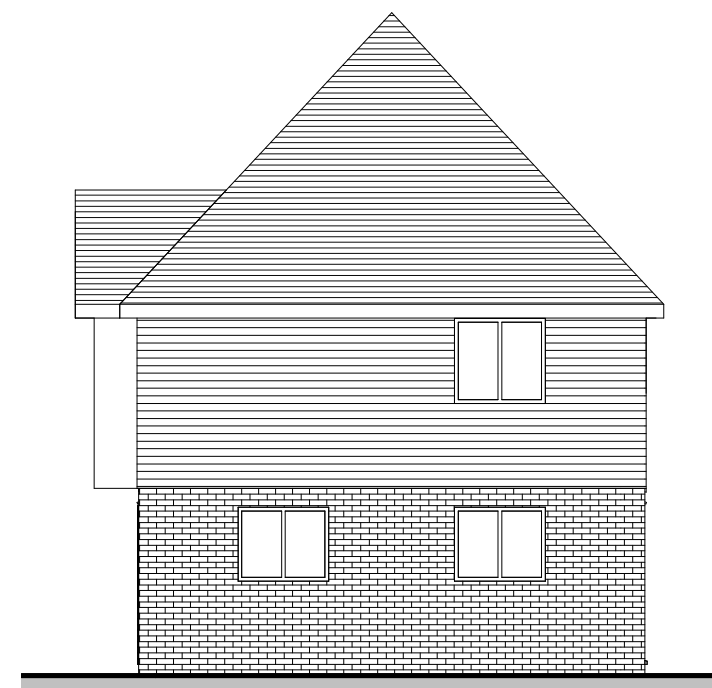

Existing West Elevation

1 : 100

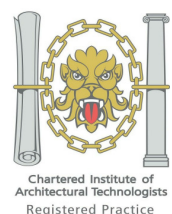

Tel: 0800 6127 664
www.yourhomeplans.co.uk

Your Home Plans



These drawings are for approval purposes. Materials and products should not be ordered based on scaling from drawings as errors may occur along existing building lines. All measurements and supporting elements are to be checked on site. Refer to Your Home Plans if any discrepancies are found.

Mr Keen
2 Etherington Place
Littlehampton
West Sussex
BN17 7AQ

Existing Elevations

Project number	2ETHE-20	A101
Date	9th September 2020	
Drawn by	JG	
Checked by	Checker	Scale 1 : 100